
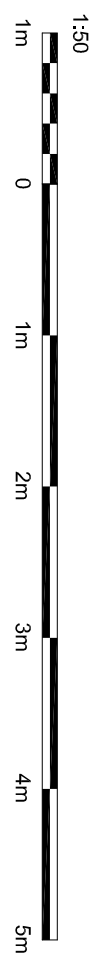
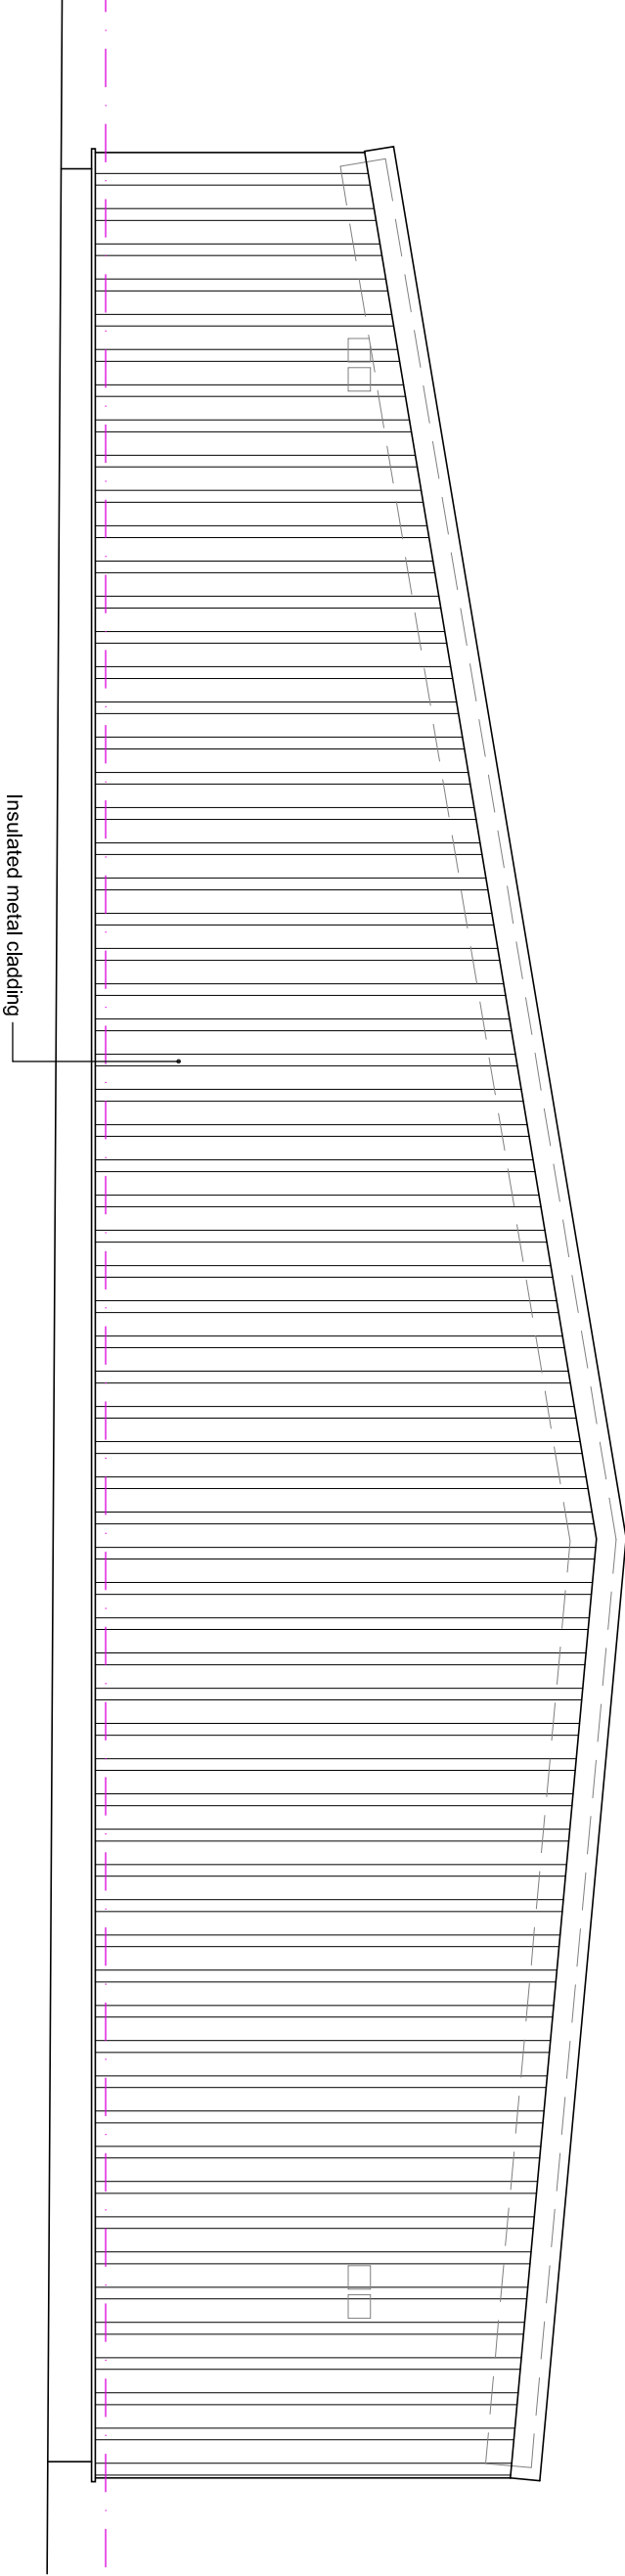
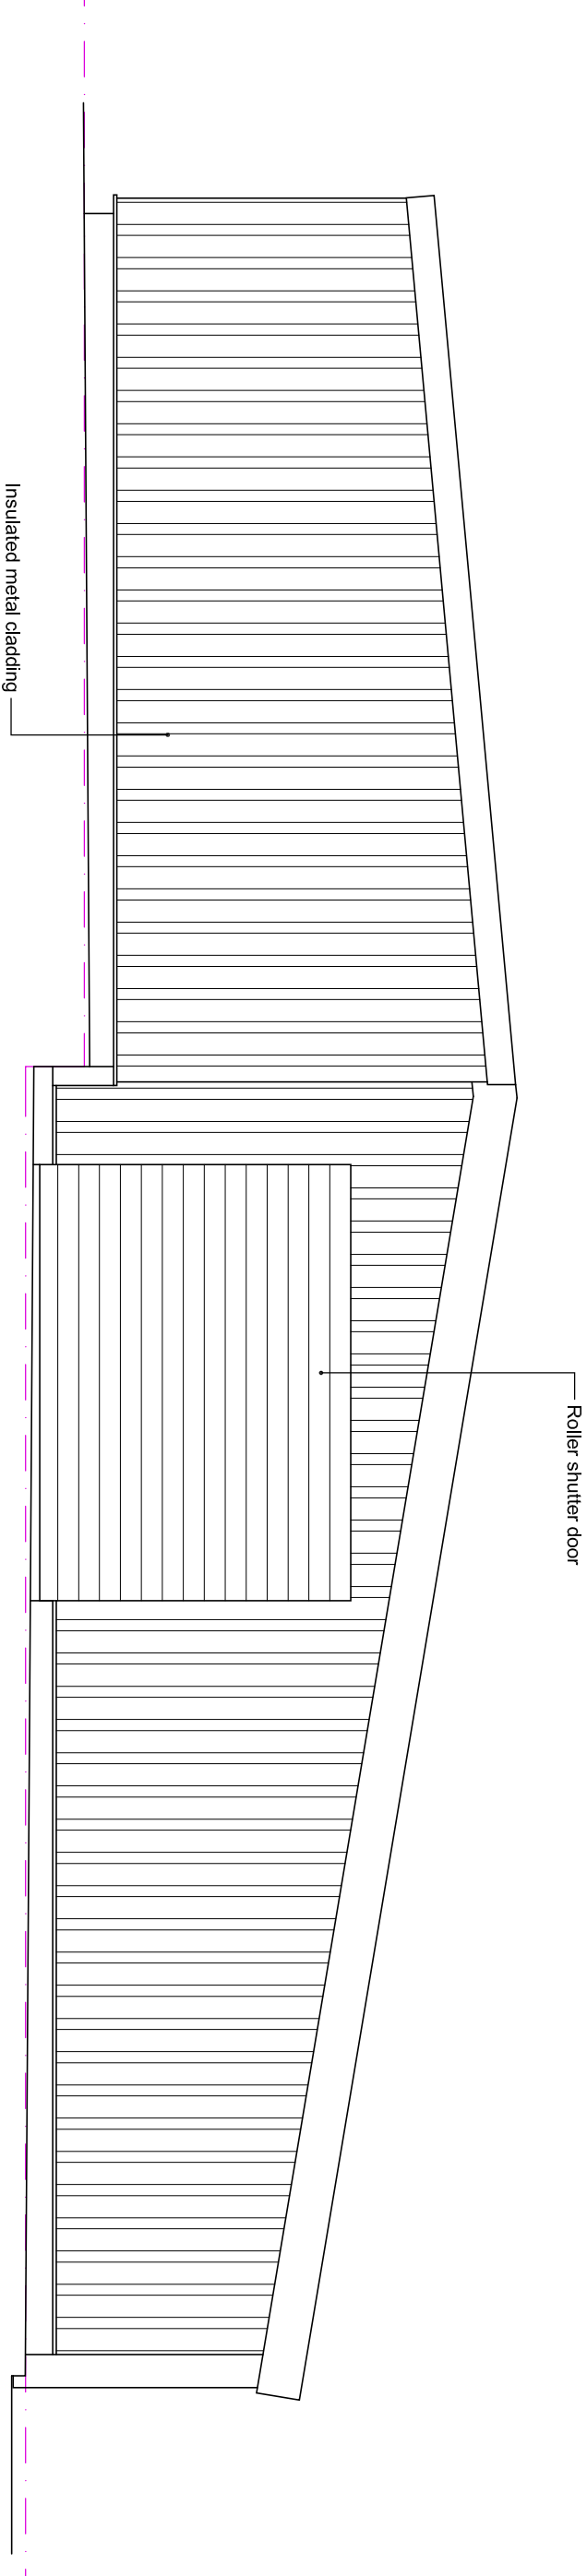


Copyright of this drawing is vested in the Architect and it must not be copied or reproduced without consent. Flipped dimensions only are to be taken from this drawing. All contractors must verify the site and be responsible for taking and be advised of any variation between drawing and site conditions. To allow to be checked and confirmed by the Architect. This drawing is to be used for the purpose of construction and is not to be used for any other purpose. THIS DRAWING IS THE PROPERTY OF THE ARCHITECT AND IS NOT TO BE LOANED, REPRODUCED OR COPIED IN ANY MANNER WITHOUT THE ARCHITECT'S PERMISSION.

Rev	Drawn	Comments	Date
A	KEW	Attention to annotation.	27/10/2025

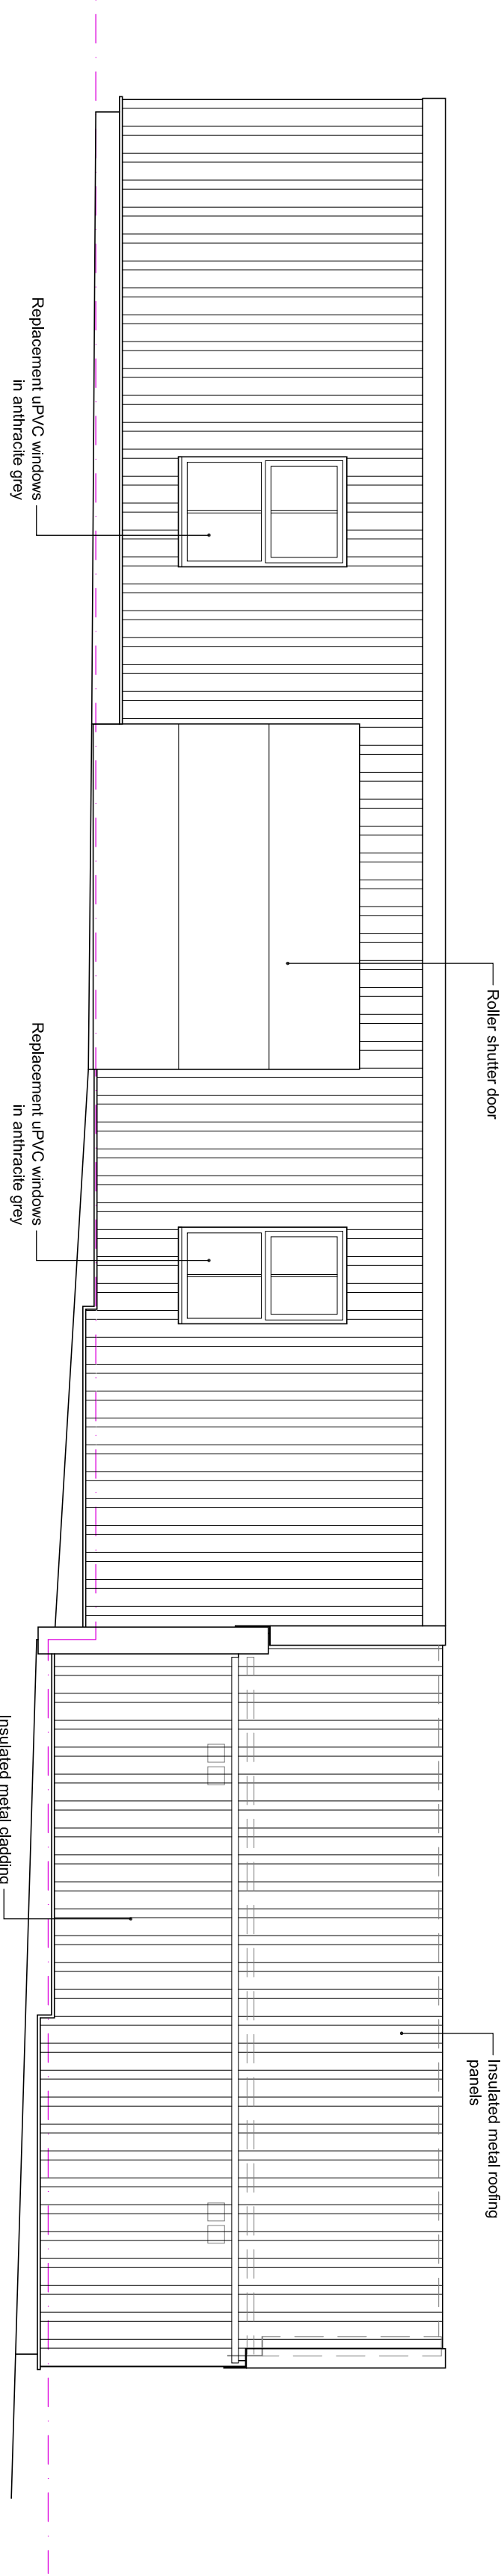

Hewitt&Carr Architects

A: Design&Use 117-19 Leek Road | Cheddale | ST10 1JE
T: 01539 755892
E: enquiries@hccarchitect.co.uk
W: www.hccarchitect.co.uk

Client
Mr M Clarke

Project
**Partial Retrospective Application for
Change of Use & External Cladding
Elastone House, Winkhill ST13 7QY**

Title
Elevations as Proposed

Drawn
Planning

Date
Nov 21

Scale @A1
As Shown

Drawn
KEW

Checked

Project No.
01139

Drawing No.
AL(0)04

Rev
A