


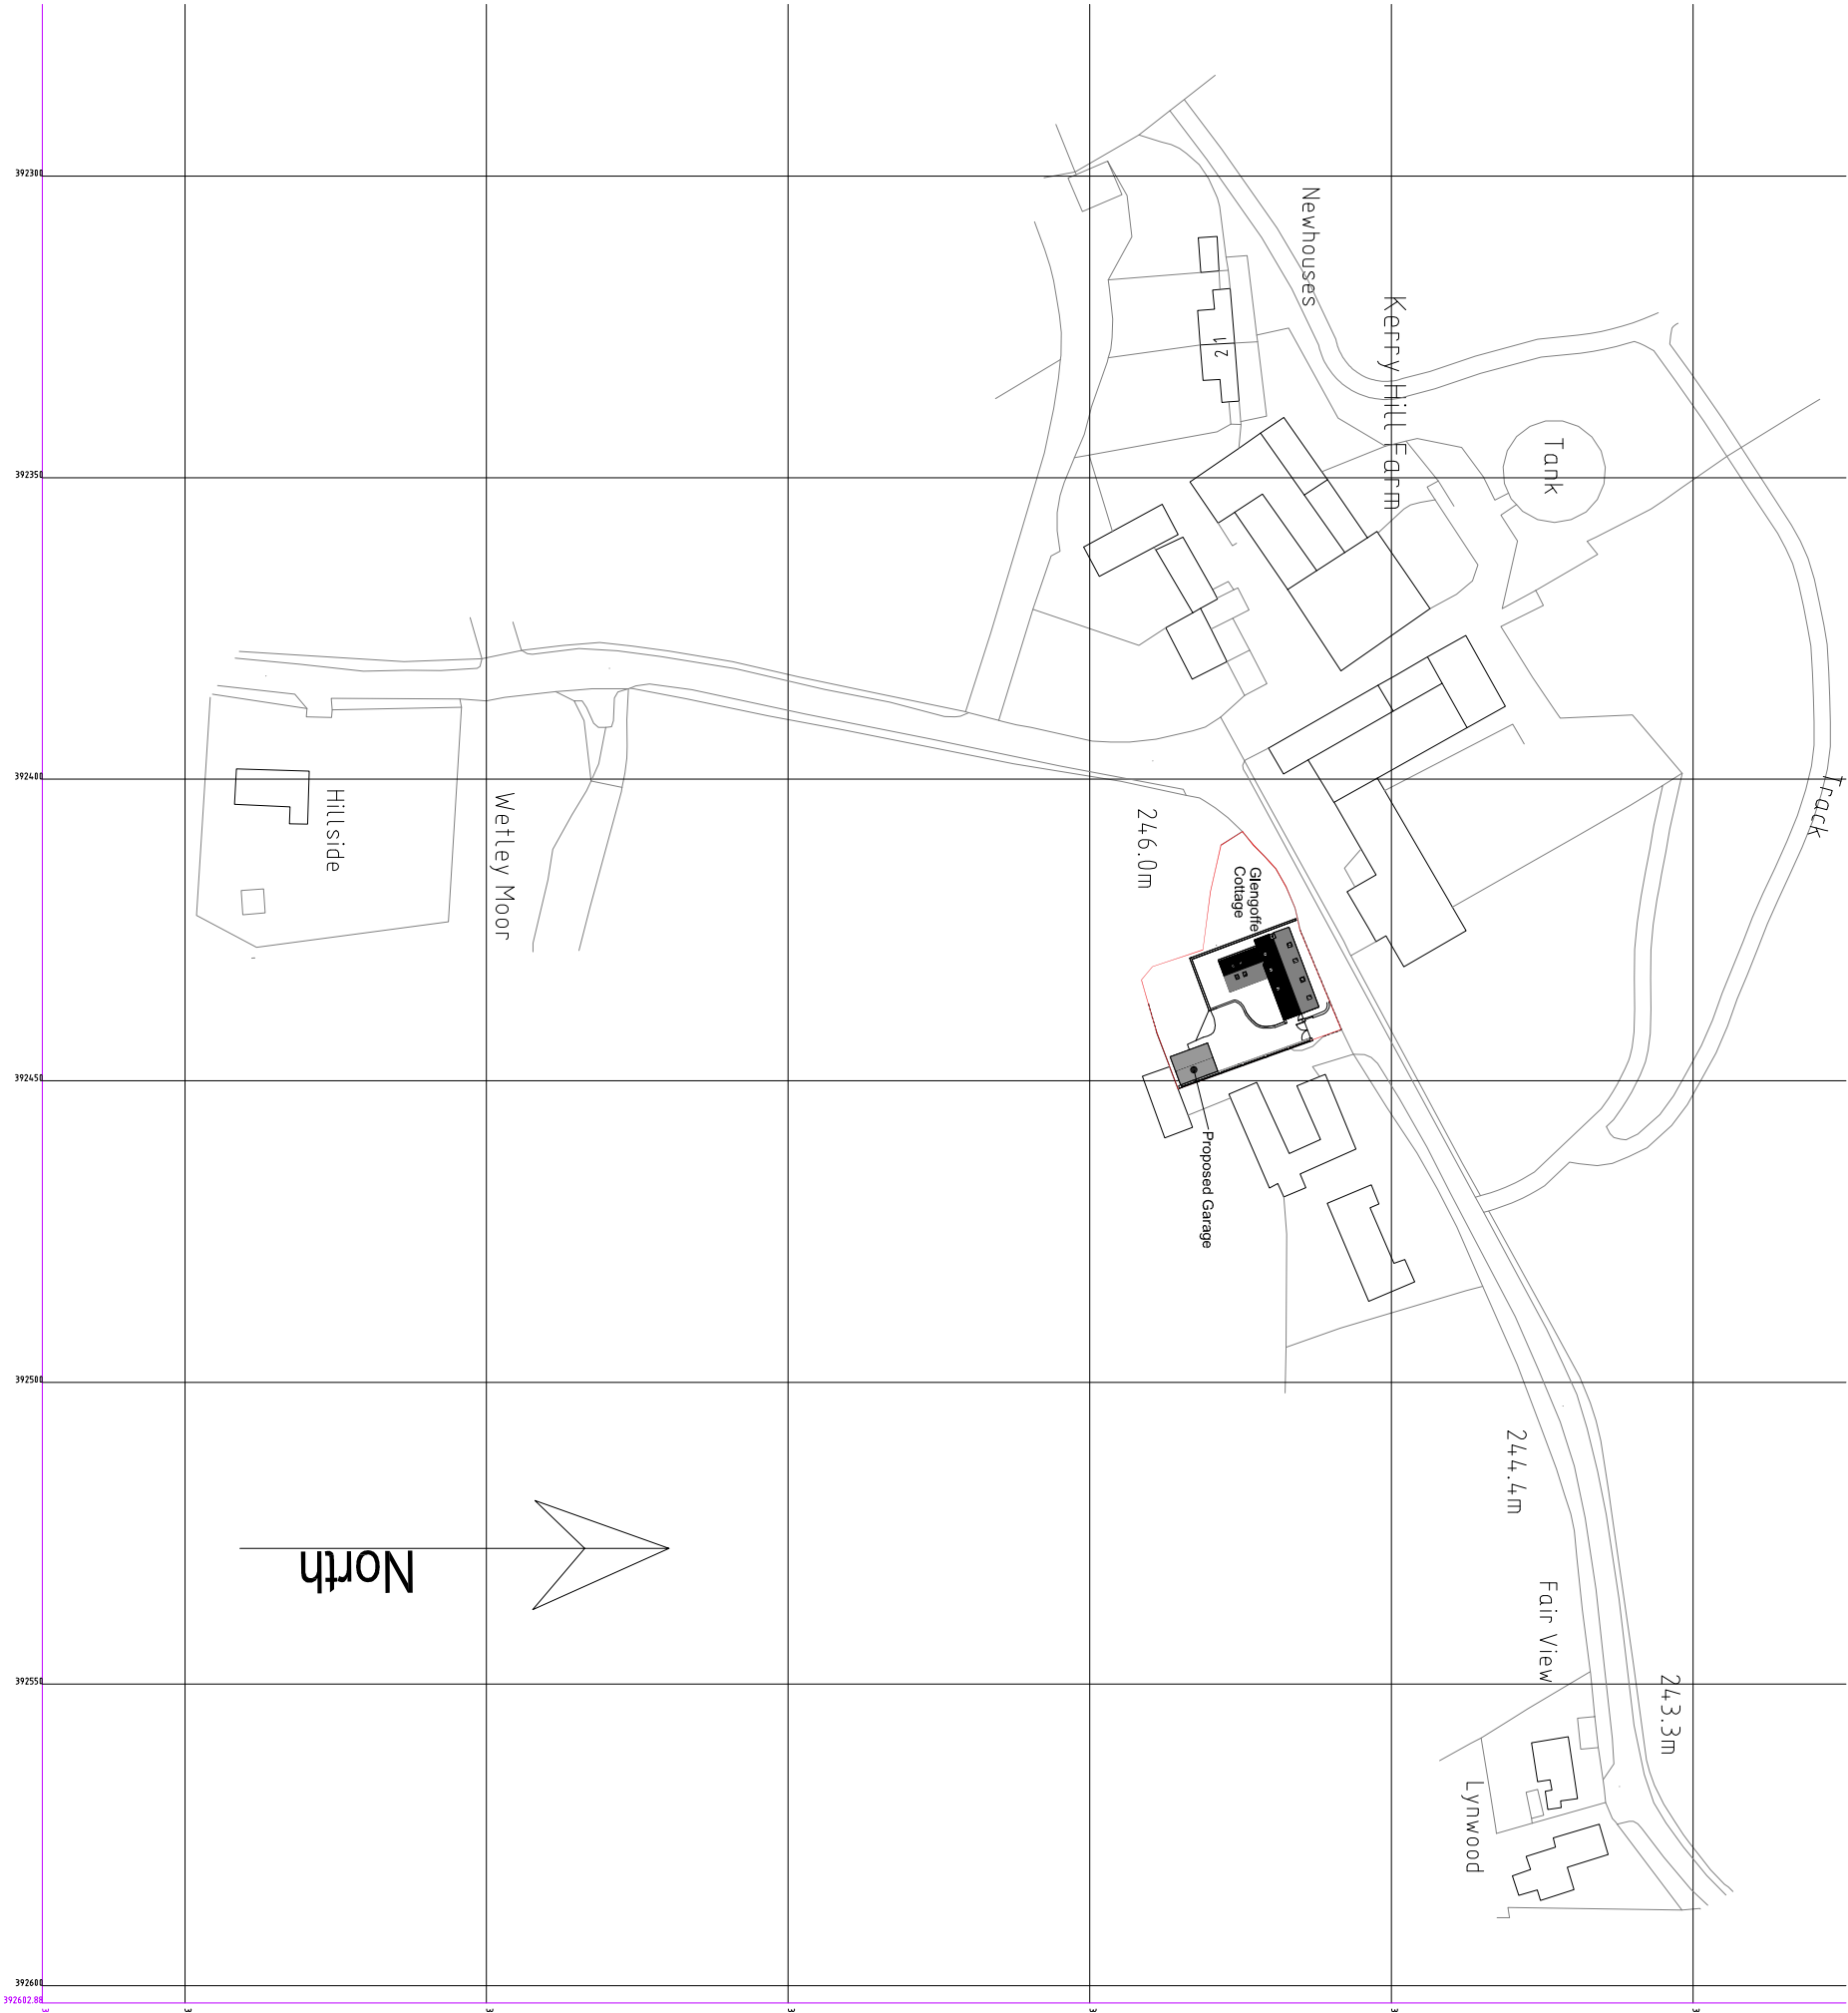

Location Plan 1:1250 @ A3

Rev.	Drawn	Comments.	Date

MAC

ARCHITECTURAL DESIGN LTD

Moorland House, 123 Moorland Road, Burslem, ST6 1JD.
T:01782 503302 E:admin@mac-arch.co.uk

Client:

Mr & Mrs S Sawyers

Project:

Proposed Garage at Glengoffe Cottage, Eaves Lane, Bucknall Stoke-on-Trent Staffs. ST2 8NA

Title:

Location Plan

Status:

Planning