


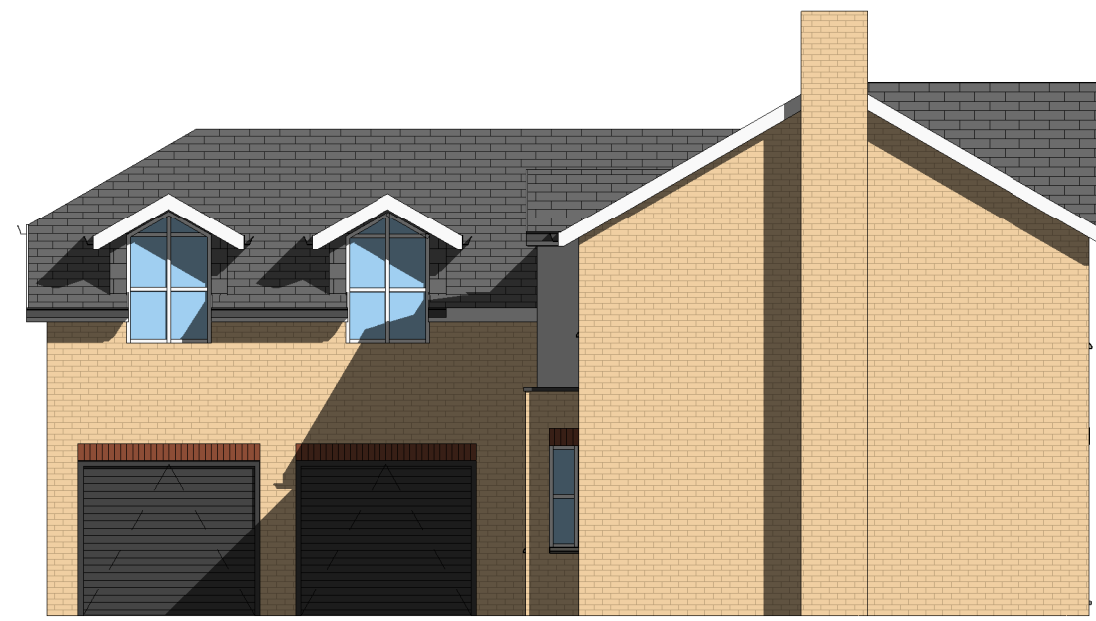


2 South - EXISTING
1 : 100




3 East - EXISTING
1 : 100




4 North - EXISTING
1 : 100

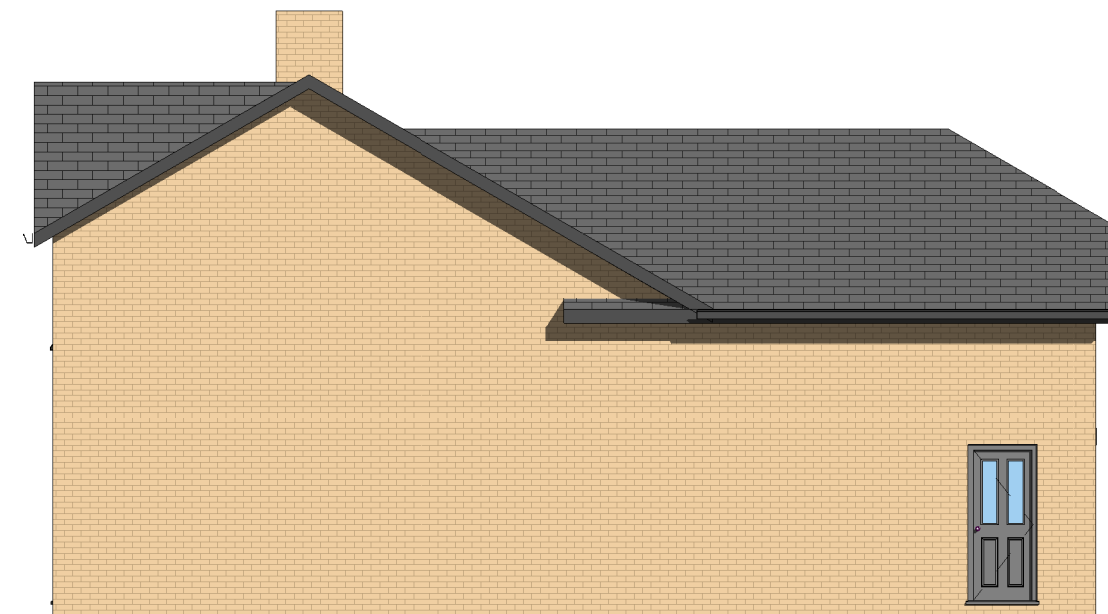


5 West - EXISTING
1 : 100

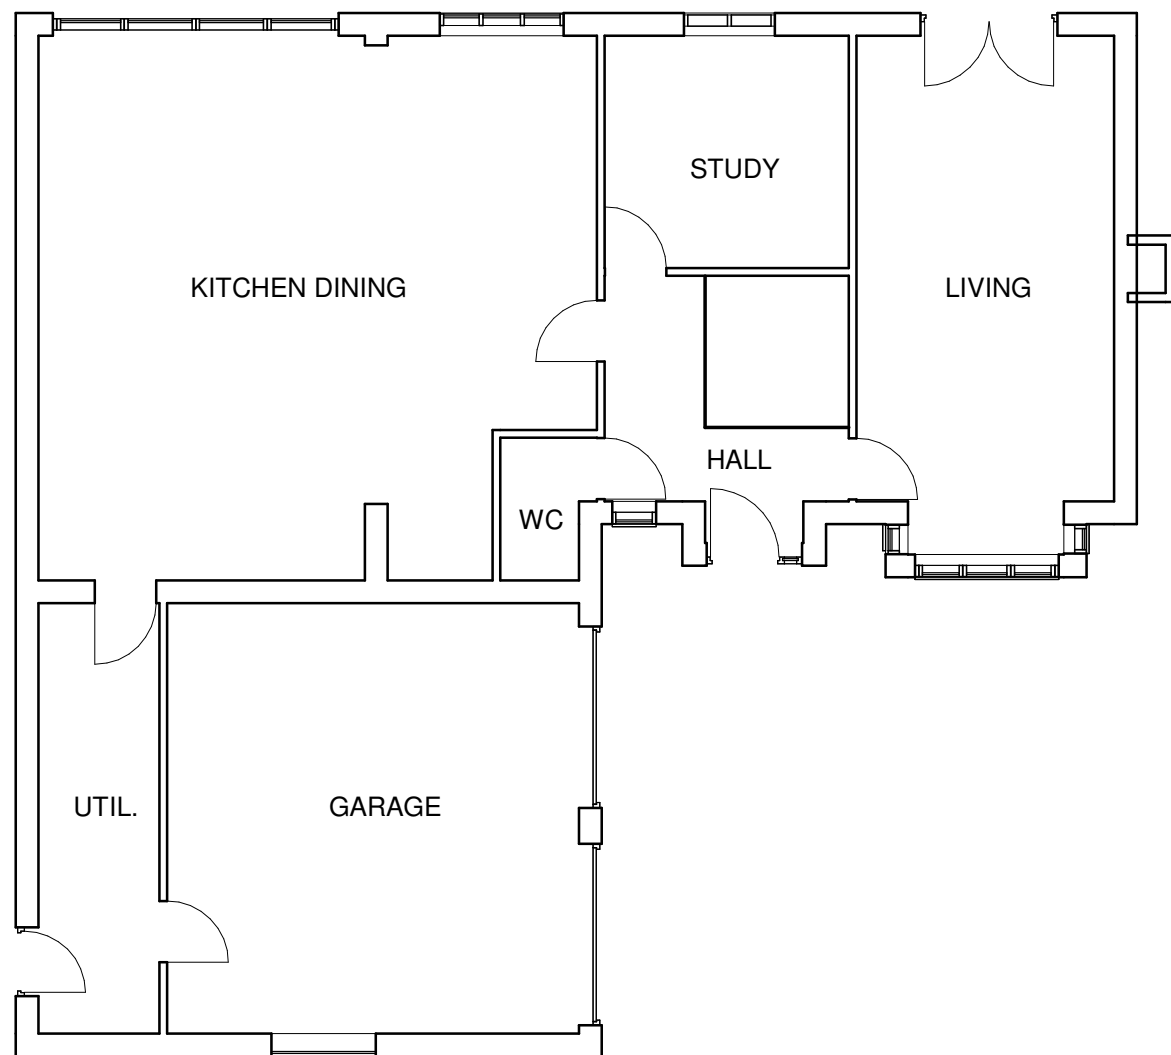

1 GFL - EXISTING
1 : 100

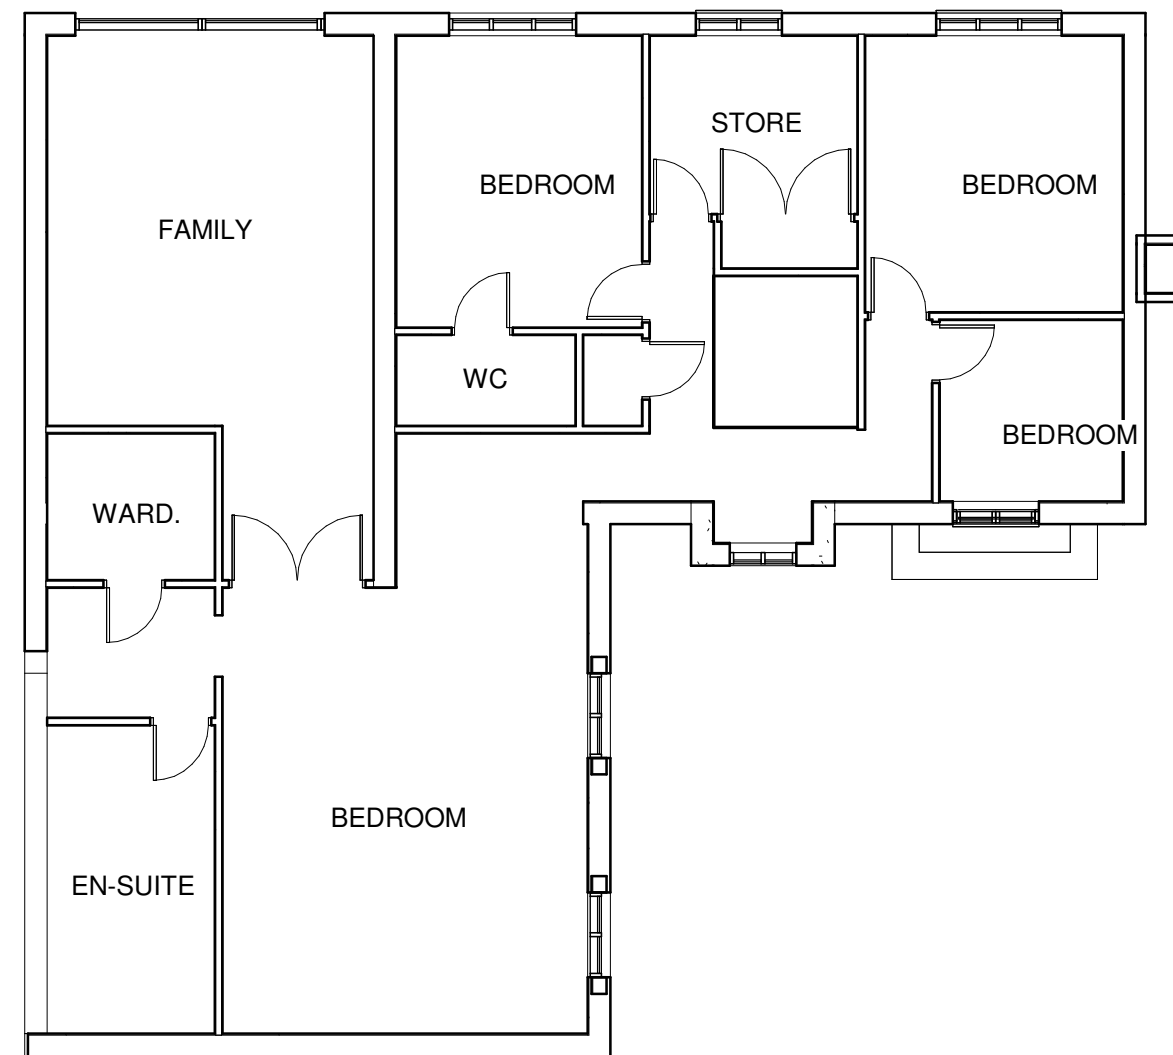

6 FFL-EXISTING
1 : 100

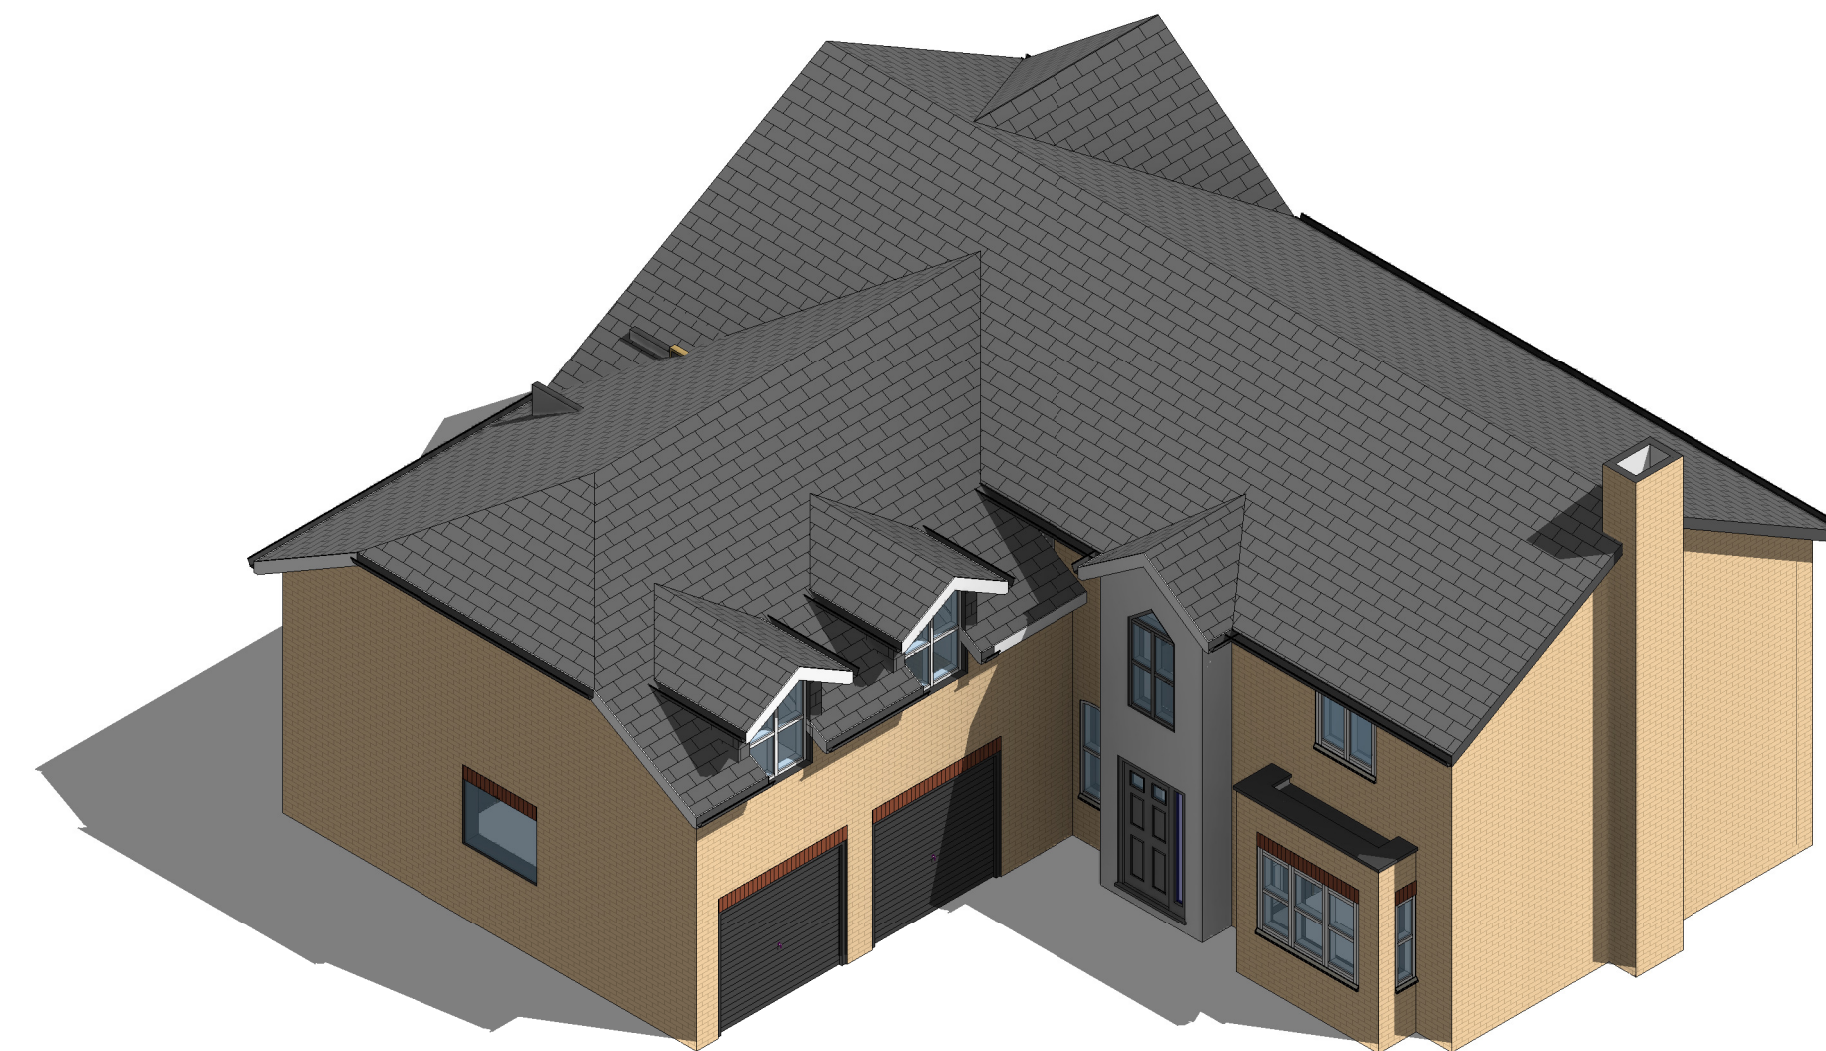

7 3D - EXISTING

PROJECT
Conversion on Integral Garages to Rooms
and Erection of Detached Garage

TITLE
Existing

CLIENT
Beresford - 8 Ruabon Close Biddulph
Staffordshire ST8 7XE

DRAWN BY Author	CHECKED BY Checker	DATE 21/11/23
--------------------	-----------------------	------------------

SCALE (@ A1) 1 : 100	PROJECT NUMBER MJC-BERES-23
-------------------------	--------------------------------

DRAWING NUMBER A101	REV
------------------------	-----