


1:1250



Copyright of this drawing is vested in the Architect and it must not be copied or reproduced without consent. Figured dimensions only are to be taken from this drawing. All contractors must visit the site and be responsible for taking and checking all dimensions relative to their work. Hewitt&Carr Architects Ltd are to be advised of any variation between drawings and site conditions.
CLIENTS ARE ADVISED TO CLARIFY DIMENSIONS WITH THE ARCHITECT PRIOR TO SETTING OUT AND NOT TO SCALE FROM THE DRAWING

Rev.	Drawn	Comments	Date
------	-------	----------	------

Ordnance Survey © Crown copyright 2023 All rights reserved. Licence number AC0000810055

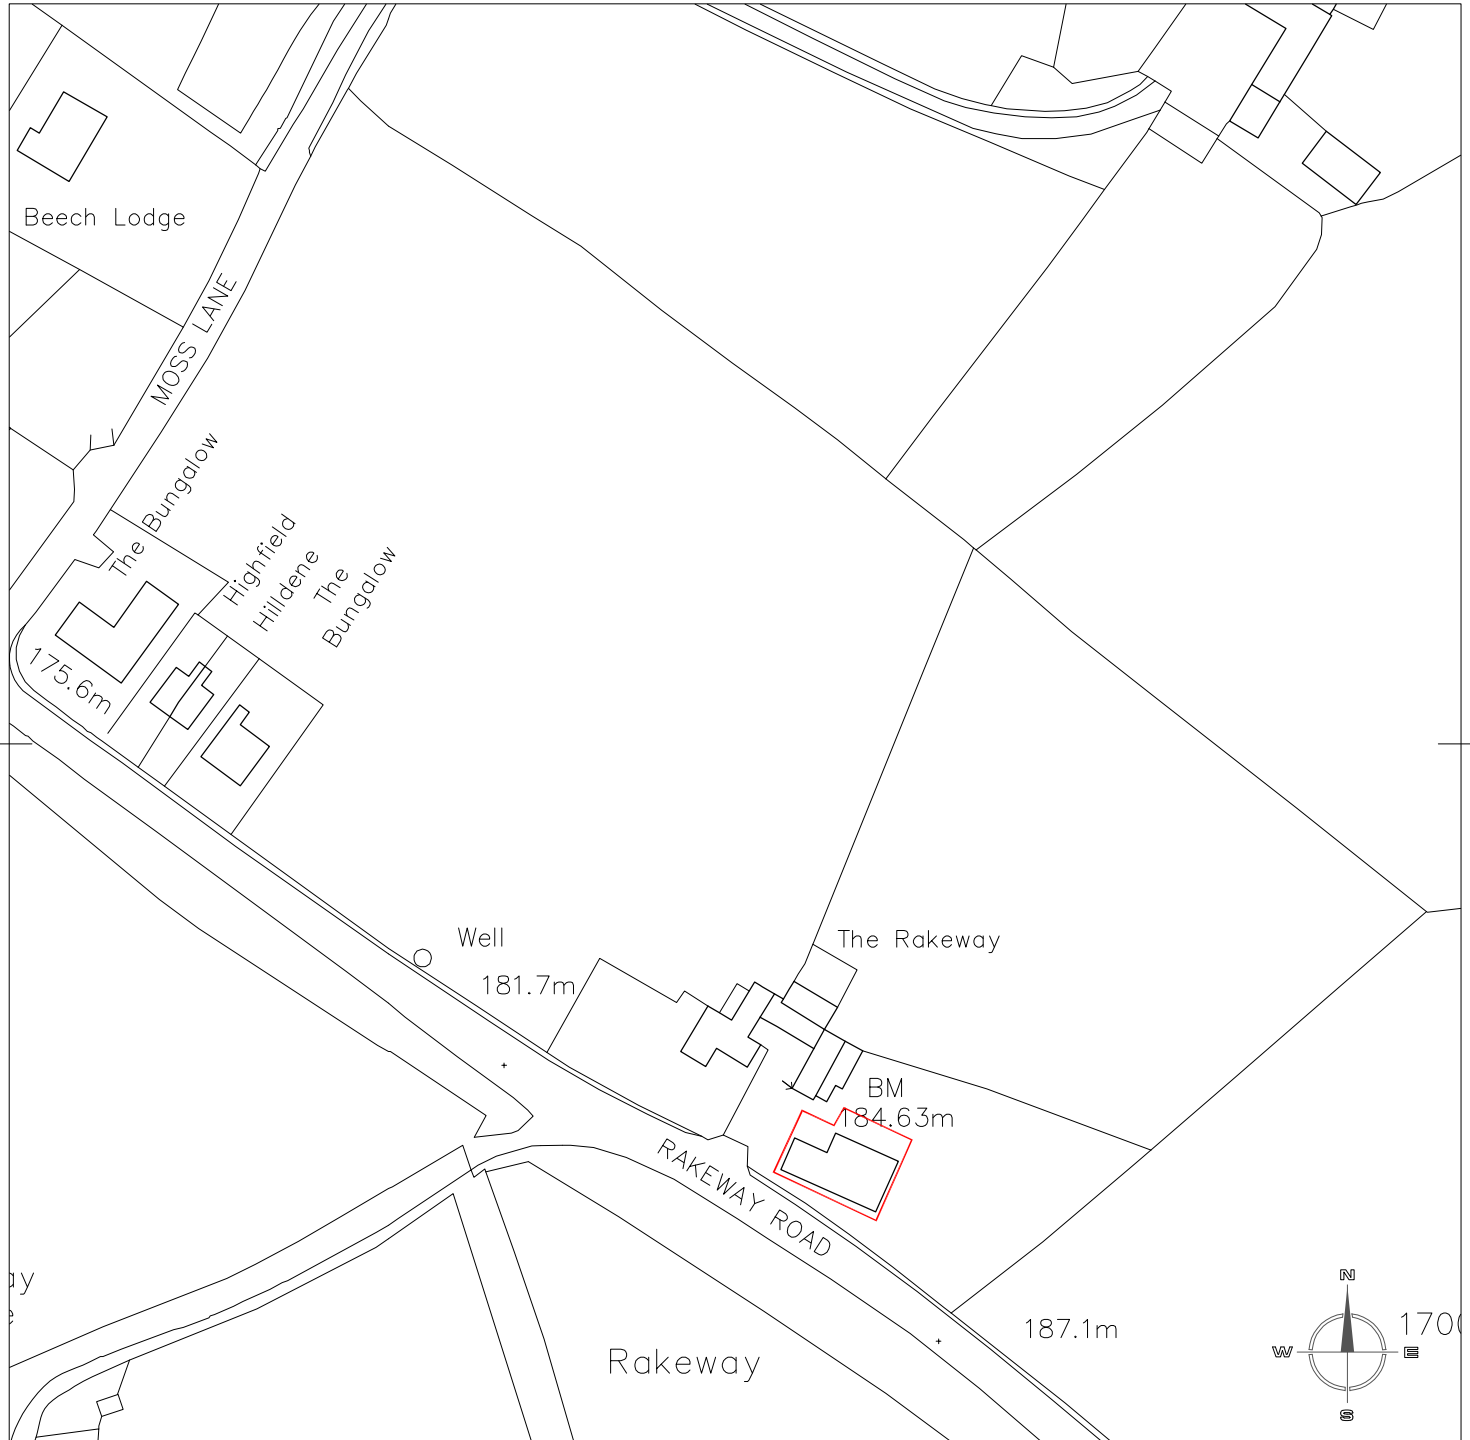

Site Location Plan 1:1250

Client	The Estate of Martha Doris Beardmore Alcock	Status	PLANNING
Project	Conversion of Class 'Q' Barn, Rakeway Farm	Date	Nov 2023
Title	Site Location Plan	Scale @A4	1:1250
Project No	Drawing No.	Drawn	BVC
01249	PL(0)04	Checked	

Hewitt&CarrArchitects
A: DaisyBank House | 17-19 Leek Road | Cheshire | ST10 1JE
T: 01538 756888
E: enquiries@hcarchitects.co.uk
W: www.hcarchitects.co.uk