

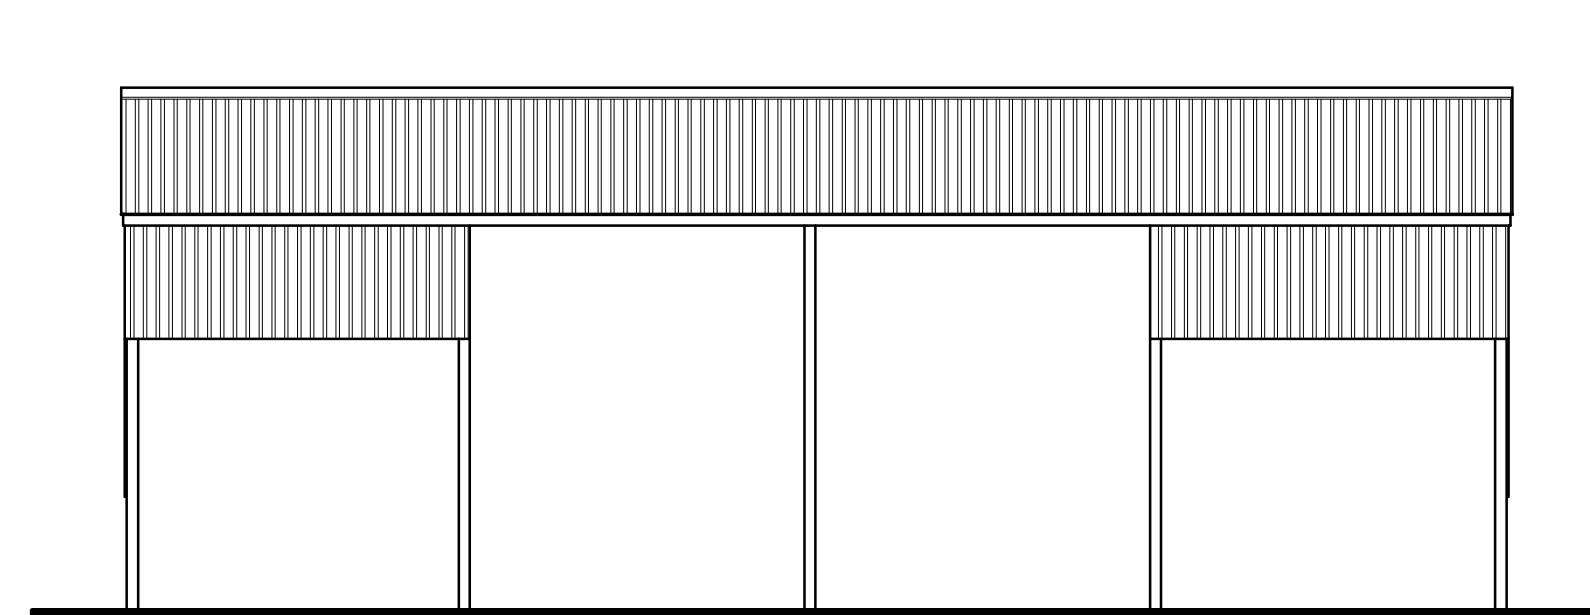



A1

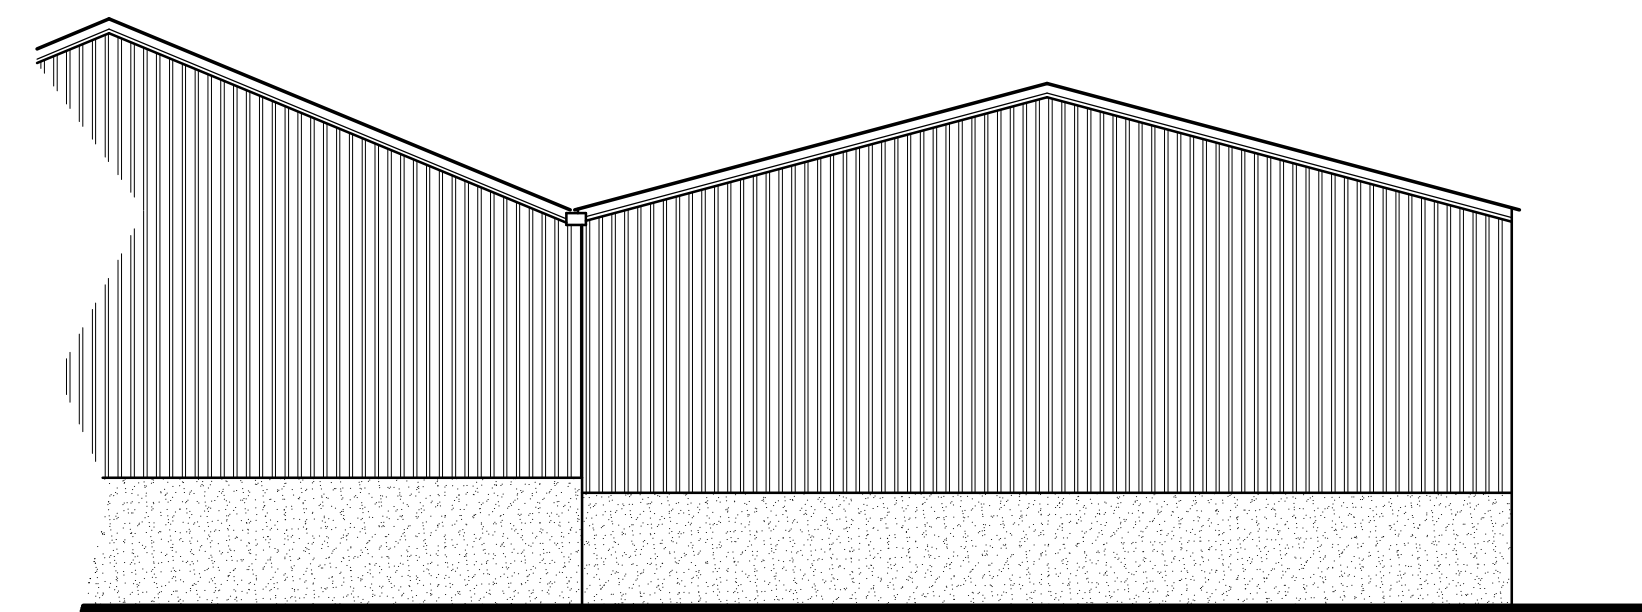


Existing north elevation 1:100

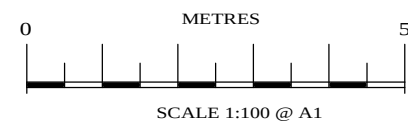

Existing east elevation 1:100

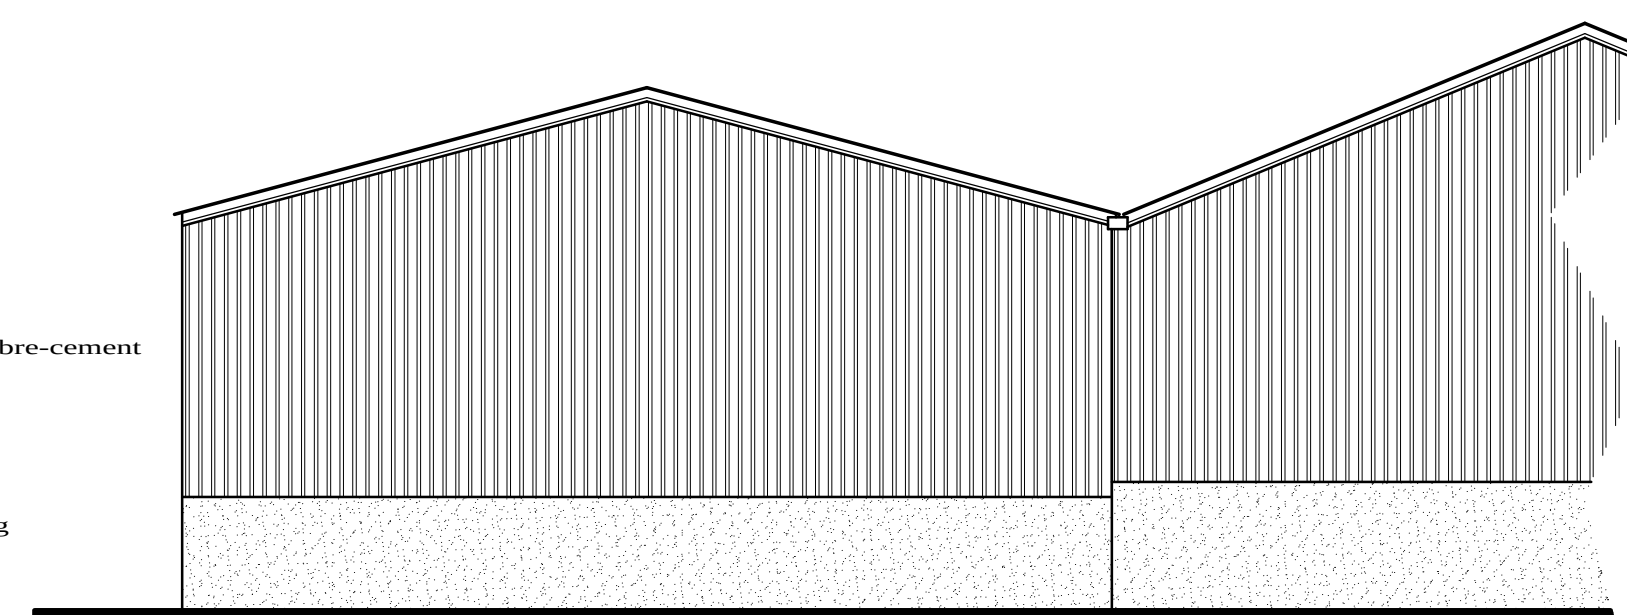


Existing west elevation 1:100

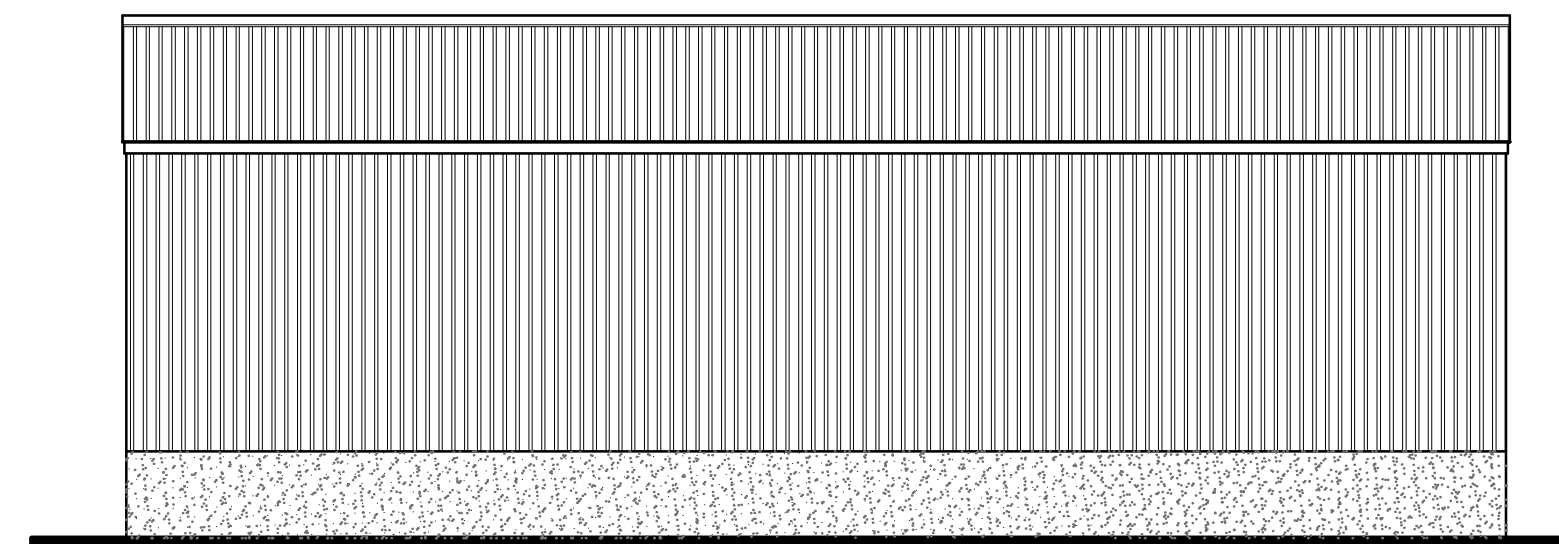

Existing south elevation 1:100

Existing second span agricultural building
to the south side of the omitted for clarity

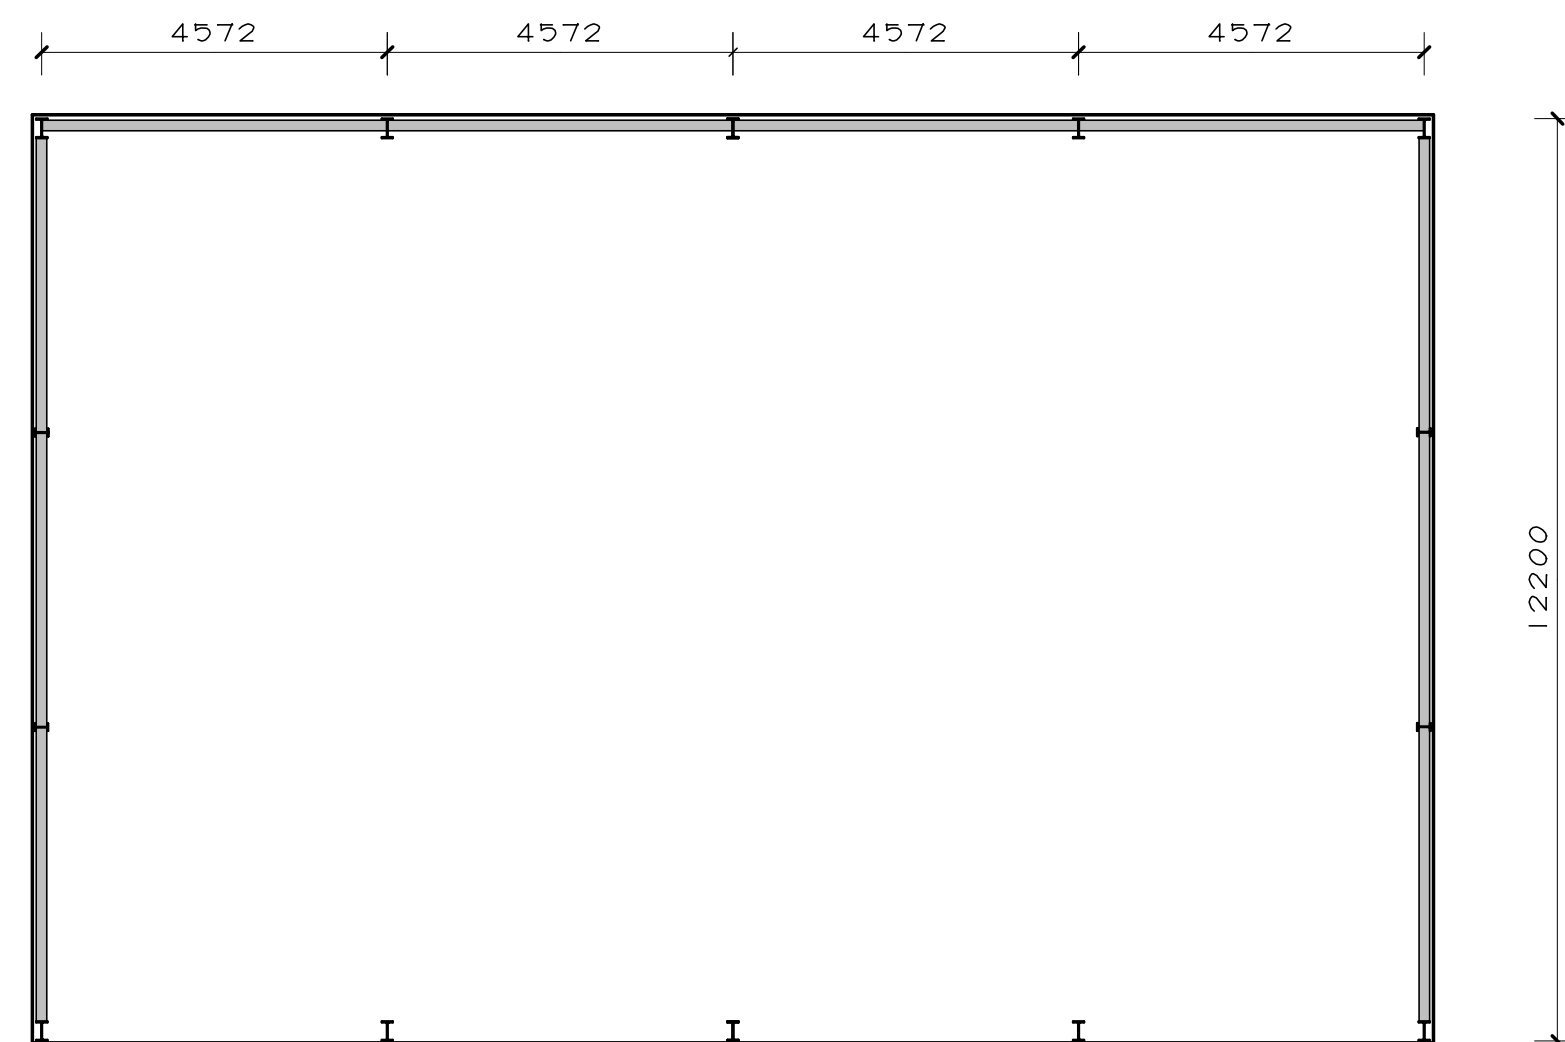

Existing floor Plan 1:100

Revision 'A' 19/03/2018 ~ Length of building reduced to represent true measurements (previously drawn, in error, as 4752mm steel portal bay centres instead of 4572mm)

		BUDE Cornwall EX238TS LICENCED COMPUTER AIDED DESIGN		30, Stapleton Road BUDE Cornwall EX238TS TEL. 01288 355777	
Bude Architectural Design					
DOMESTIC * HOUSING * COMMERCIAL * INDUSTRIAL				email: stevehoggood@btinternet.com	

Existing