




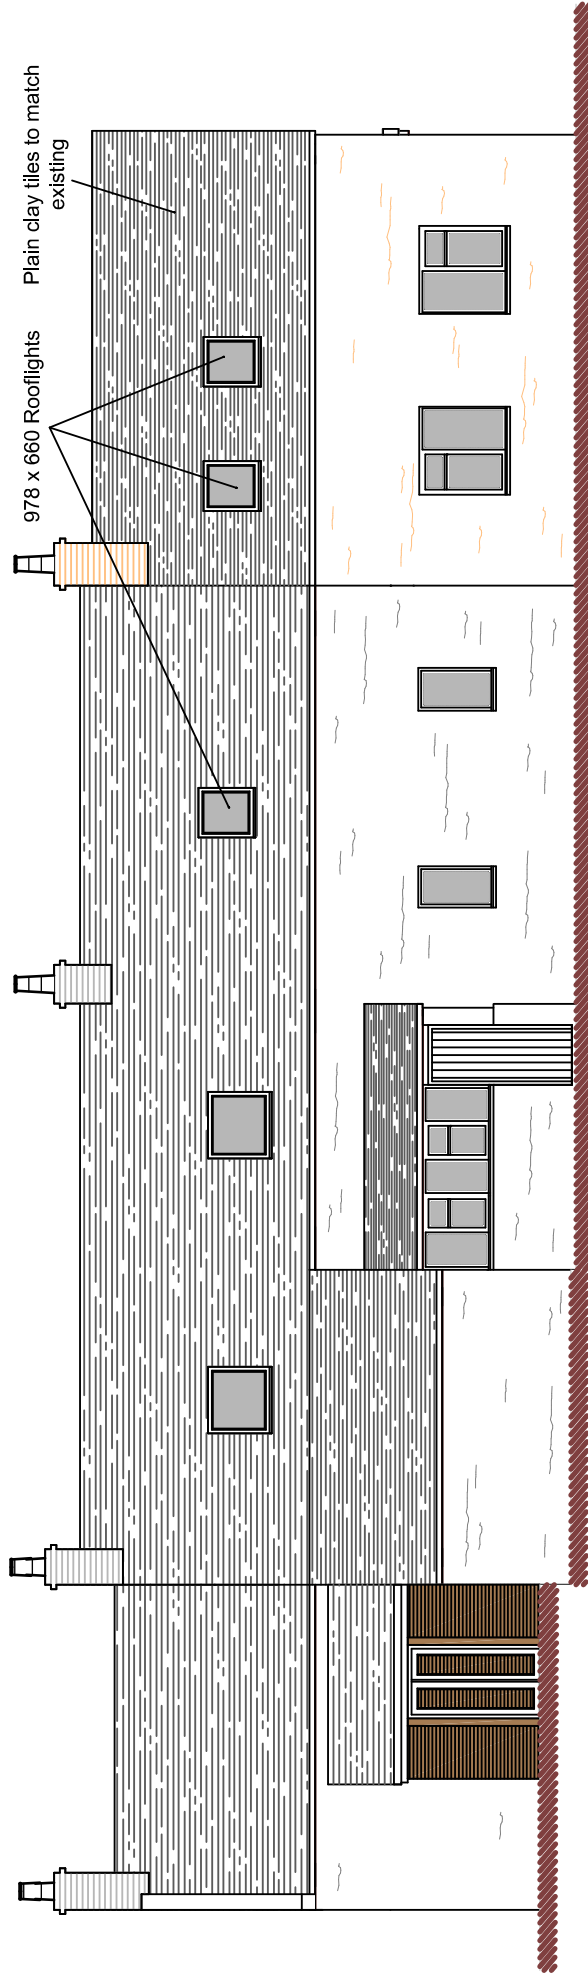


Front Elevation

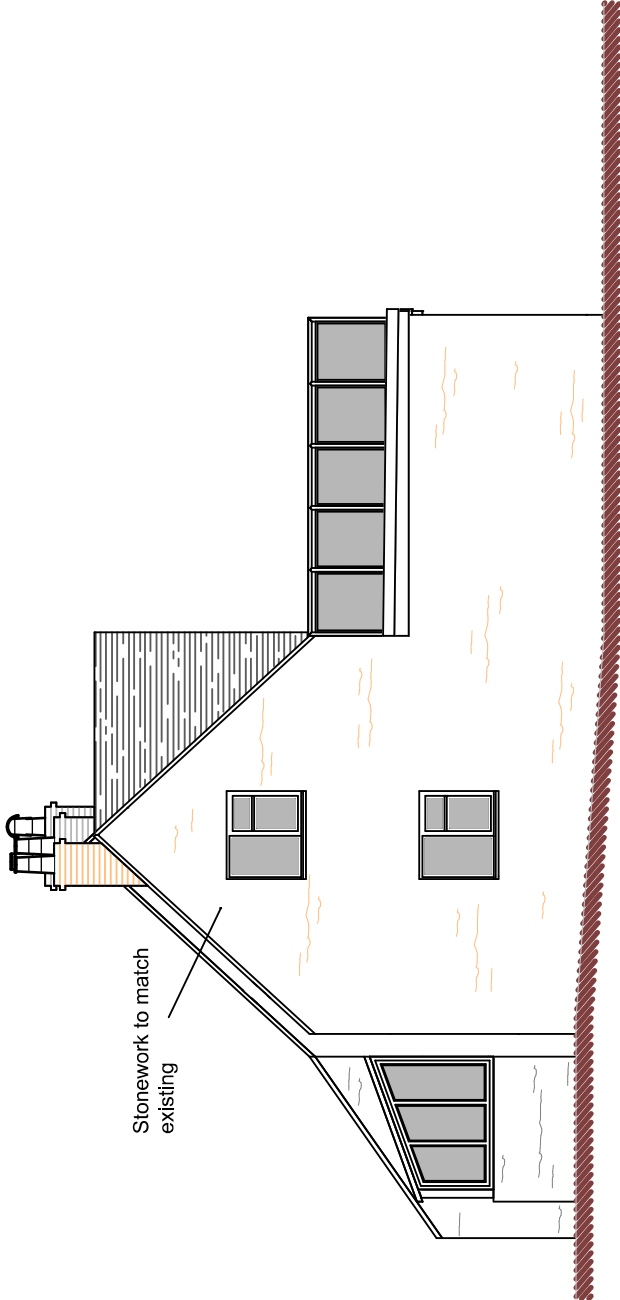


Side Elevation

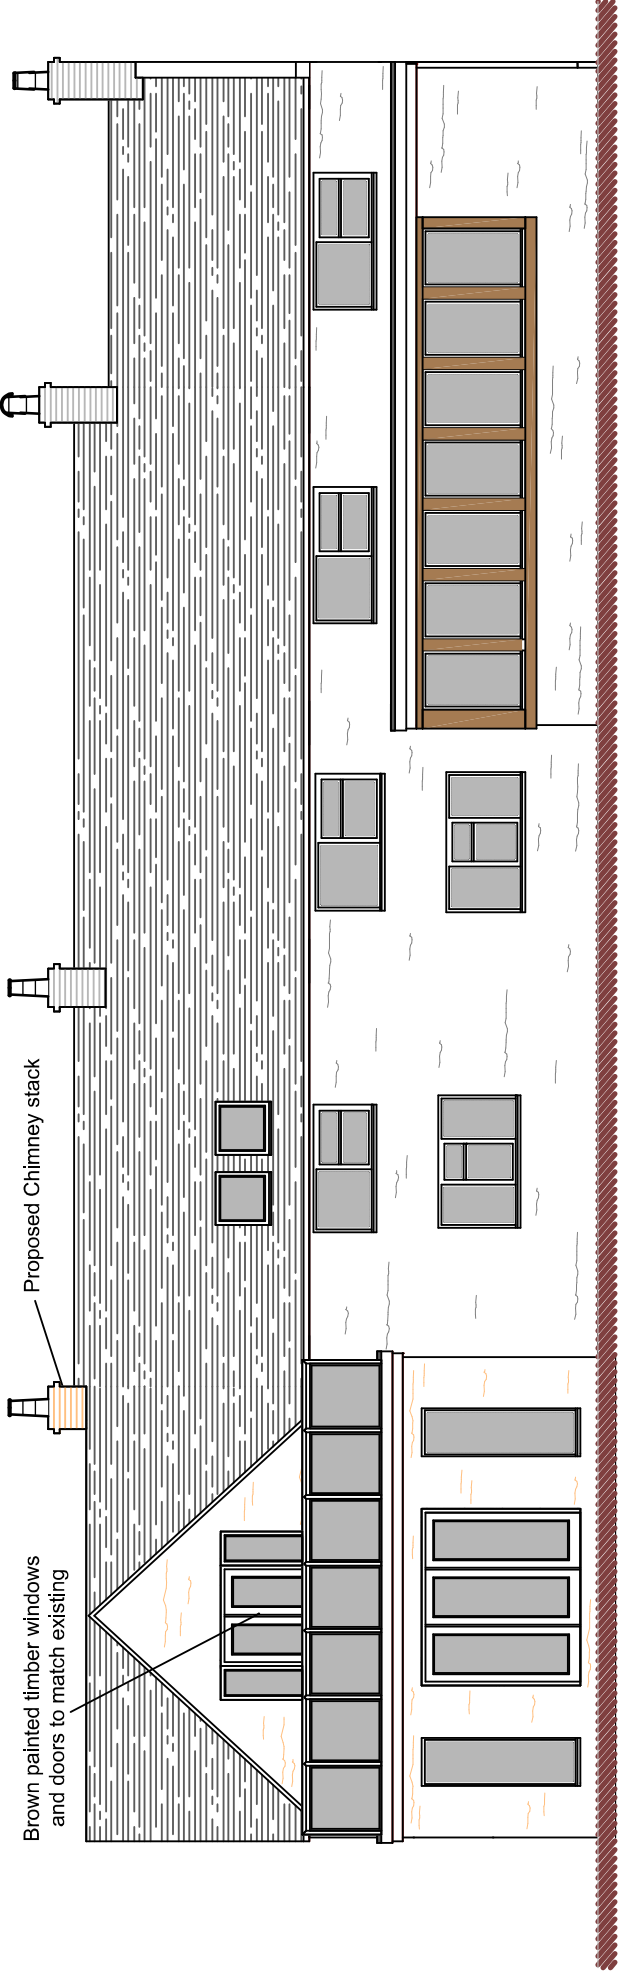


Rear Elevation

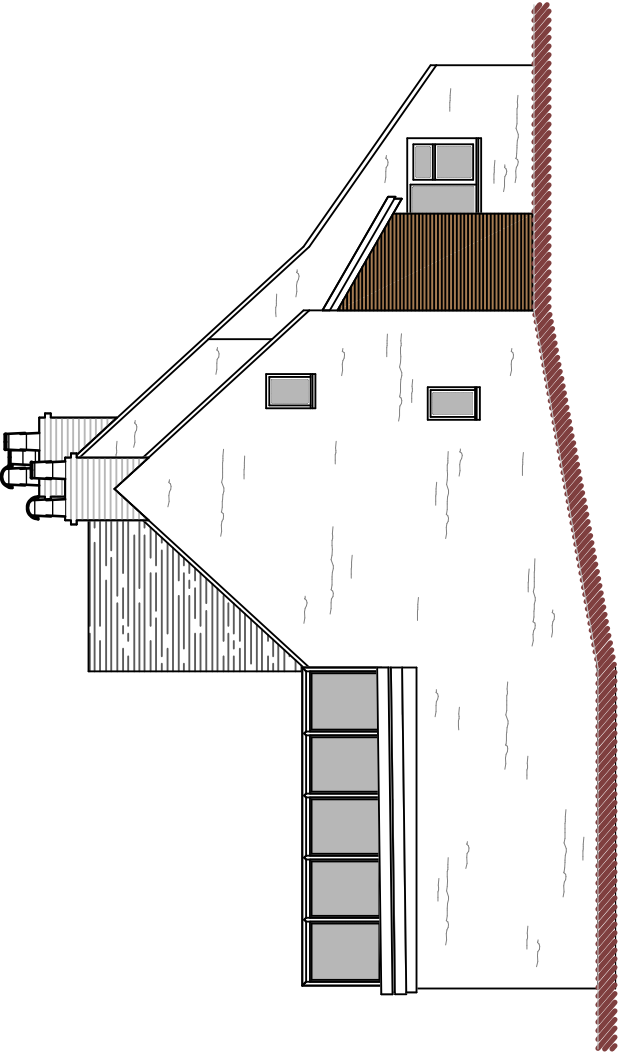


Side Elevation

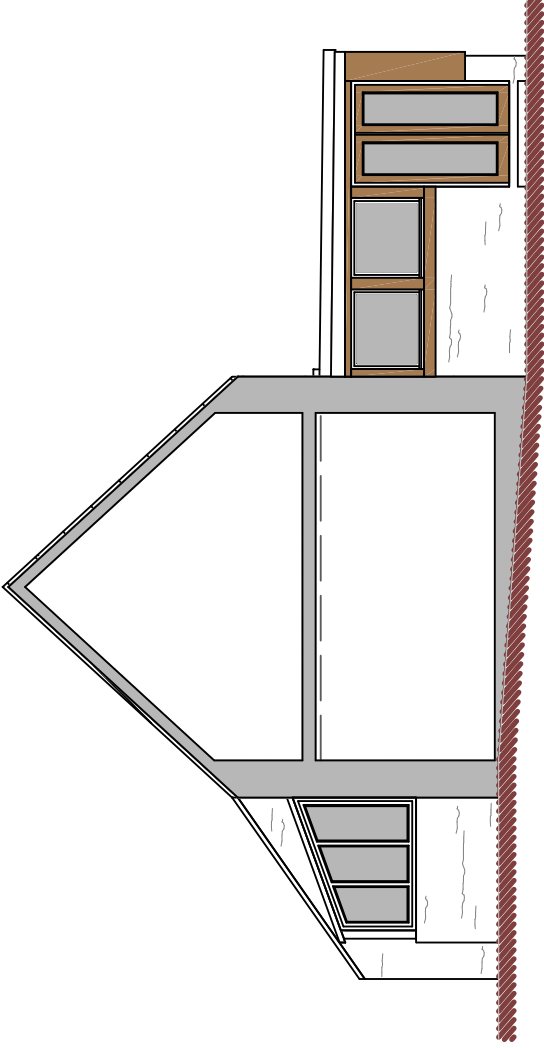


Sectional Side Elevation (A-A)

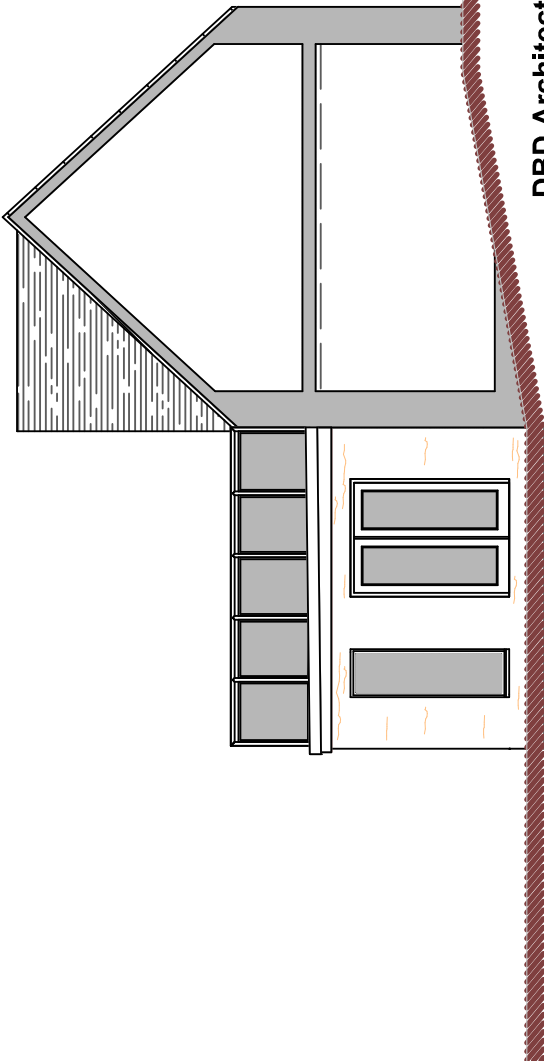

Sectional Side Elevation (B-B)

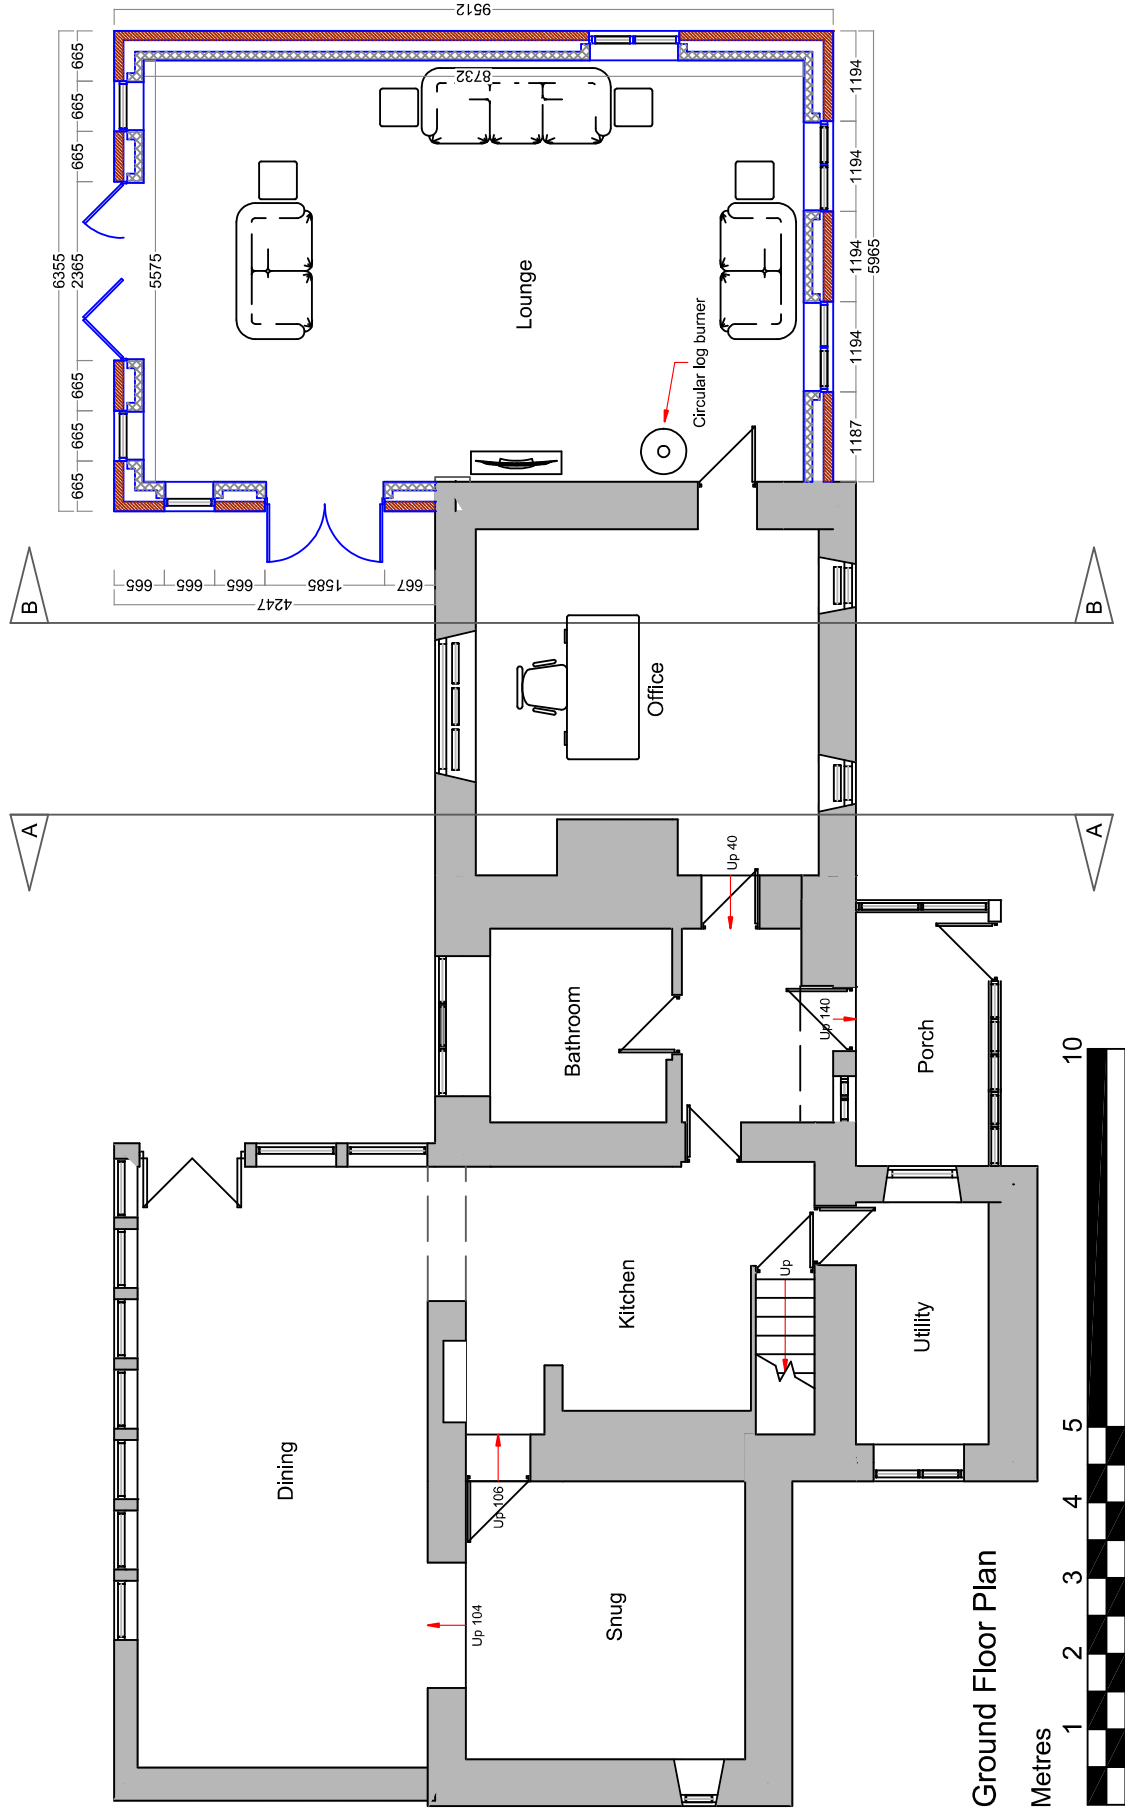

Ground Floor Plan

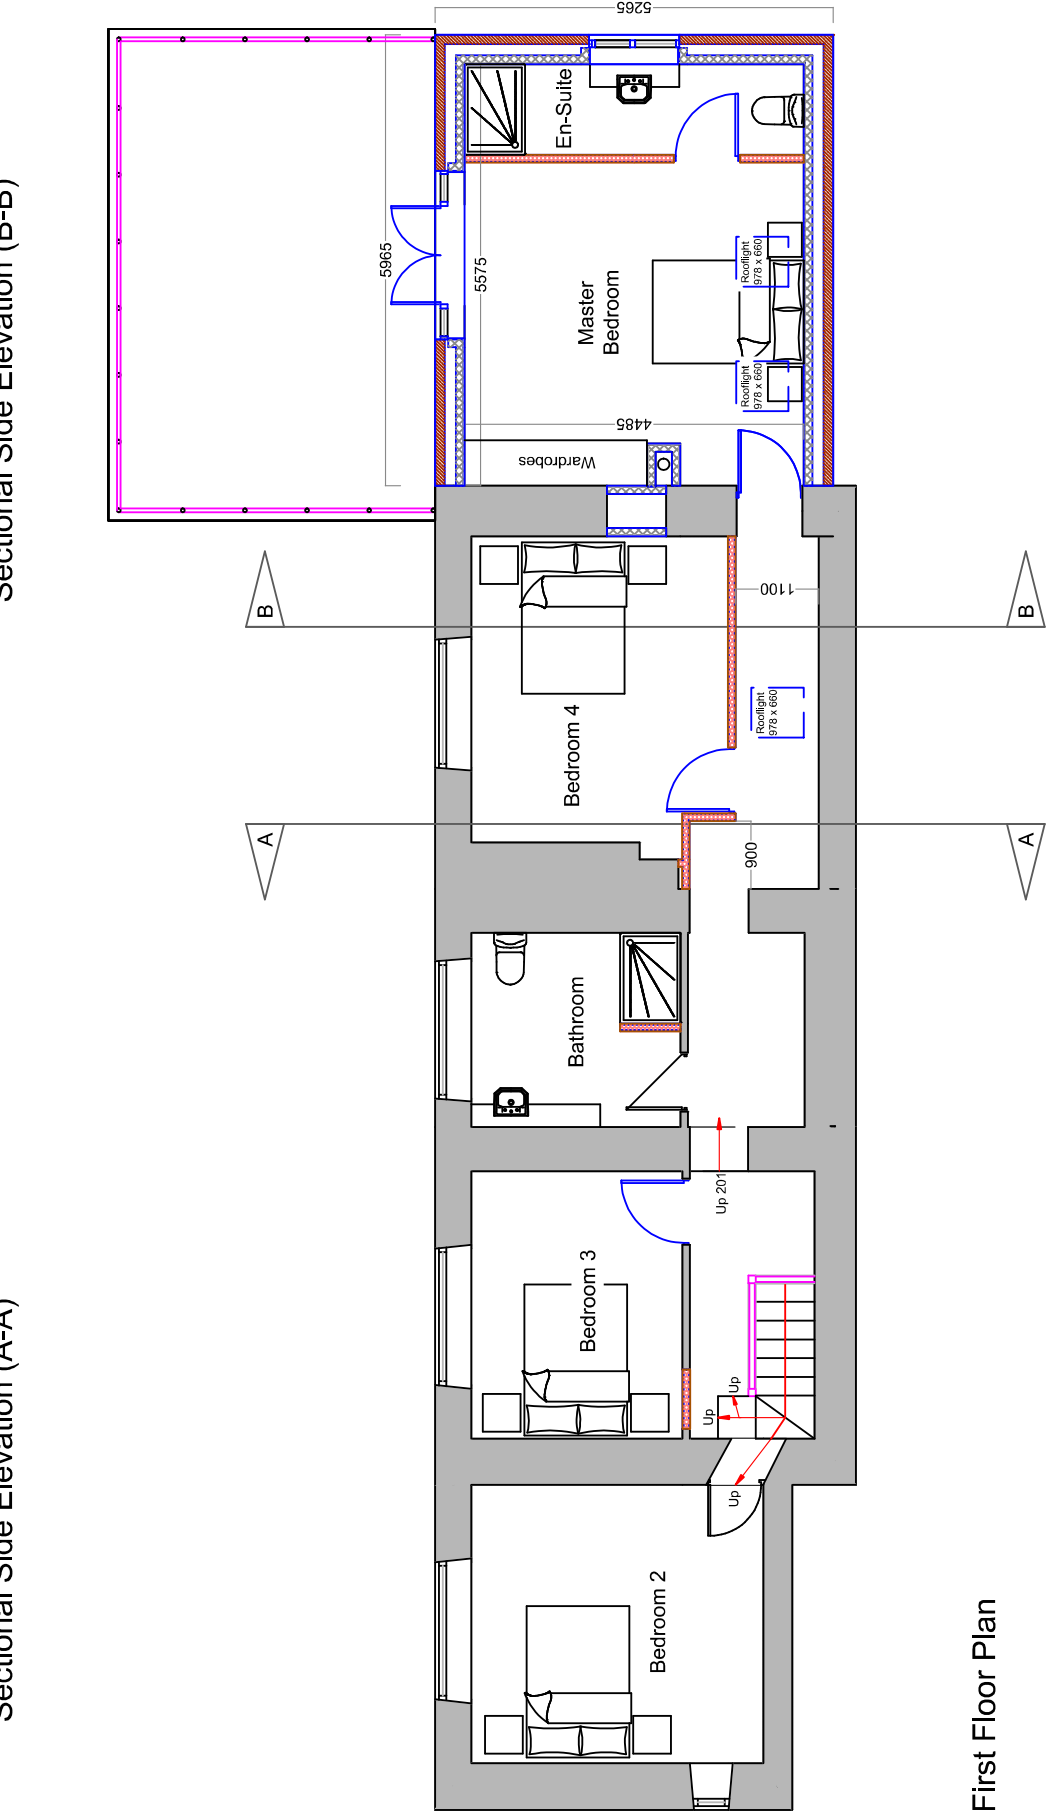

First Floor Plan

DBD Architectural
Consultancy Ltd ©2023

1. Copyright is vested with DBD Architectural Consultancy Ltd.
2. All dimensions to be checked on site before proceeding.
3. Contractor to check/adjust dimensions of new work to suit existing conditions. Do not assume existing structure or details are plumb, square or level.
4. Contractor must notify the architect of any discrepancies before proceeding.
5. All drawings to be read in conjunction with all other consultants drawings and specs.

Rev	Date	Description
B	22/11/22	Amendments made following comments
A	22/11/22	Amendments made following comments
Rev	Date	Description

