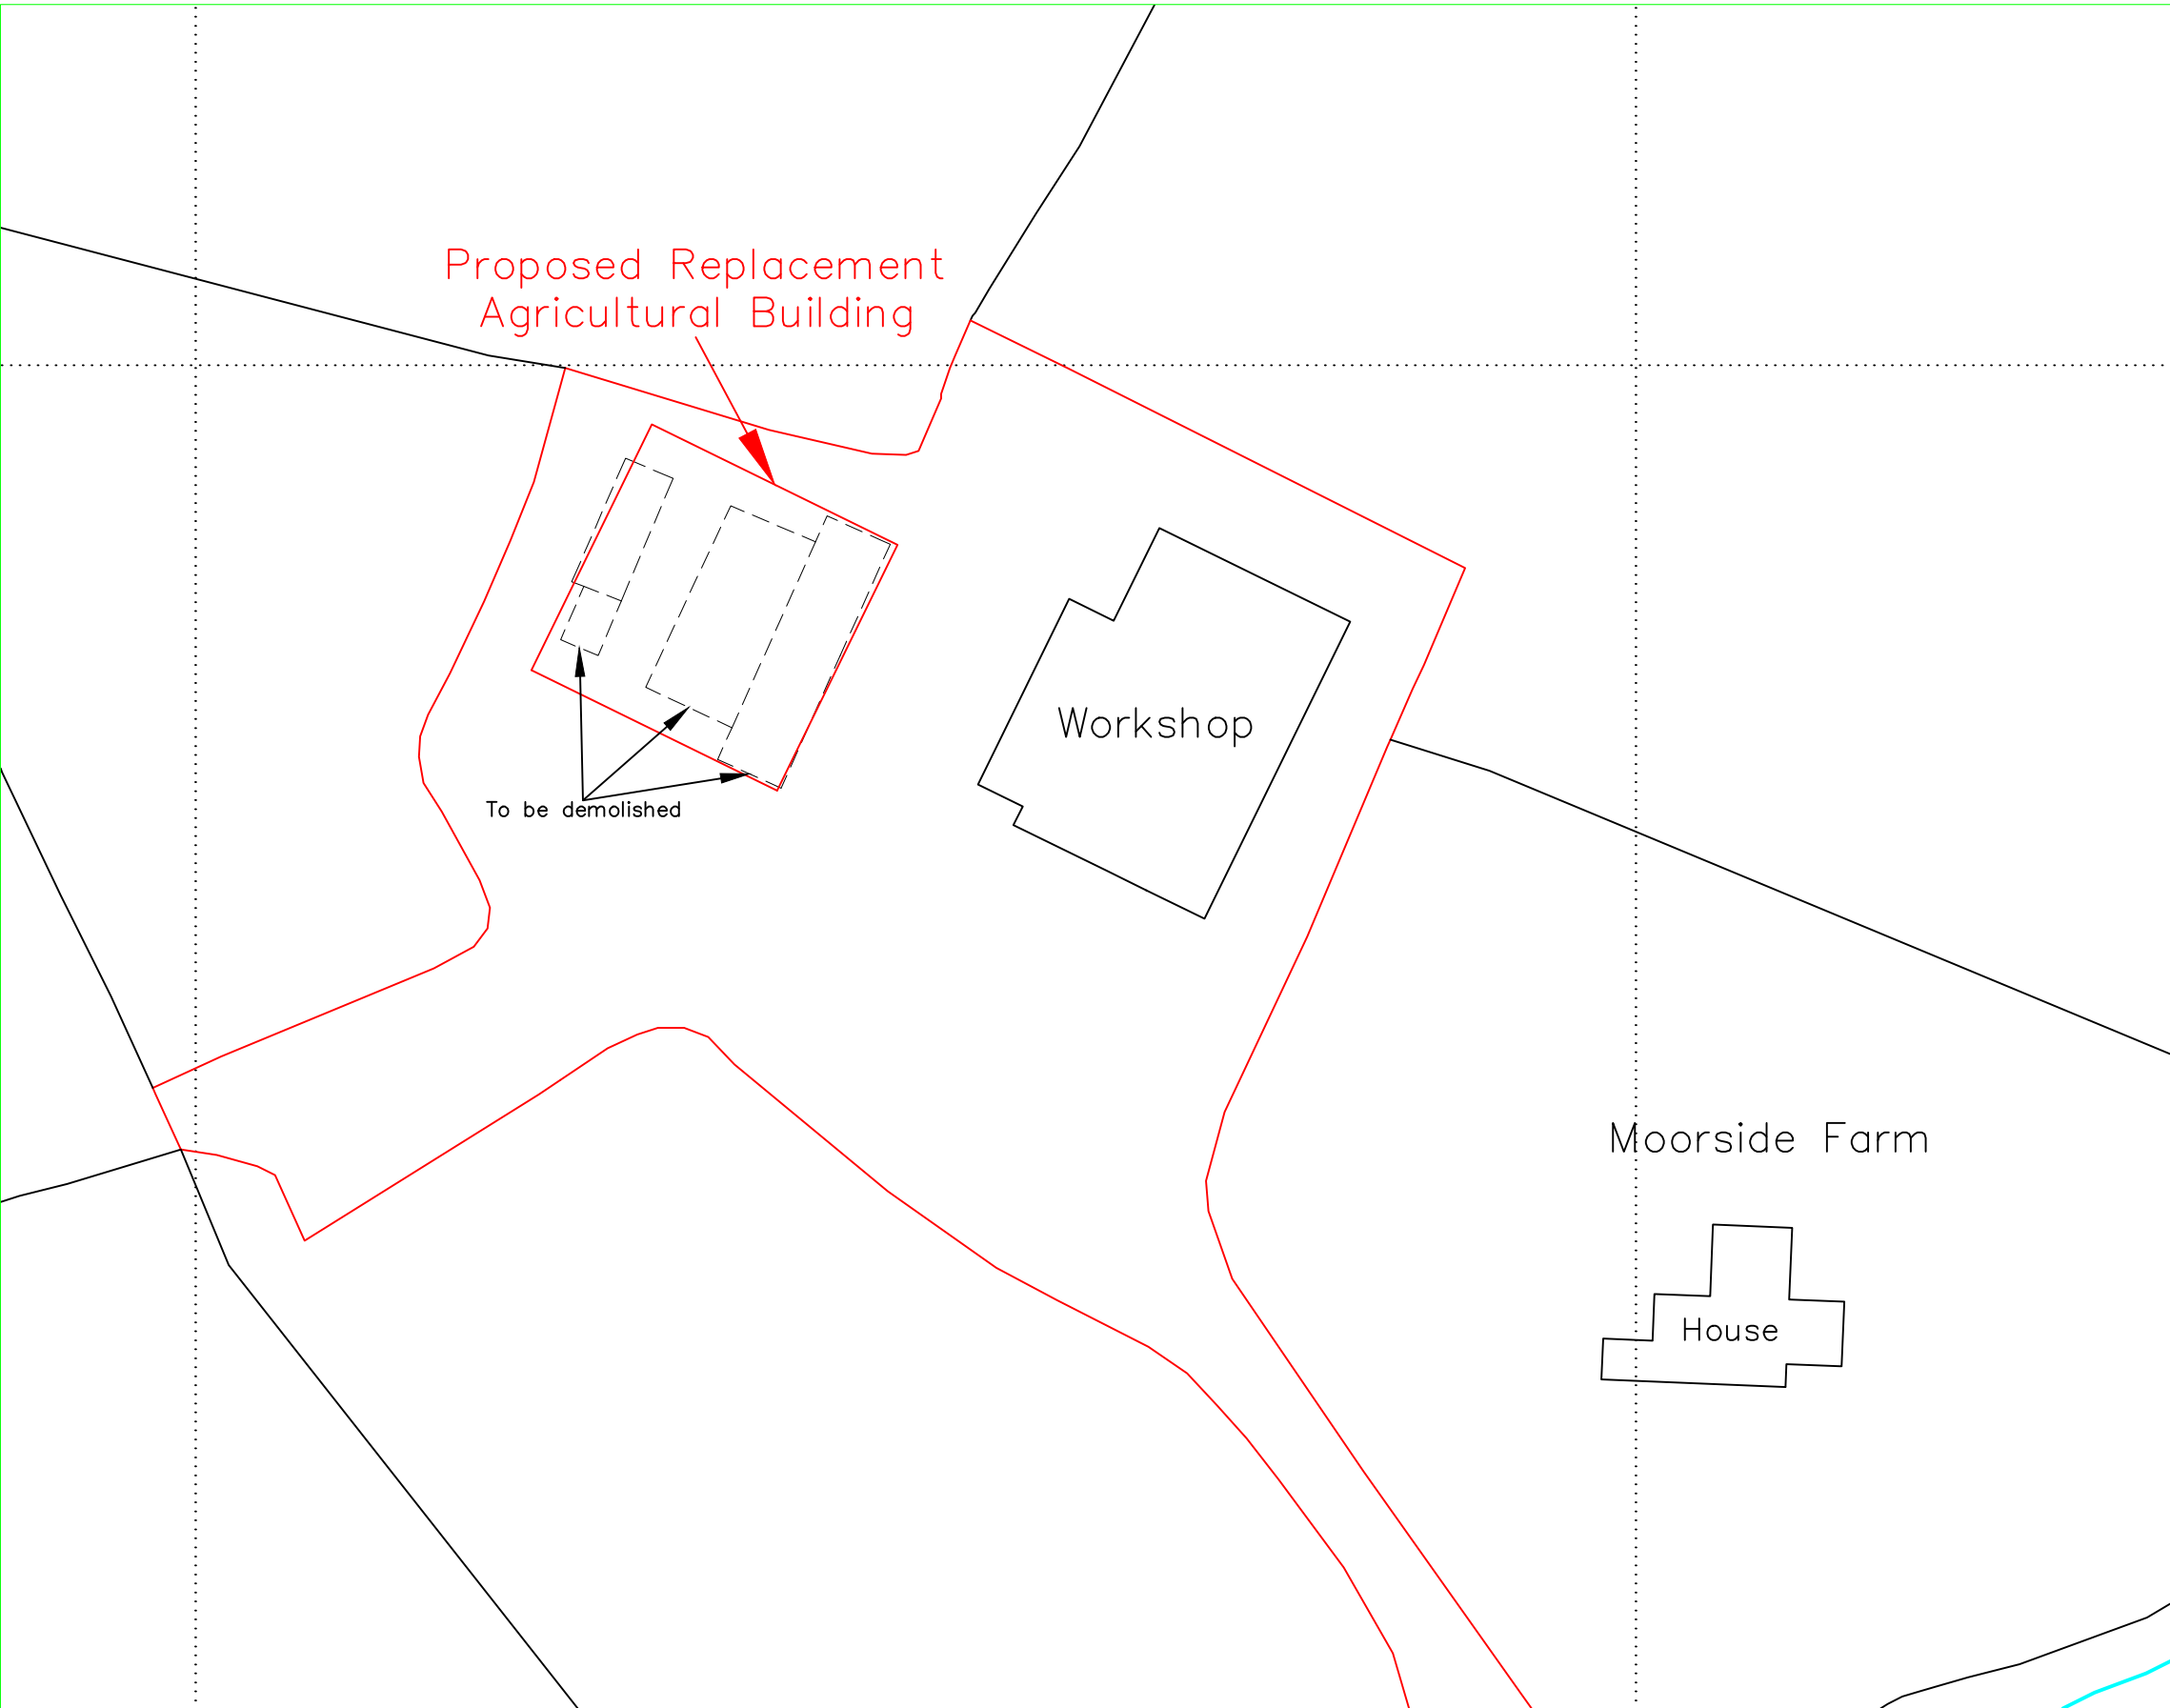


Reproduced from Ordnance
Survey digital map data,
1:2500 scale, by permission
of Ordnance Survey on behalf
of The Controller of His
Majesty's Stationery Office.
© Crown copyright.
All rights reserved.

© Copyright J C Harrison Planning & Admin Services jo@jcharrison.co.uk 07792 144155		
Client: Mr D Titterton Moorside Farm		
Project: Replacement Agricultural Storage Building		
Title: Block Plan		
Drawn: J Harrison		Date: 14.11.2023
Scales: 1:500 @ A3		
Drg. No.: 1115-002		Rev.: