




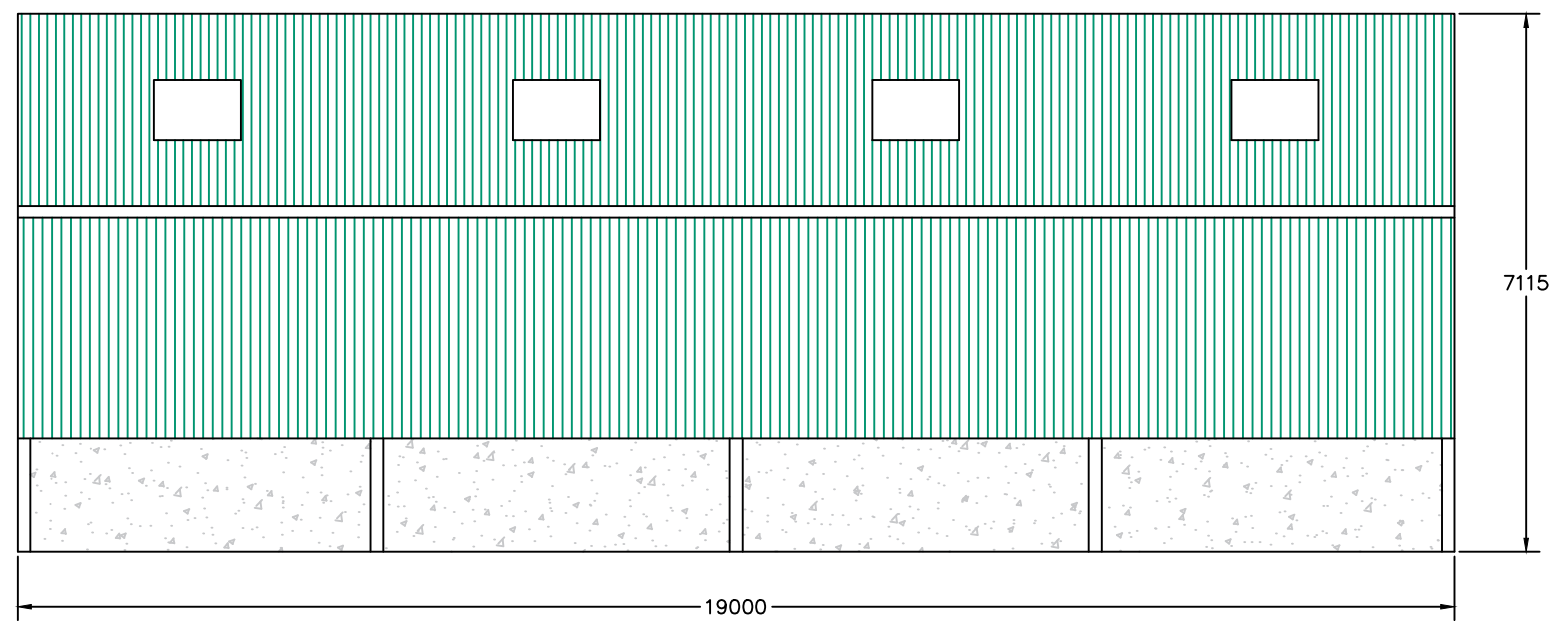



South East Side Elevation

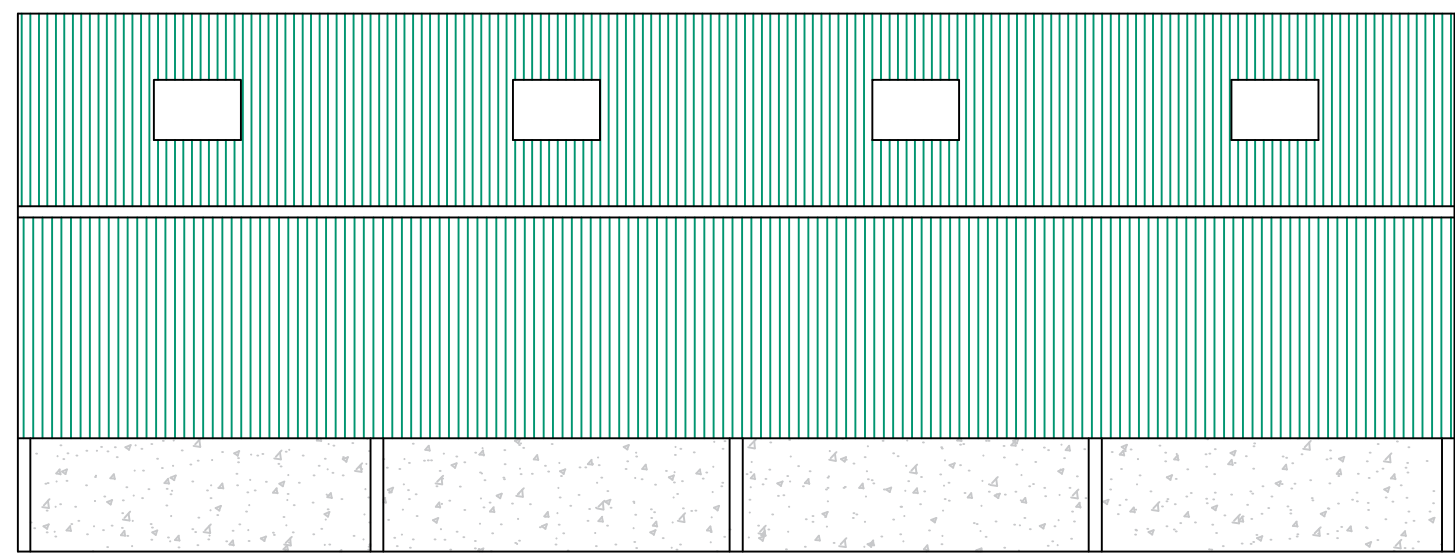

North East Gable Elevation

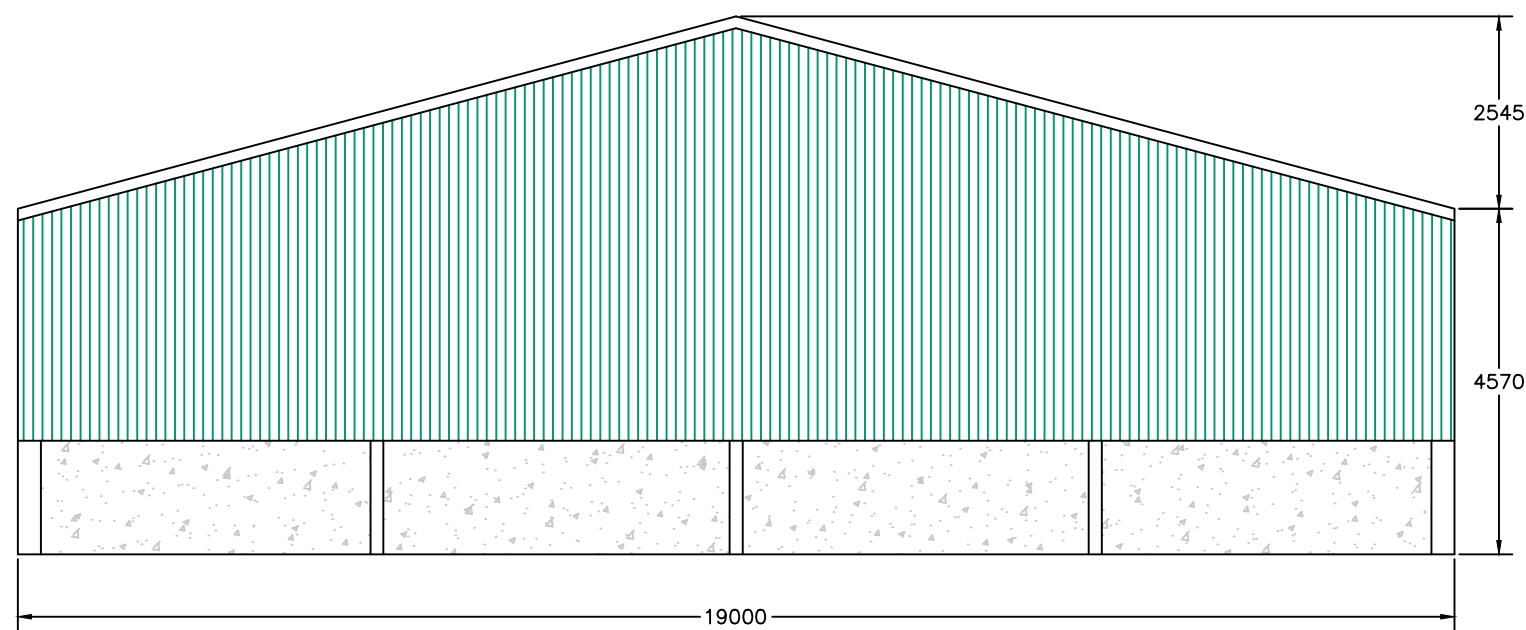

South West Gable Elevation

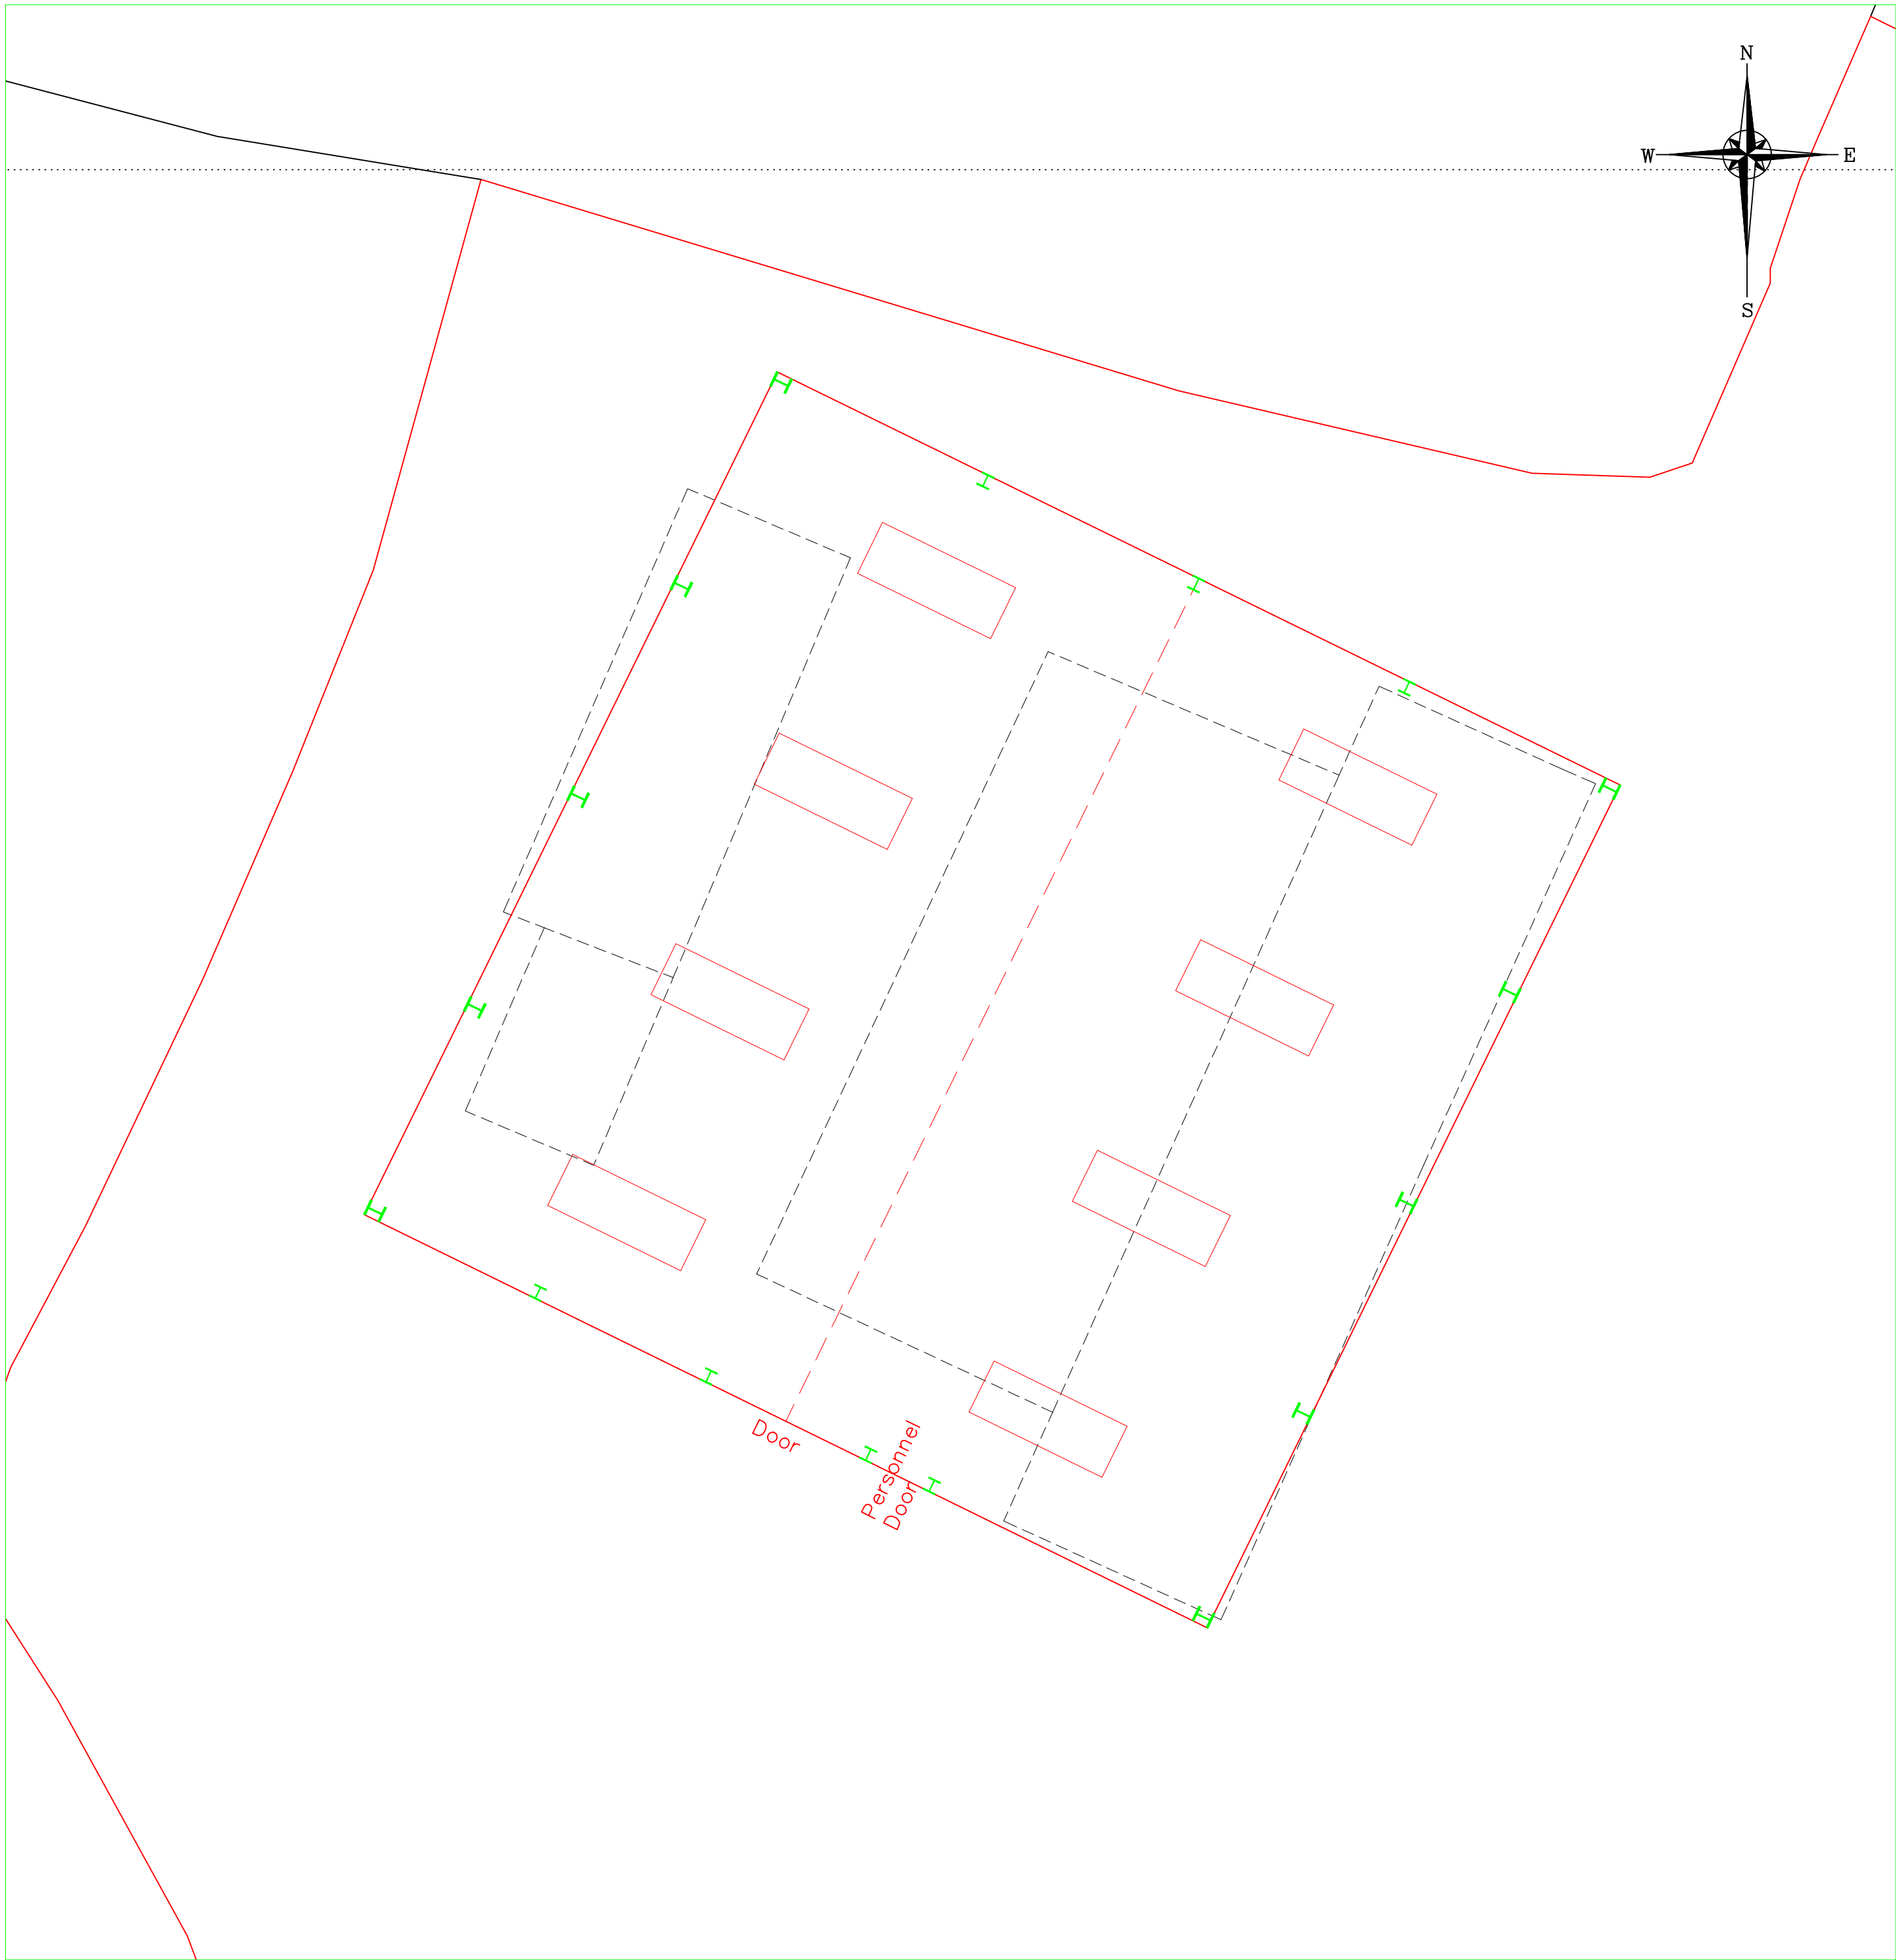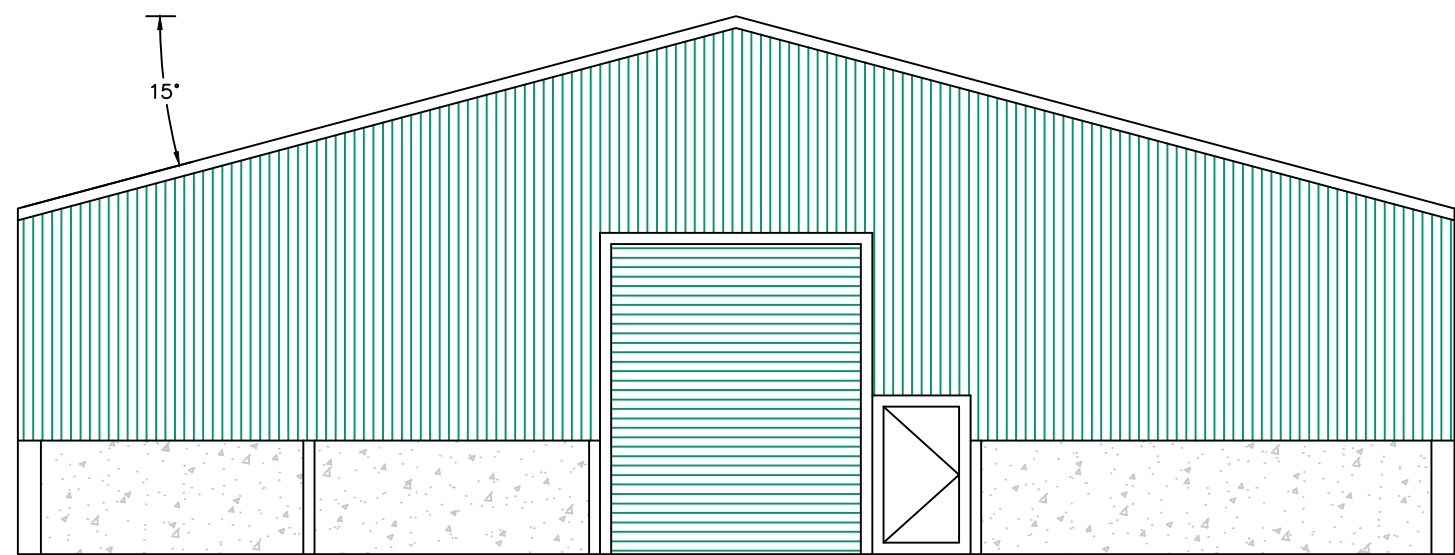

Roof sheeting to be box profile steel sheeting, coloured Juniper Green (12B29), incorporating GRP roof lights

Vertical cladding to be box profile steel sheeting, coloured Juniper Green (12B29)

Below cladding to be pre-stressed concrete panels

The southwest gable elevation will incorporate a roller shutter door and personnnel door, both powder coated in a Juniper Green (12B29) finish to match the cladding

All dimensions shown in mm

© Copyright J C Harrison Planning & Admin Services jo@jcharrison.co.uk 07792 144155	
Client:	Mr D Titterton Moorside Farm
Project:	Replacement Agricultural Storage Building
Title:	Elevations
Drawn: J Harrison	Date: 14.11.2023
Scales: 1:100 @ A1	
Drg. No.: 1115-003	Rev.: