
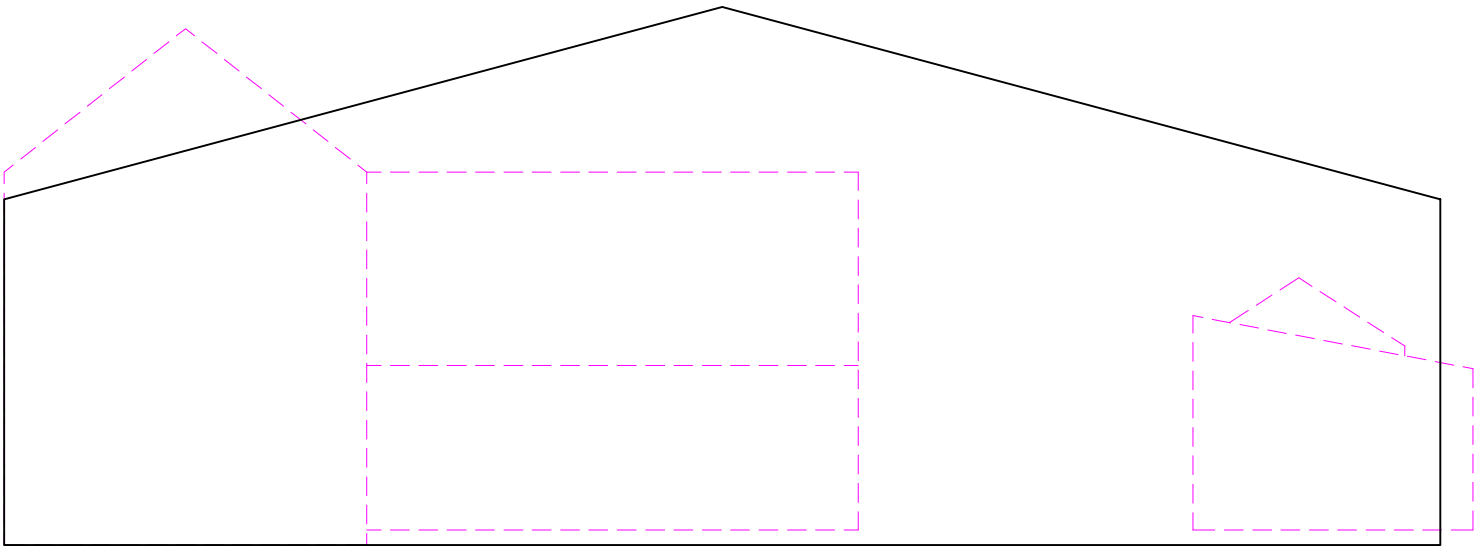


Legend:

--- Existing

— Proposed

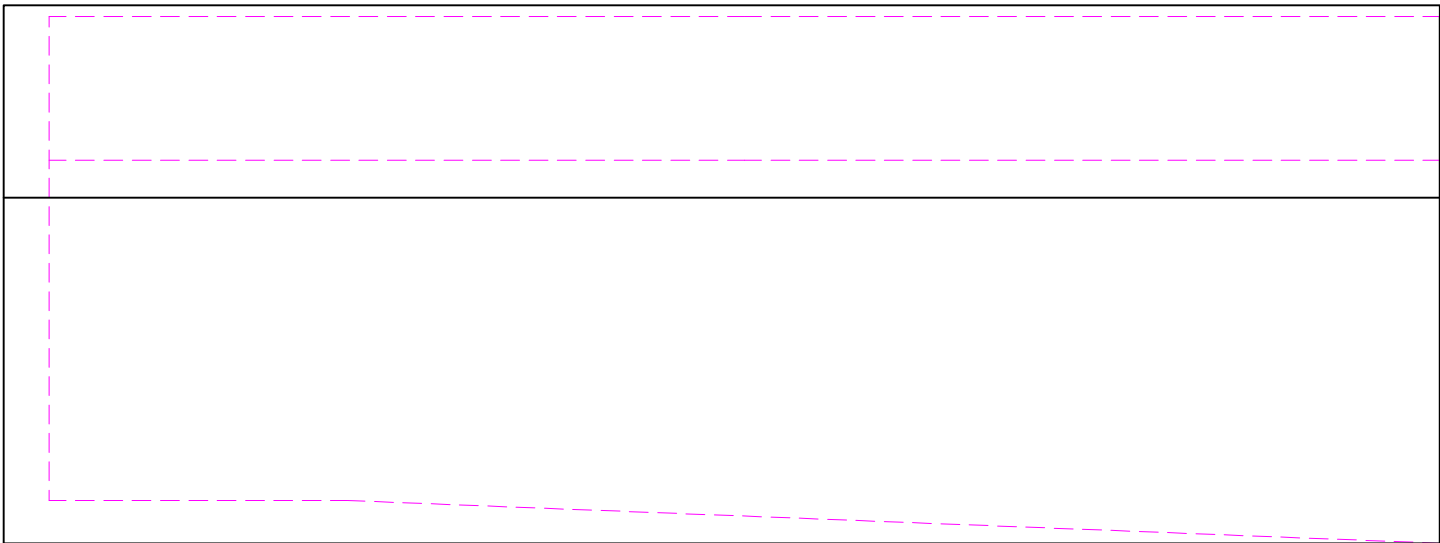

© Copyright J C Harrison Planning & Admin Services jo@jcharrison.co.uk 07792 144155		
Client: Mr D Titterton Moorside Farm		
Project: Replacement Agricultural Storage Building		
Title: Proposed v Existing		
Drawn: J Harrison		Date: 15.11.2023
Scales: 1:100 @ A3		
Drg. No.: 1115-005		Rev.: