


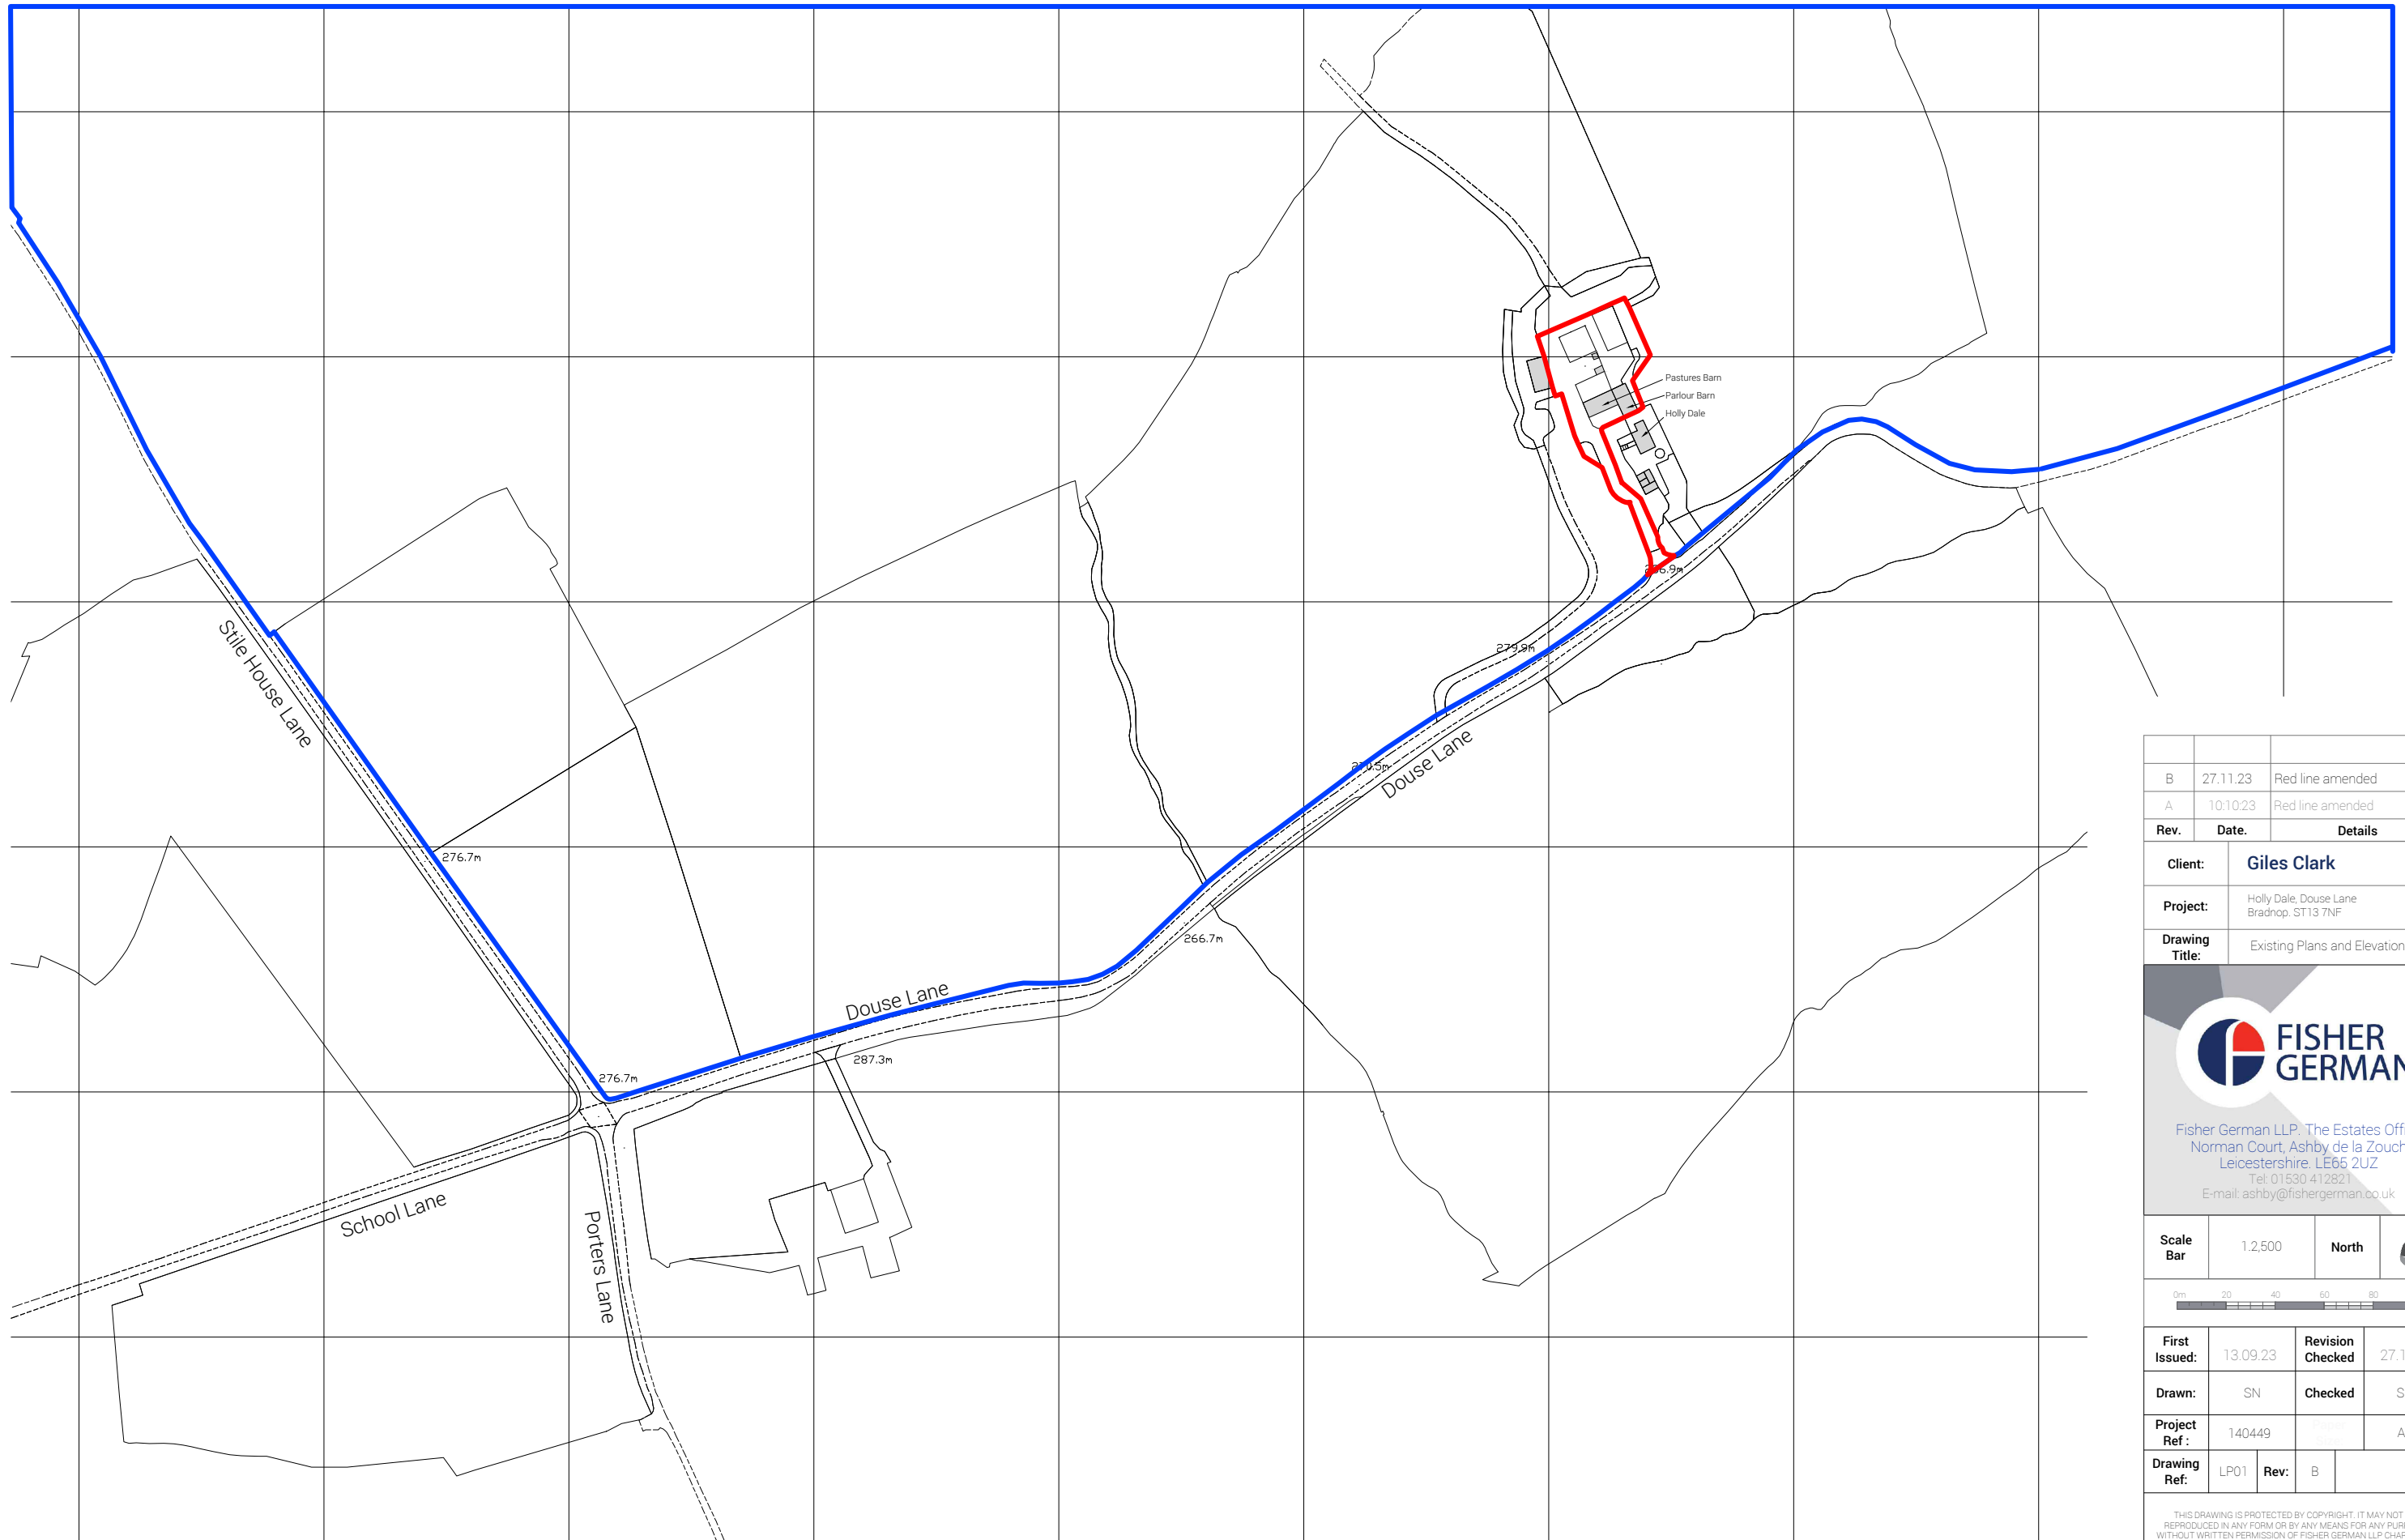

Existing : Location Plan scale 1:2,500

Rev.	Date.	Details
B	27.11.23	Red line amended
A	10.10.23	Red line amended

Client:	Giles Clark
Project:	Holly Dale, Douse Lane Bradnop. ST13 7NF
Drawing Title:	Existing Plans and Elevations



Fisher German LLP. The Estates Office
Norman Court, Ashby de la Zouch
Leicestershire. LE65 2UZ
Tel: 01530 412821
E-mail: ashby@fishergerman.co.uk

Scale Bar	1:2,500	North	
-----------	---------	-------	---



First Issued:	13.09.23	Revision Checked	27.11.23
Drawn:	SN	Checked	SD
Project Ref :	140449	Project Stage	A3
Drawing Ref:	LP01	Rev:	B

THIS DRAWING IS PROTECTED BY COPYRIGHT. IT MAY NOT BE REPRODUCED IN ANY FORM OR BY ANY MEANS FOR ANY PURPOSE WITHOUT WRITTEN PERMISSION OF FISHER GERMAN LLP CHARTERED SURVEYORS.
FISHER GERMAN LLP IS A LIMITED LIABILITY PARTNERSHIP. REGISTERED IN ENGLAND AND WALES. REGISTER NUMBER: 0317554
REPRODUCED USING ORDNANCE SURVEY DATA. CROWN COPYRIGHT. ALL RIGHTS RESERVED. LICENCE NUMBER: 100005237