

ROBERT L FORD

private architectural practitioner and rural development consultant

PARKSIDE PARK ROAD LEEK STAFFORDSHIRE ST13 8JT

roblford@phonecoop.coop 01538 389290 / 07969 68 68 86



1 METRE X 25 METRES AT 1:500 SCALE



5 METRES X 10 X 10 METRES AT 1:1250 SCALE



NORTH

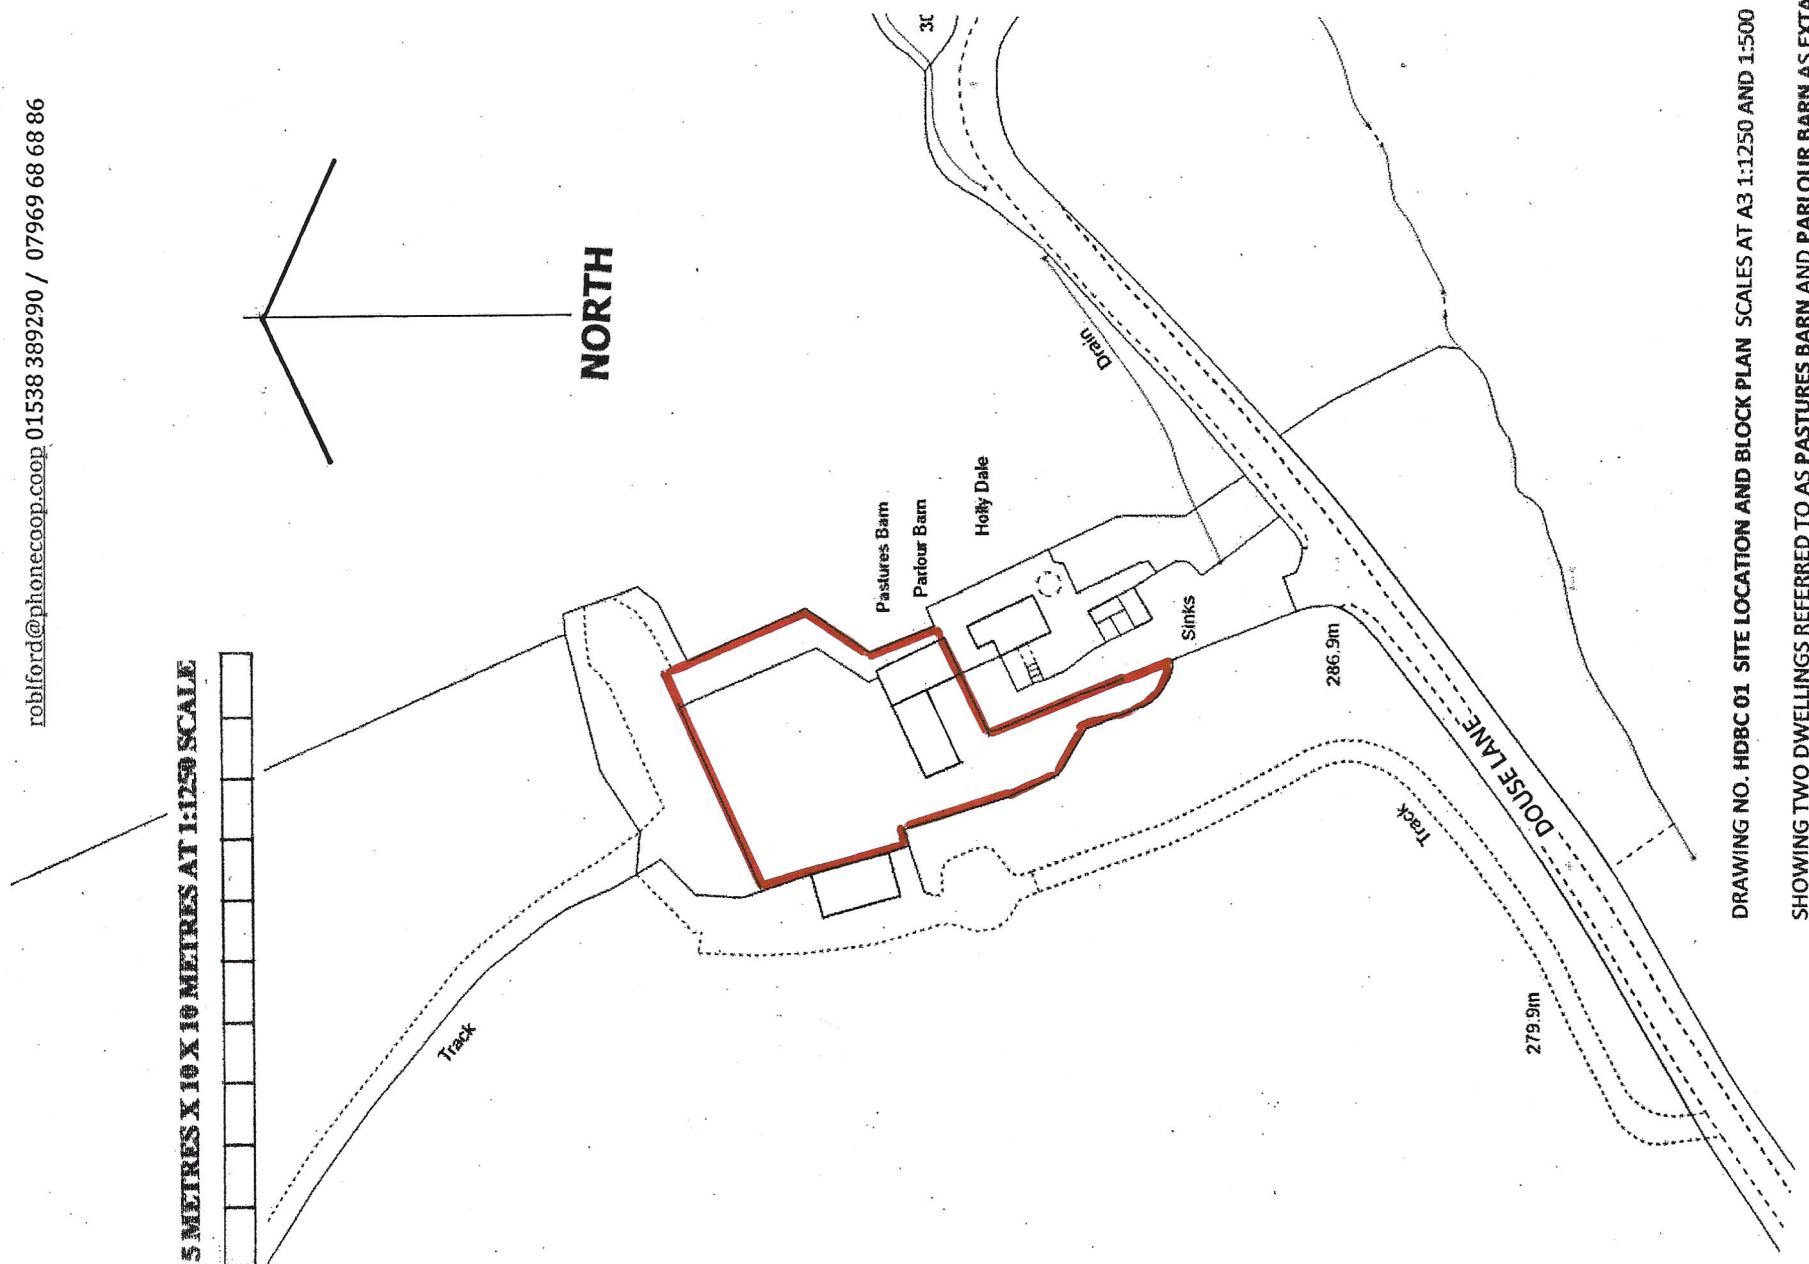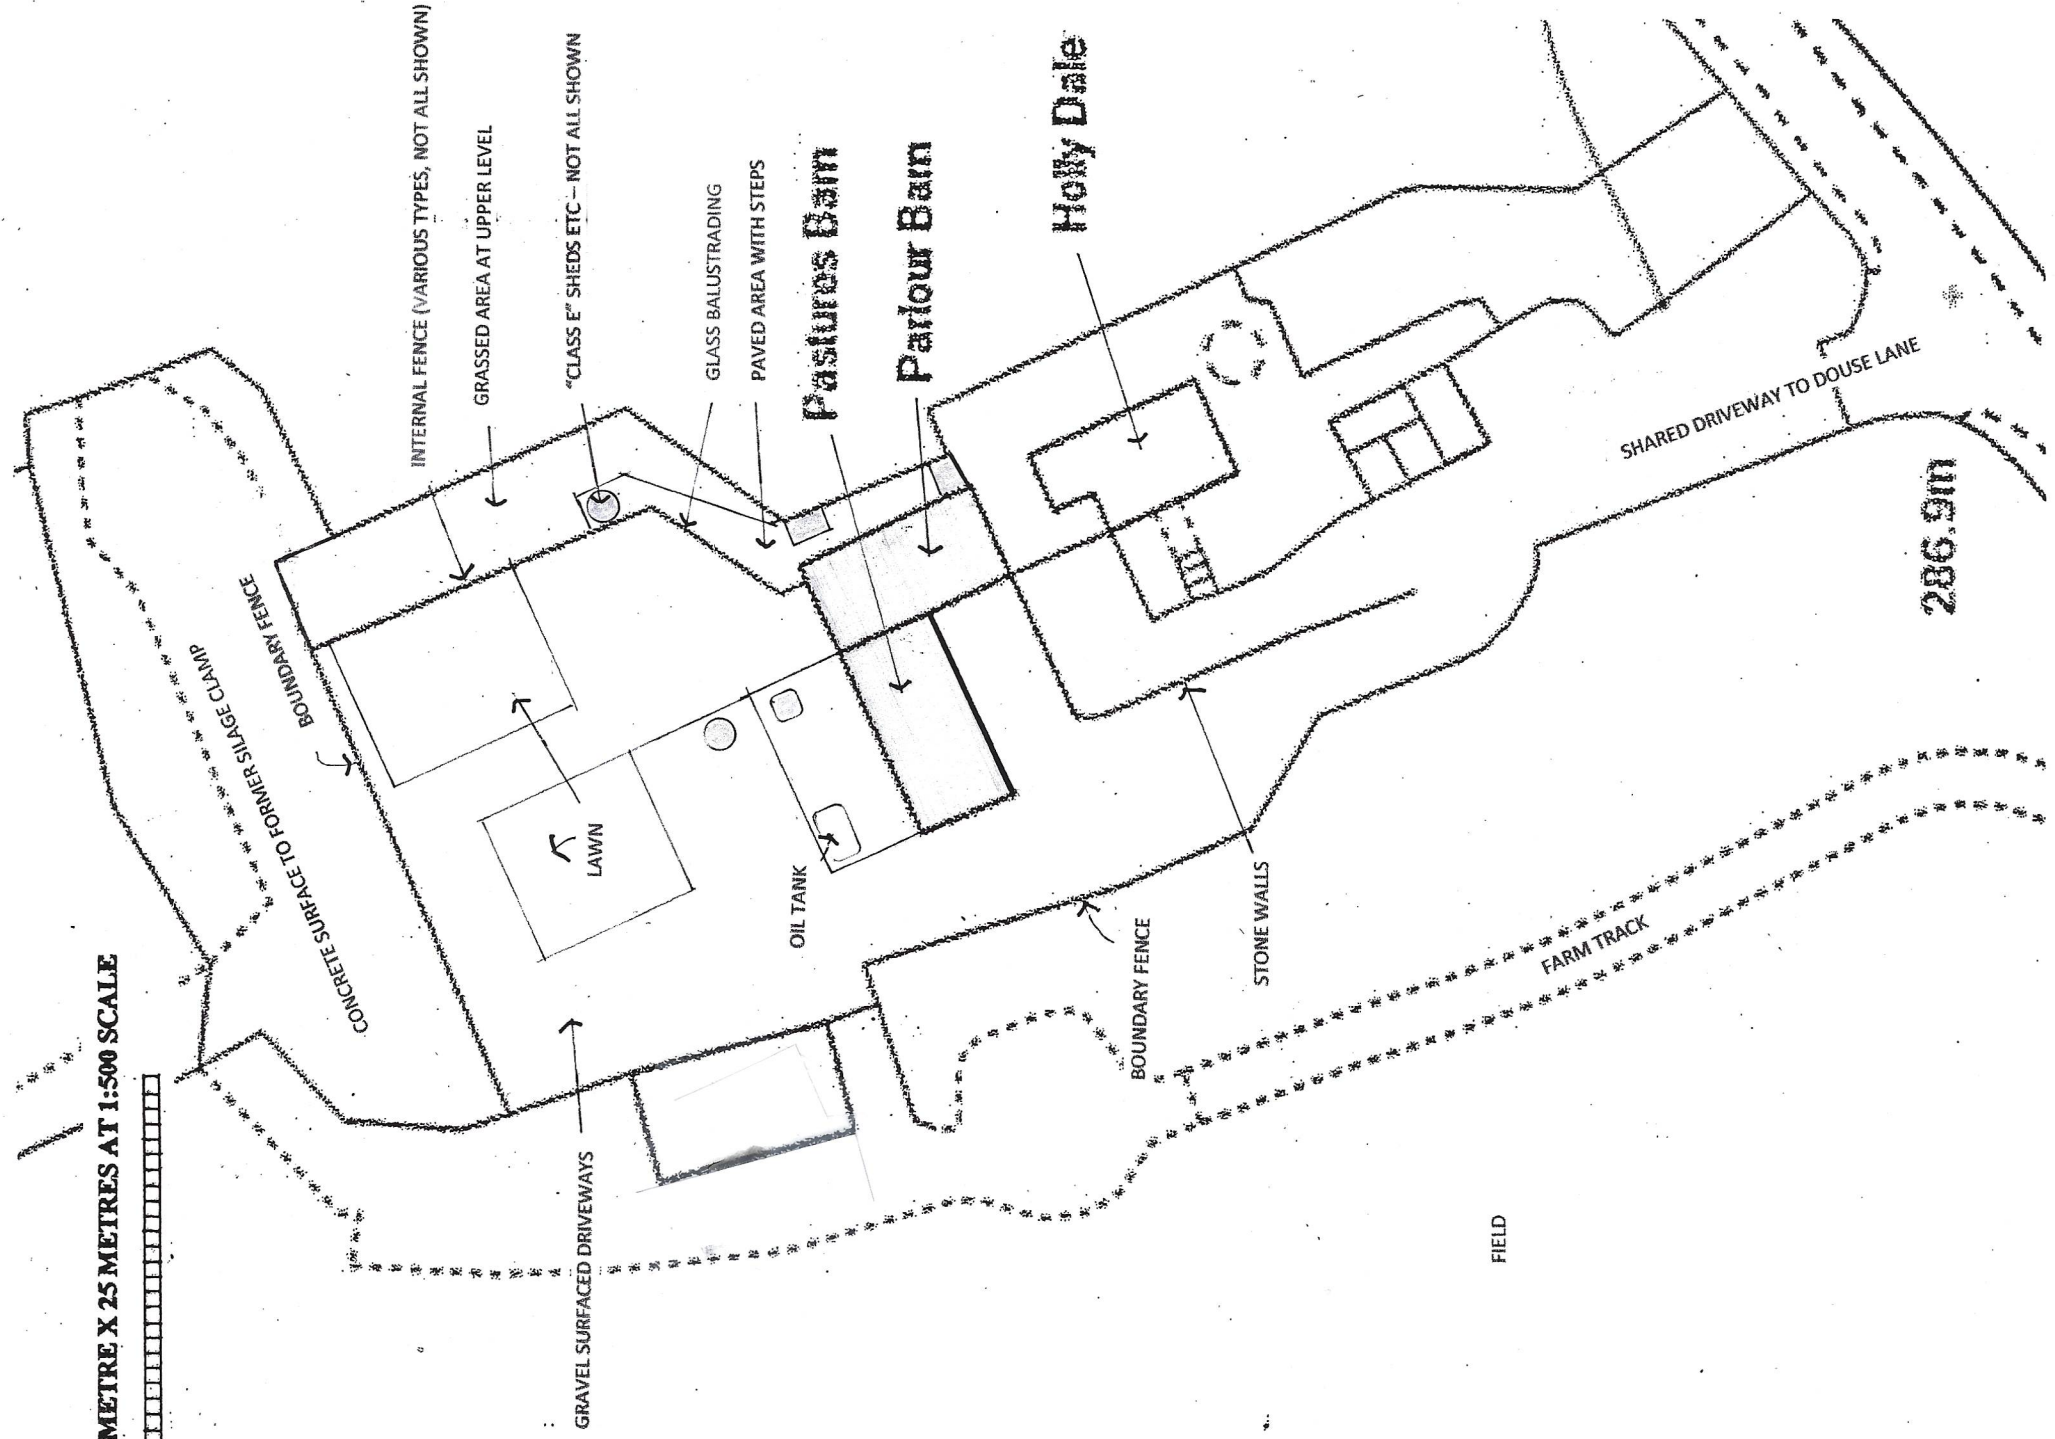

DRAWING NO. HDBC 01 SITE LOCATION AND BLOCK PLAN SCALES AT A3 1:1250 AND 1:500

SHOWING TWO DWELLINGS REFERRED TO AS PASTURES BARN AND PARLOUR BARN AS EXTANT AT 15 SEPT 2023 WITH THEIR COMBINED CURTLAGE EXTENT SHOWN EDGED IN RED AT HOLLY DALE FARM DOUSE LANE BRADNAP STAFFORDSHIRE ST13 7NF

09 2023