


ROBERT L FORD


private architectural practitioner and rural development consultant

PARKSIDE PARK ROAD LEEK STAFFORDSHIRE ST13 8JT


roblford@phonecoop.coop 01538 389290 / 07969 68 68 86

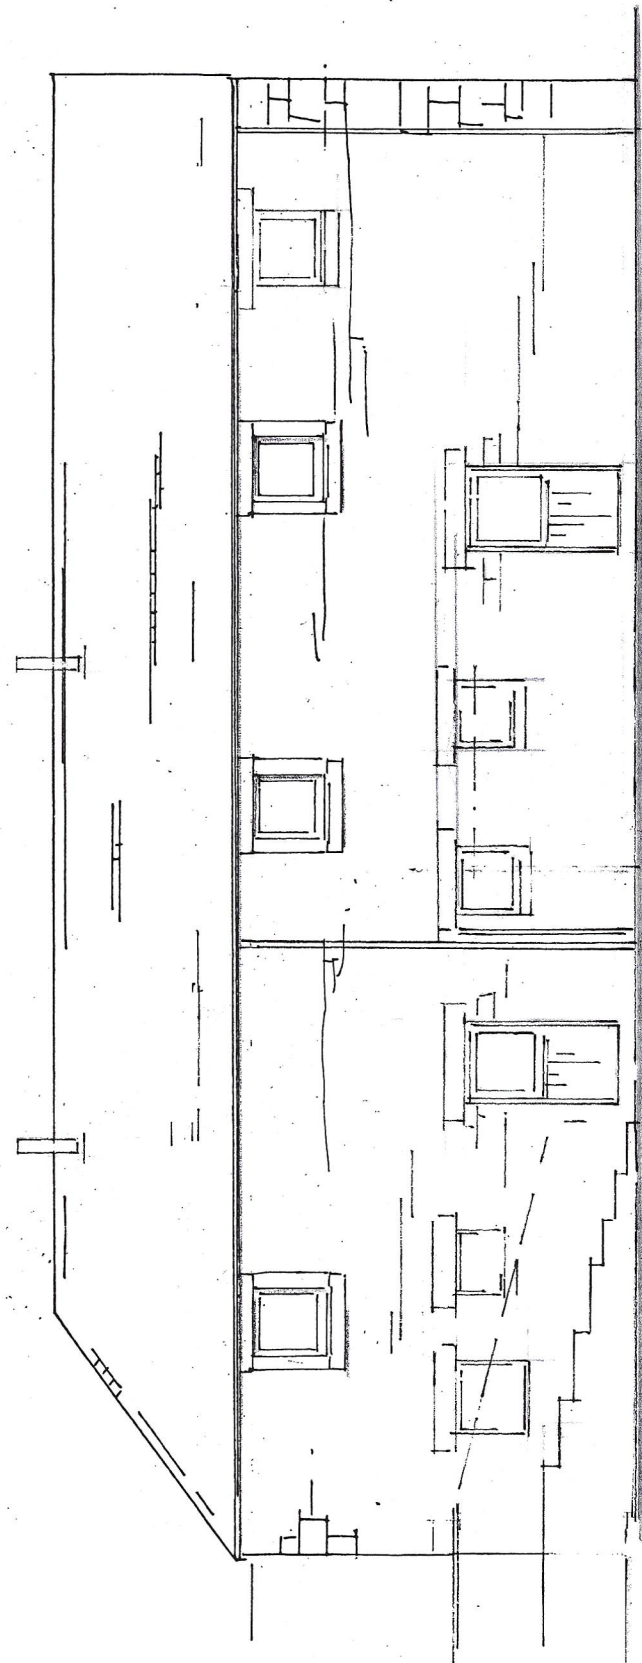


NORTH

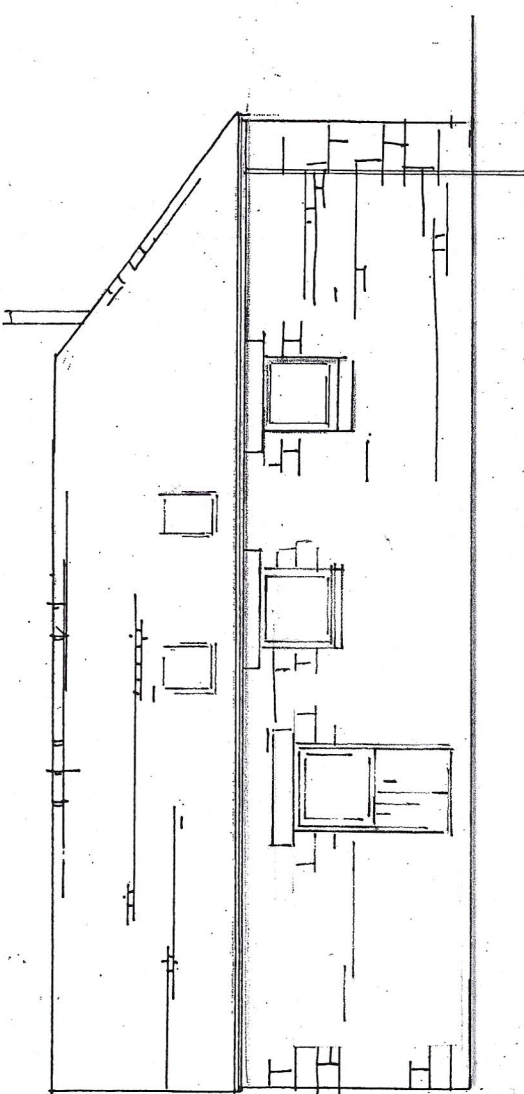

EAST

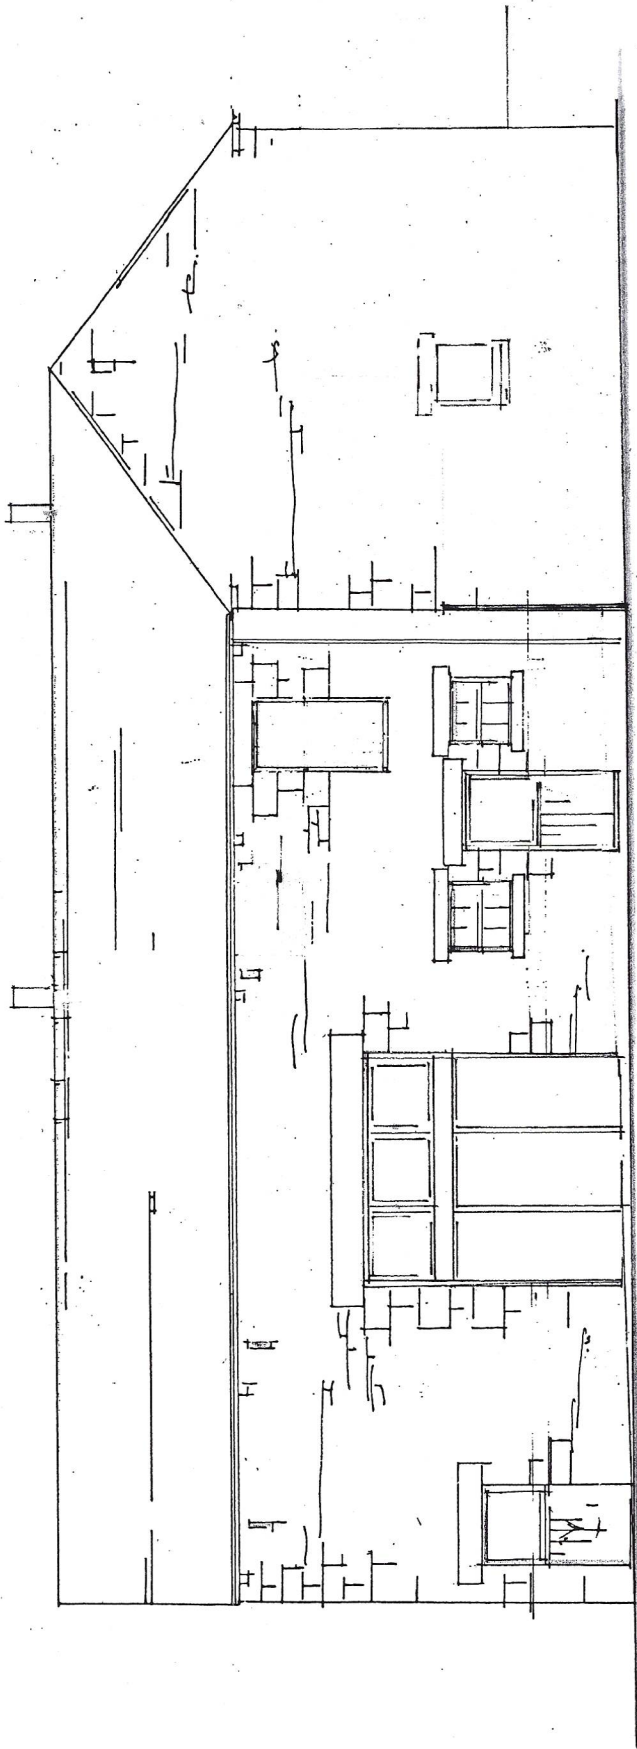


SOUTH

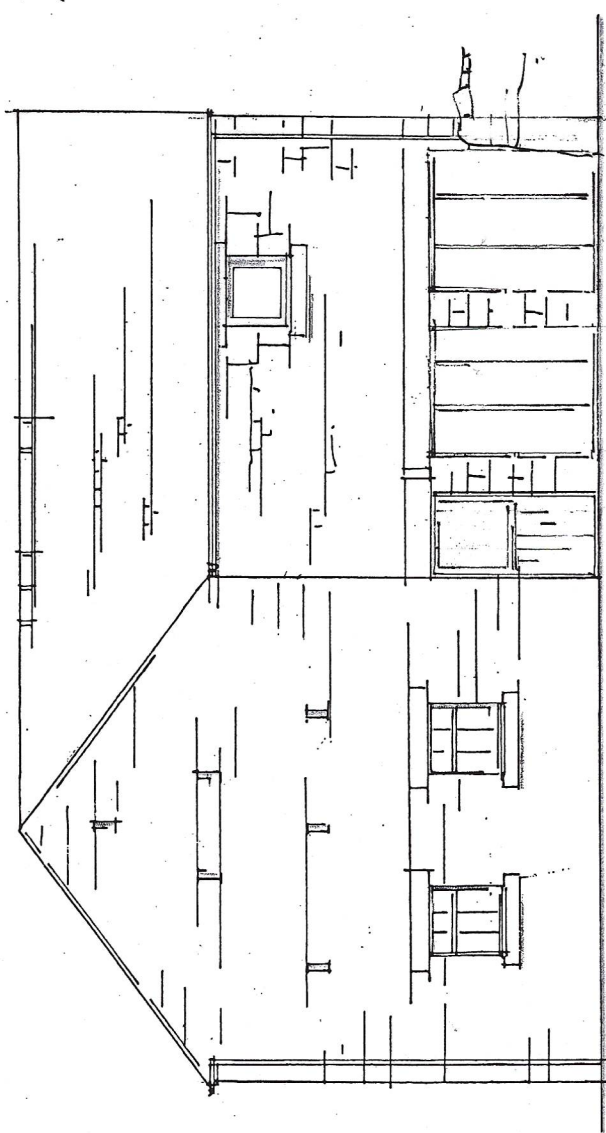

WEST

1 METRE X 5 METRES AT 1:100 SCALE

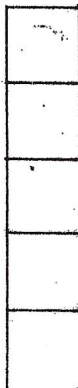

DRAWING NO. HDBC 03 ELEVATIONS SCALE AT A3 1:100

**SHOWING TWO DWELLINGS REFERRED TO AS PASTURES BARN AND PARLOUR BARN AS EXTANT
AT 15 SEPT 2023 AT HOLLY DALE FARM DOUSE LANE BRADNOP STAFFORDSHIRE ST13 7NF**

09 2023