



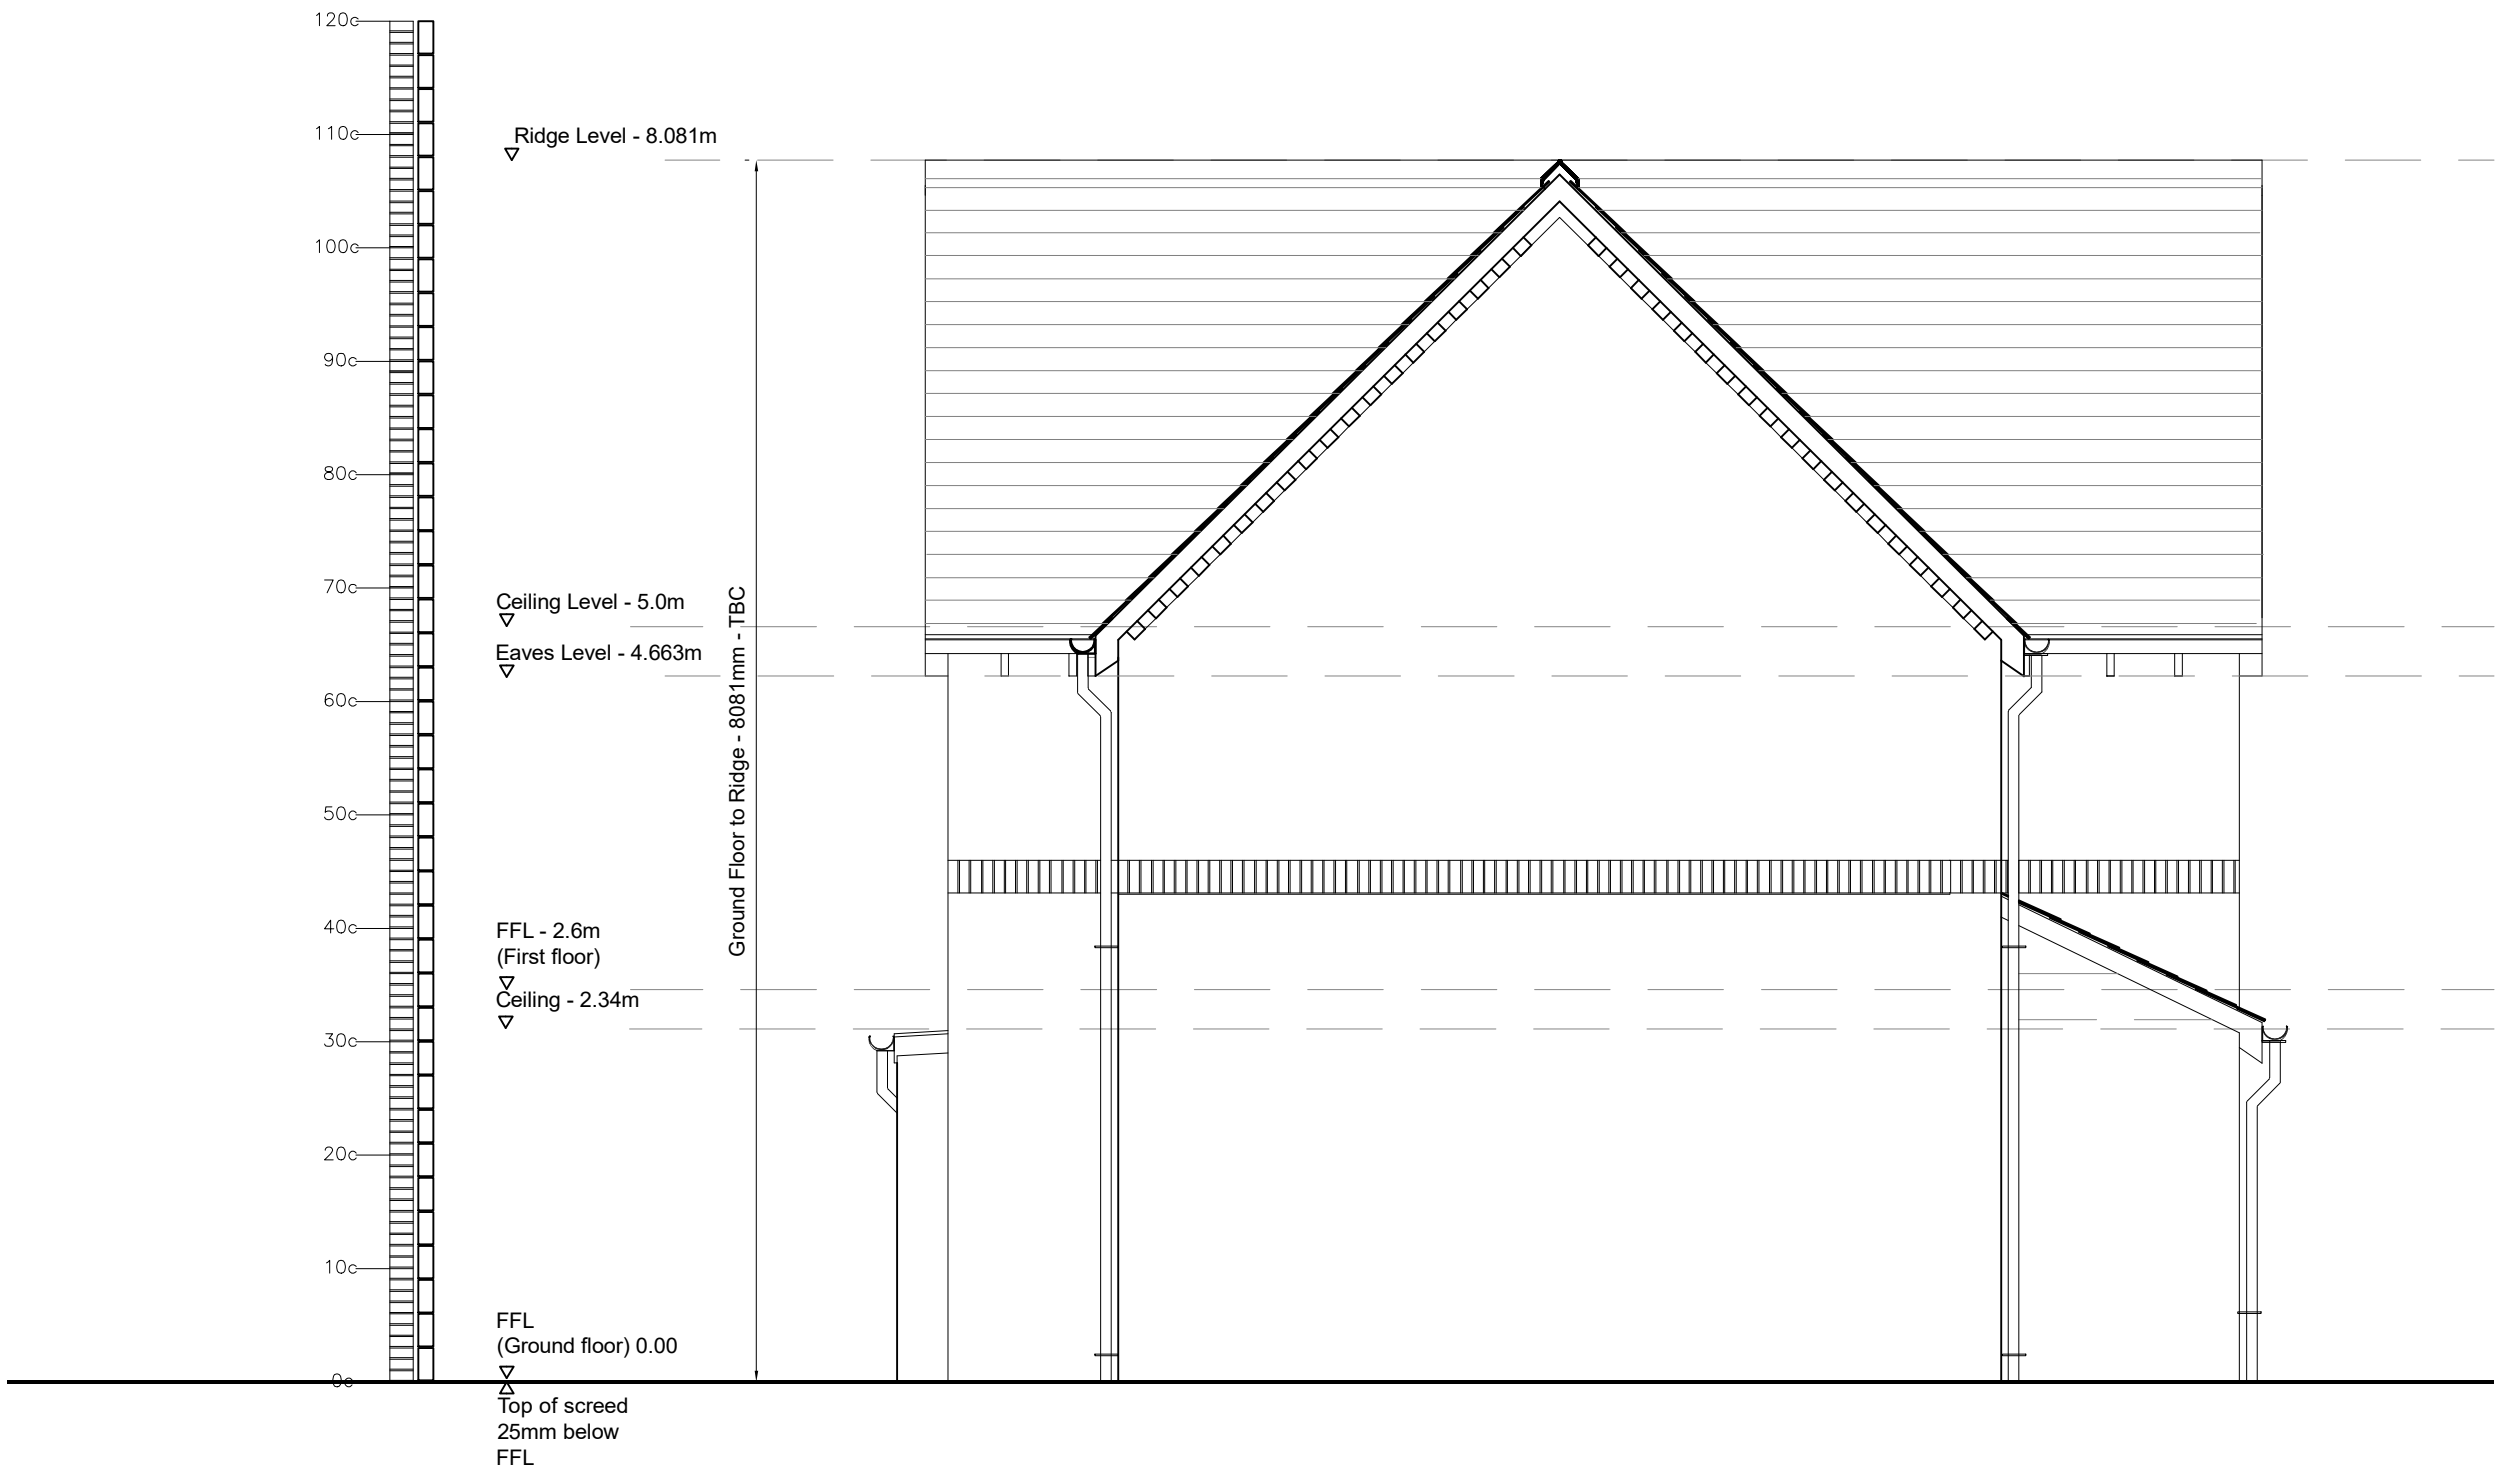


Existing South-West
Standalone Elevation
1 : 50 @ A1

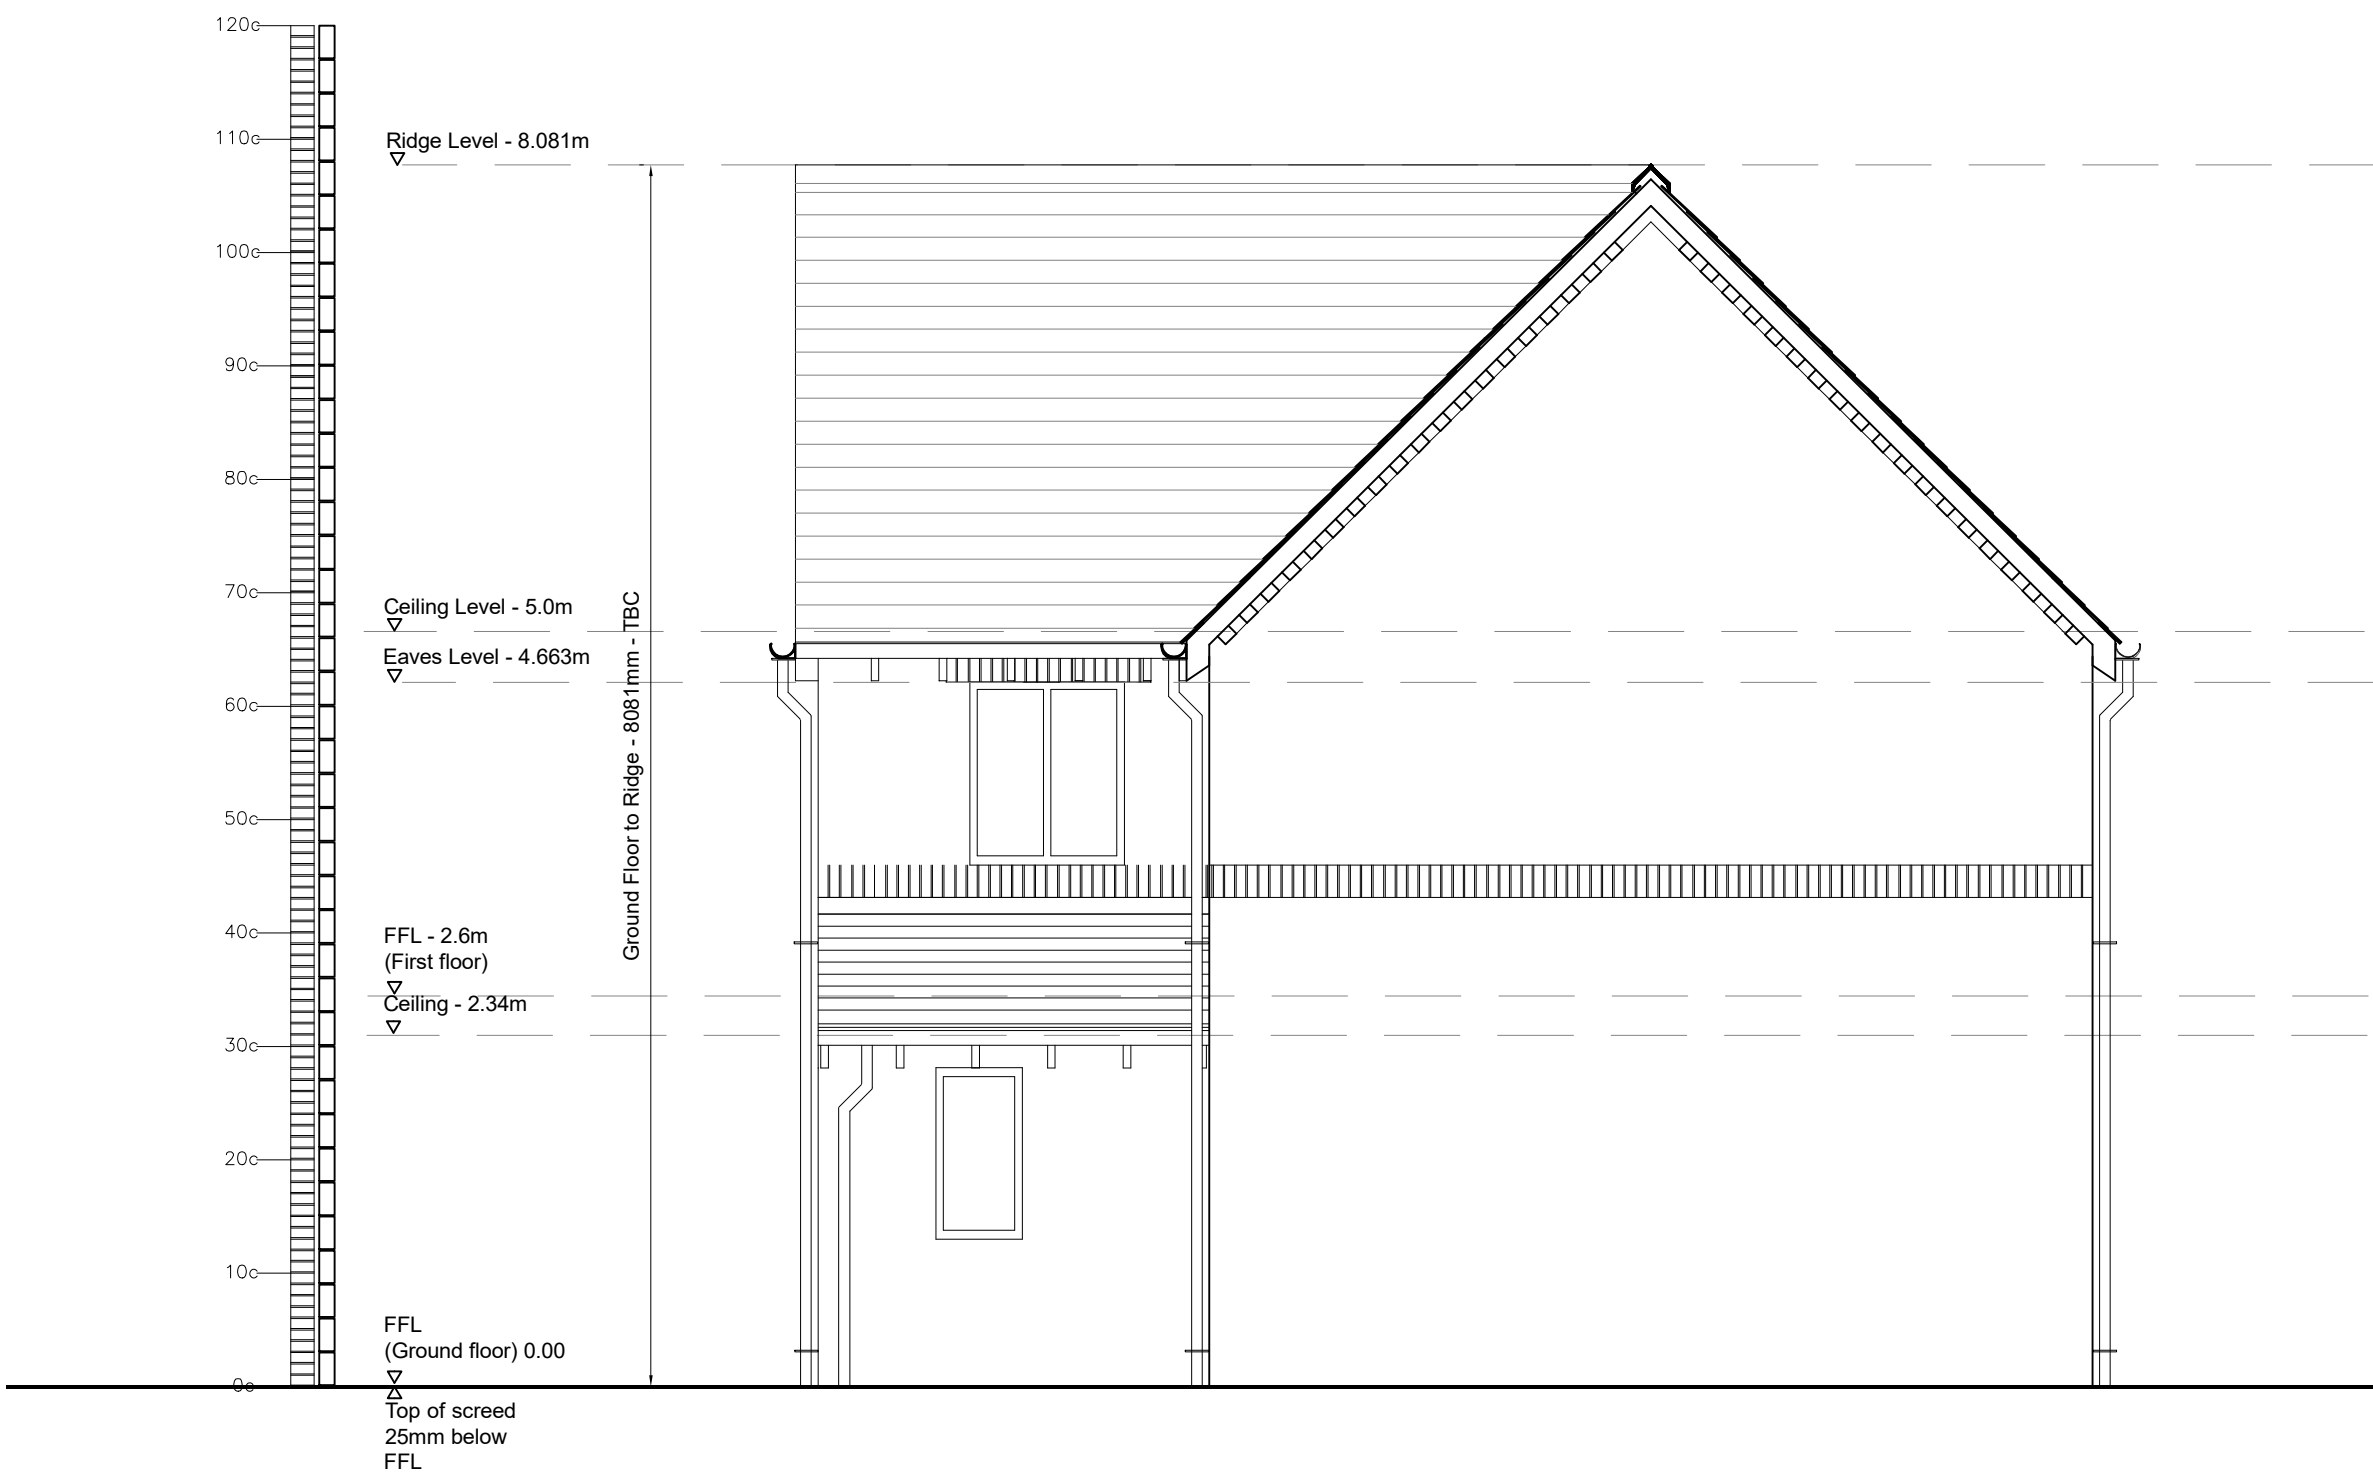


Existing South-East
Standalone Elevation
1 : 50 @ A1



Existing North-East
Standalone Elevation
1 : 50 @ A1

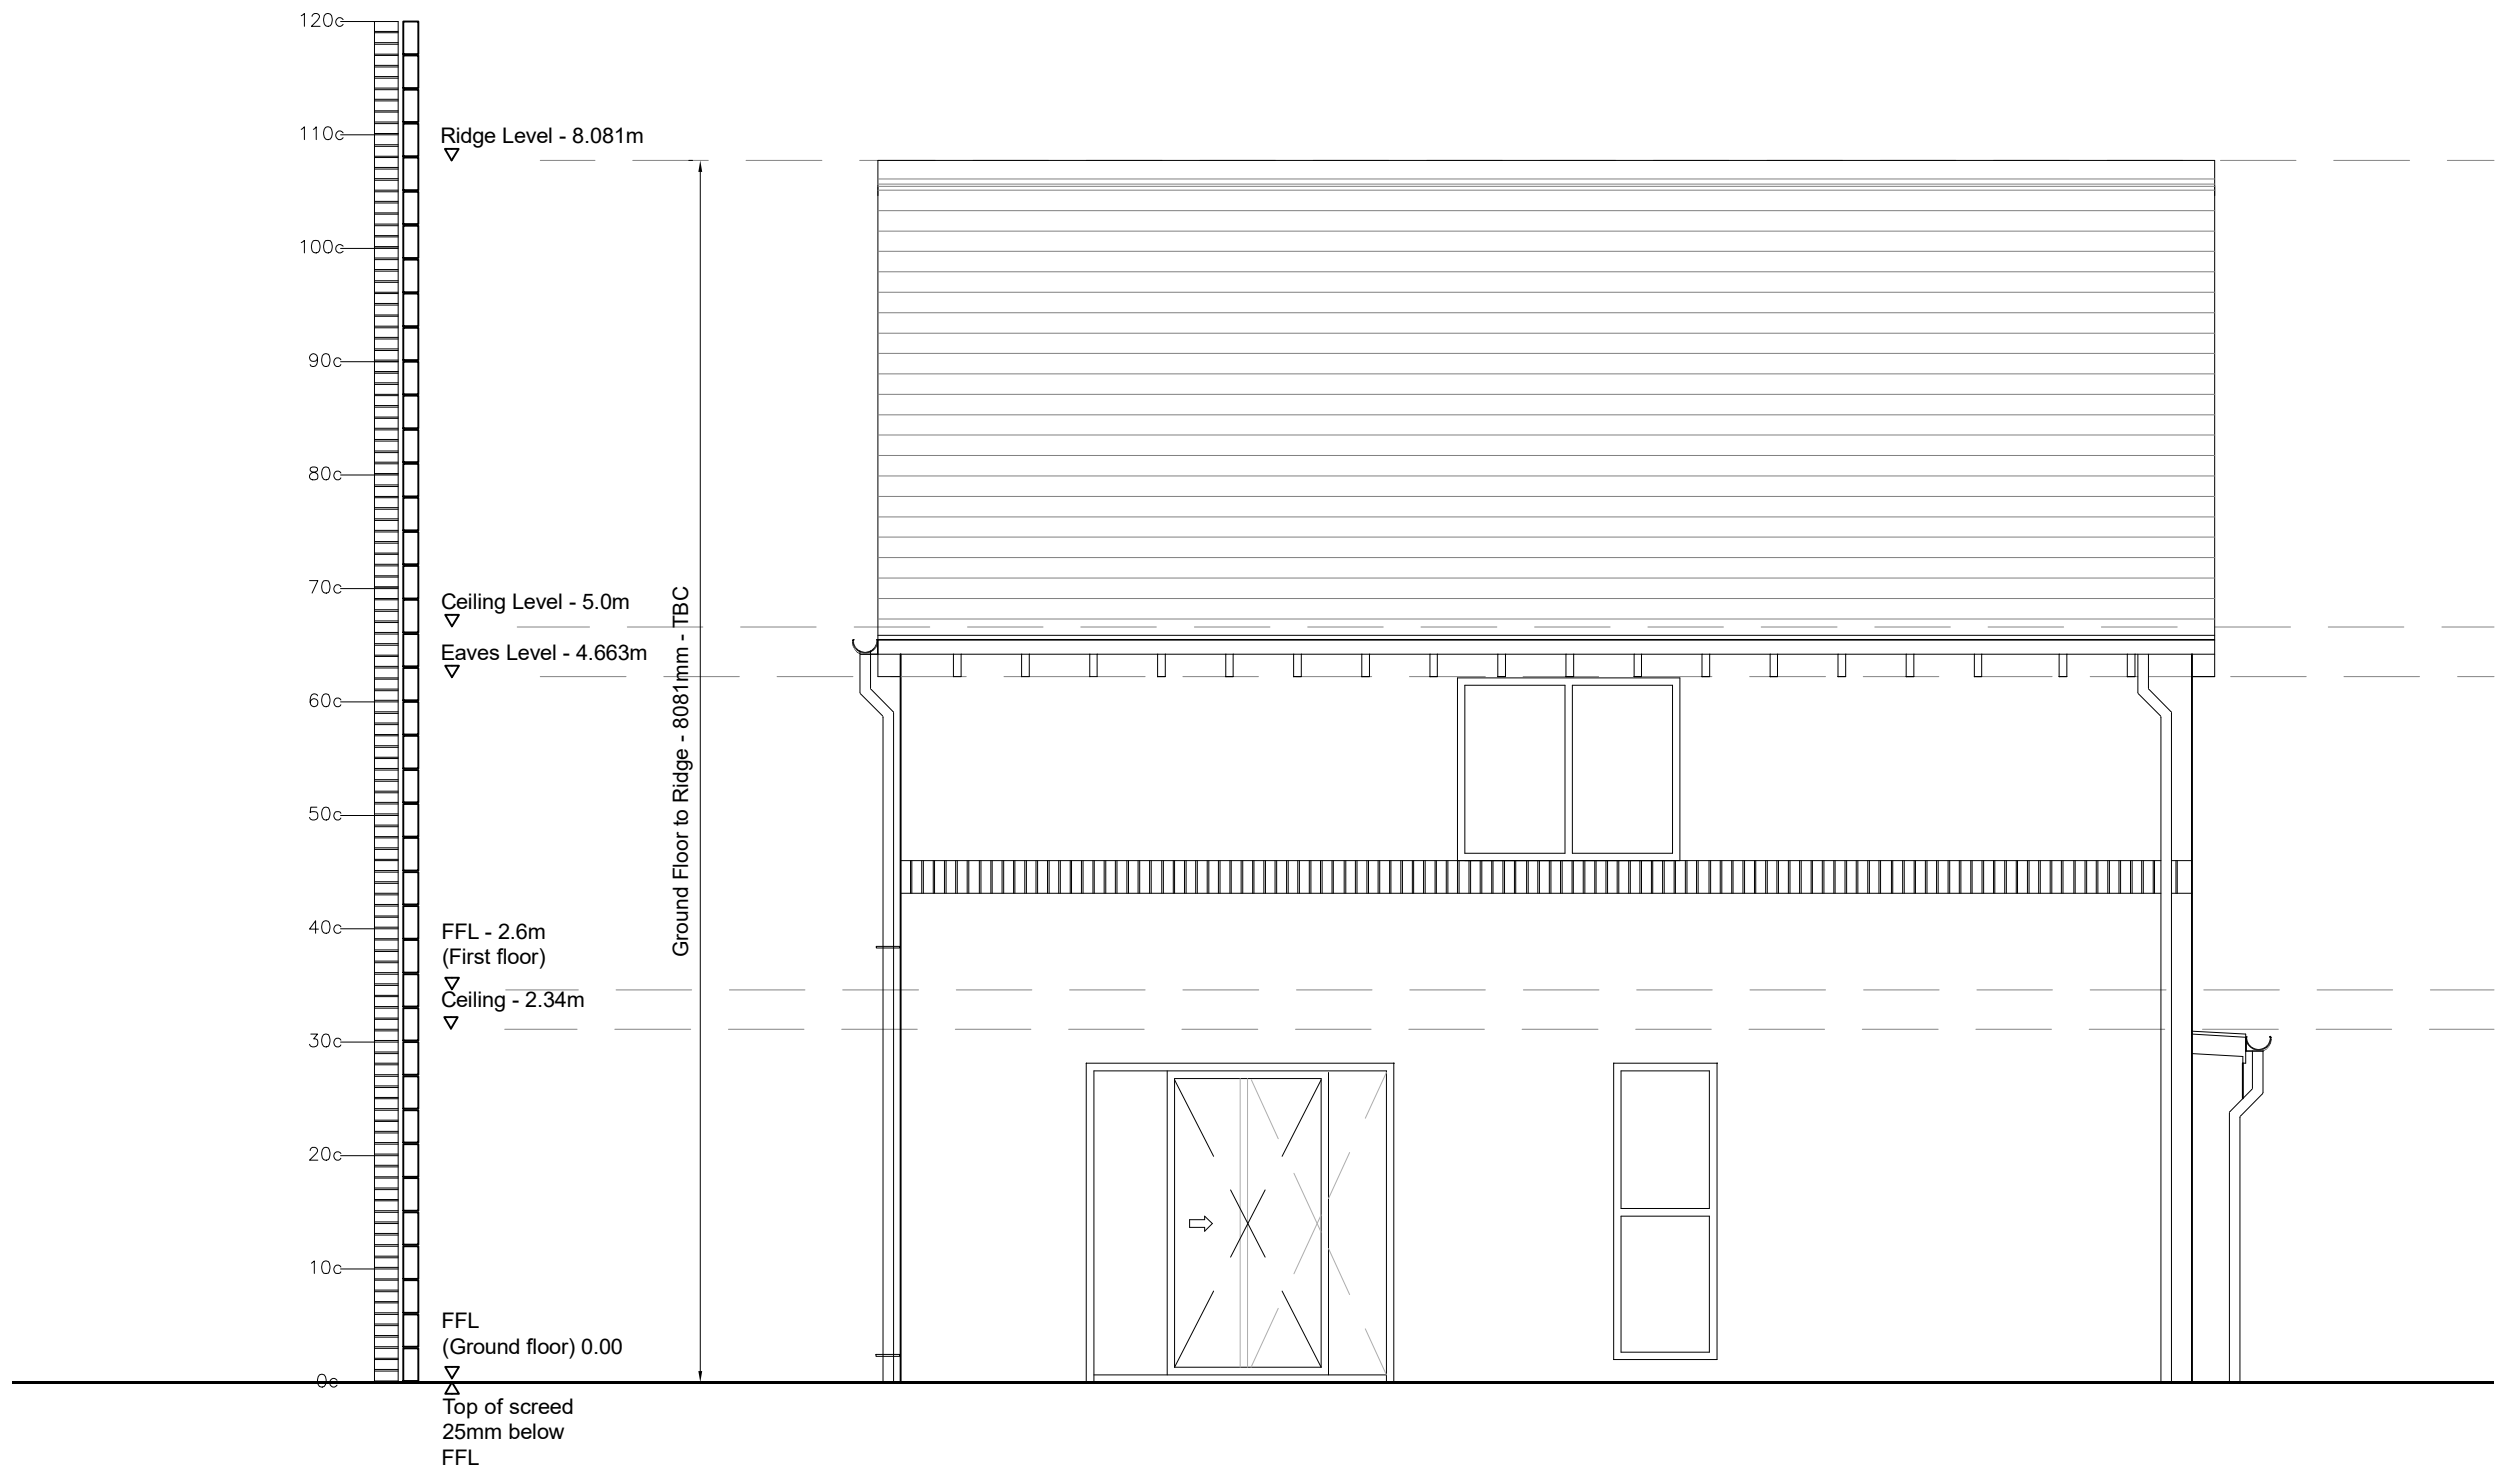

Existing North-West
Standalone Elevation
1 : 50 @ A1

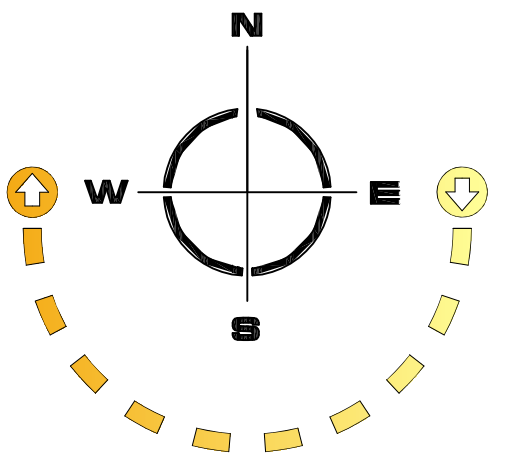

hulmeupright
architects

Queens Gardens Business Centre
31a Ironmarket
Newcastle under Lyme
Staffordshire
ST5 1RP

Tel: 01782 621949
Email: stoke@hu-arch.co.uk
www.hulmeupright.co.uk

Client
Mr K Underwood

Project
**Retrospective application for the
conversion of existing attached
garage into living accommodation**
Title
Existing Standalone Elevations

Status
PLANNING
Date
16.11.23
Scale @A1
1:50

Project No.
N1088 - AL(0)08
Drawing No.
Rev

