



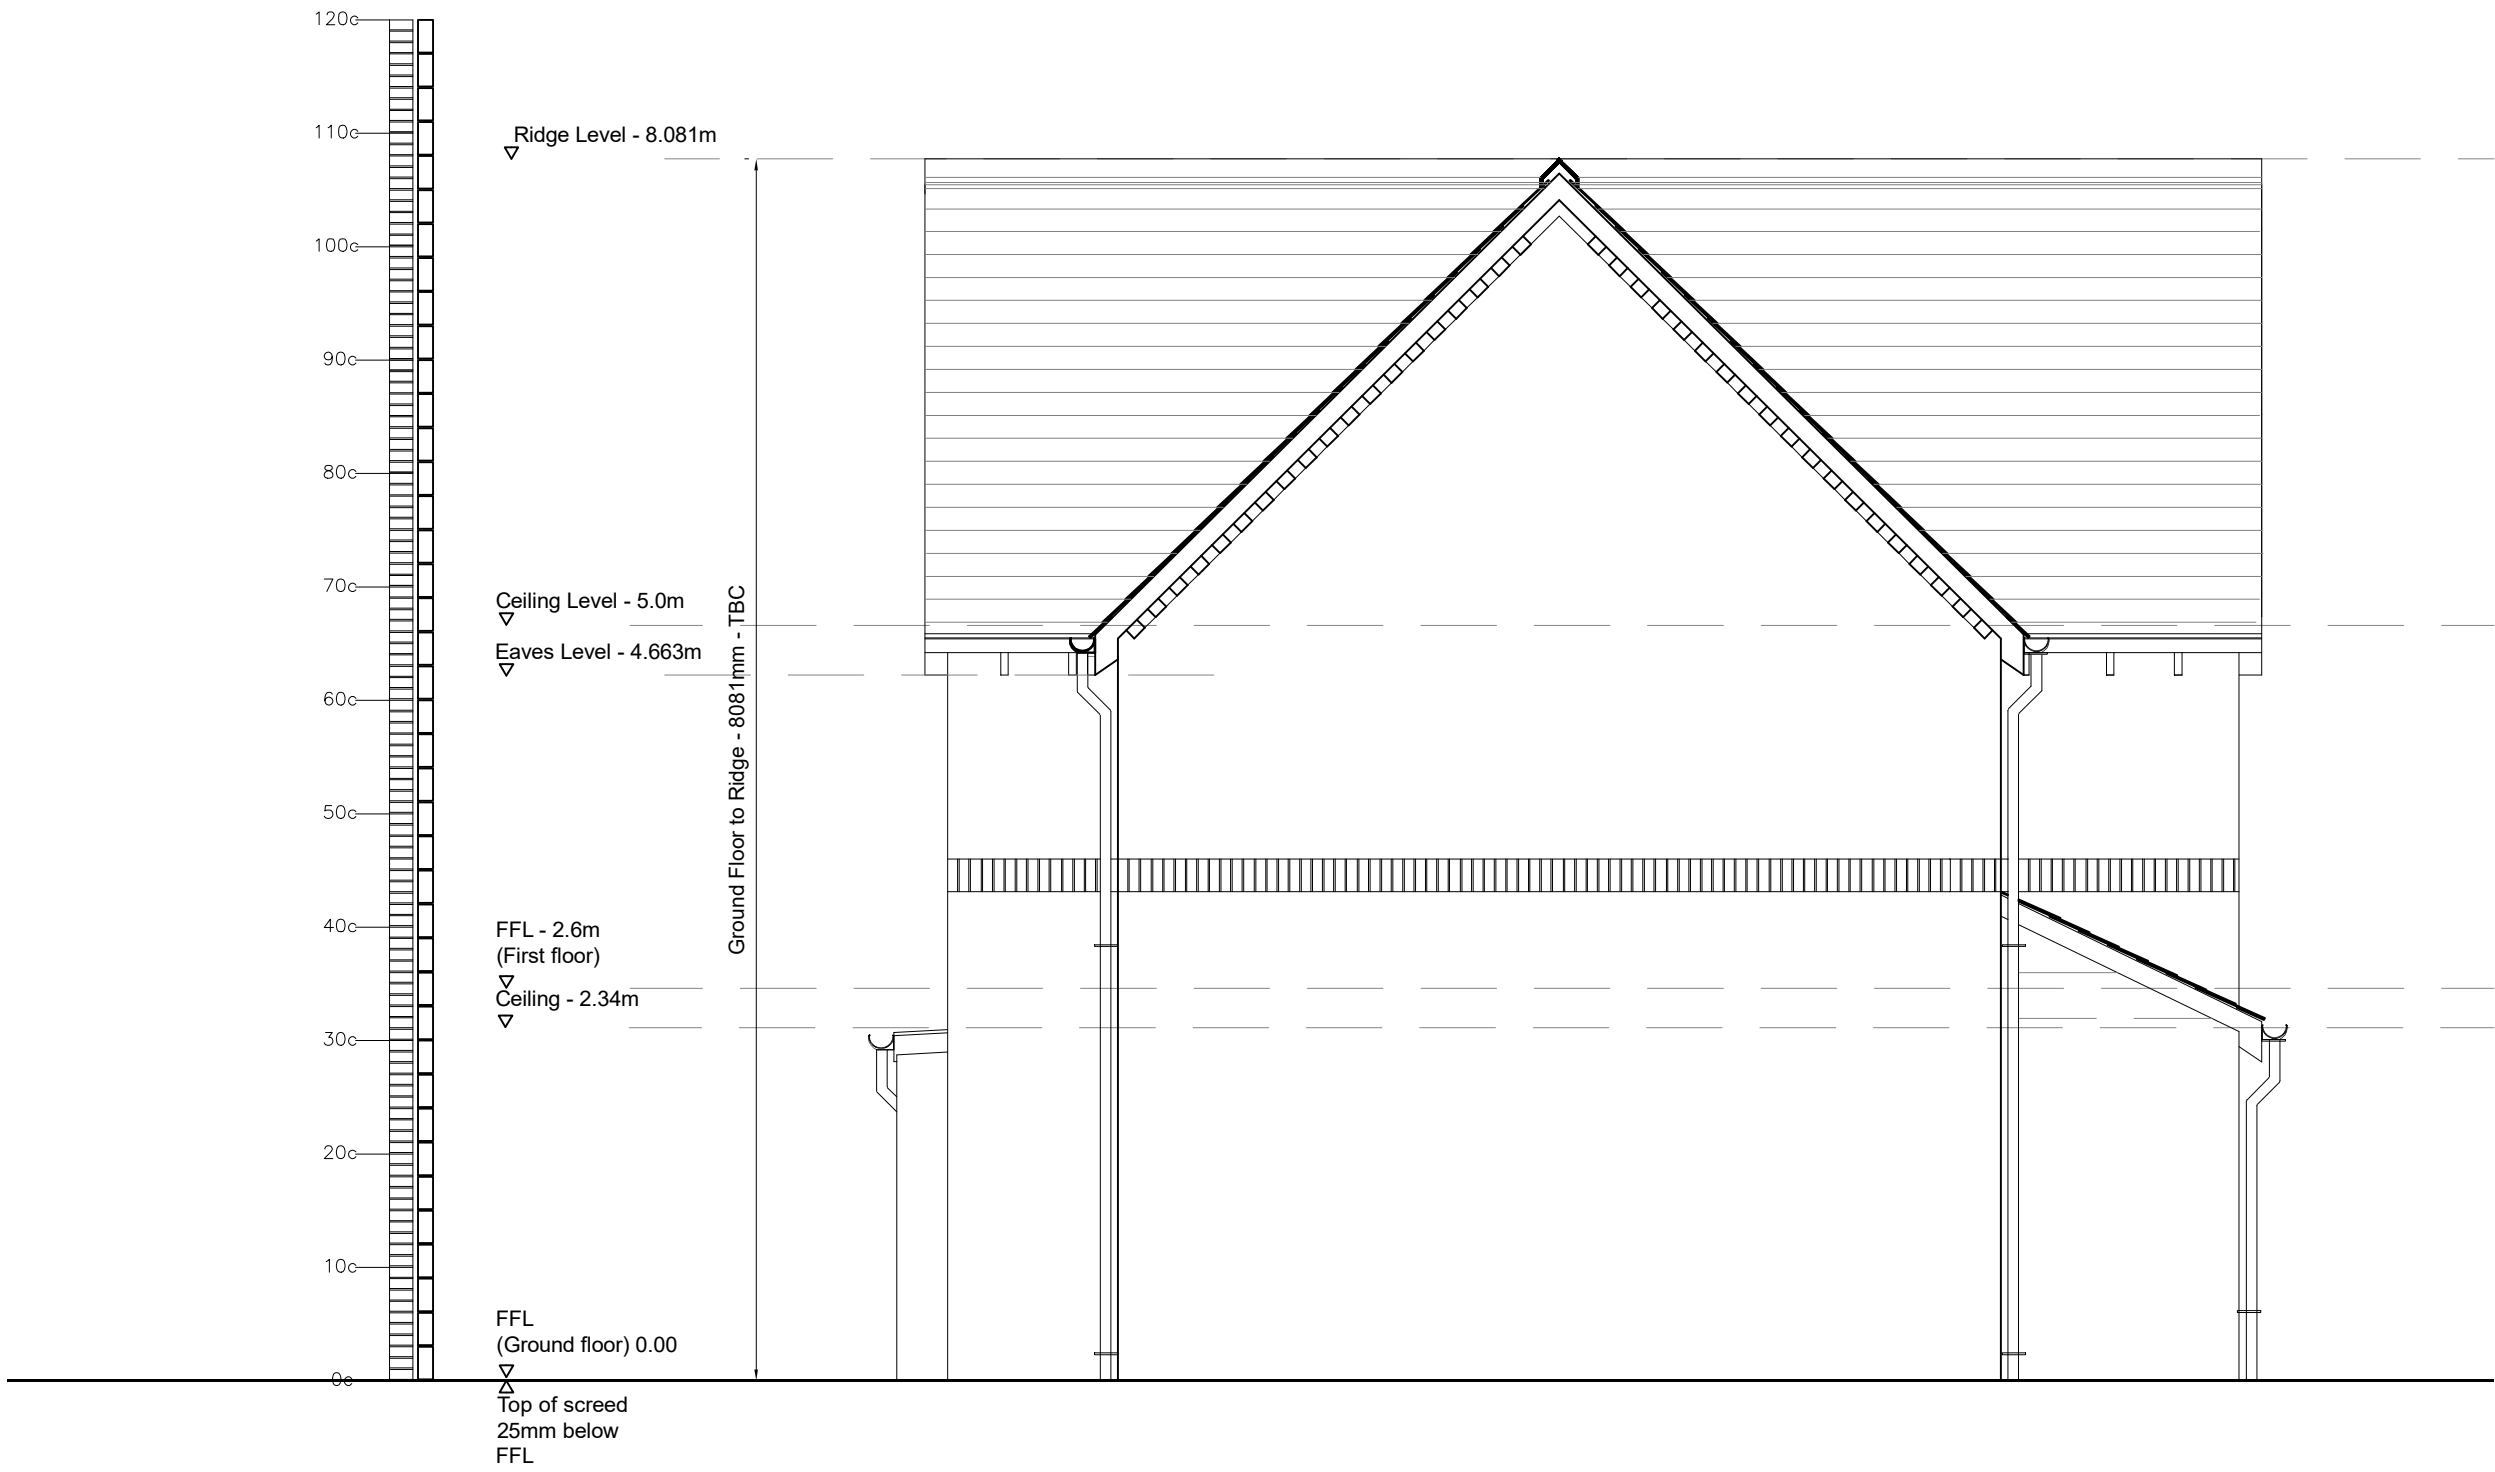


Proposed South-West
Standalone Elevation
1 : 50 @ A1

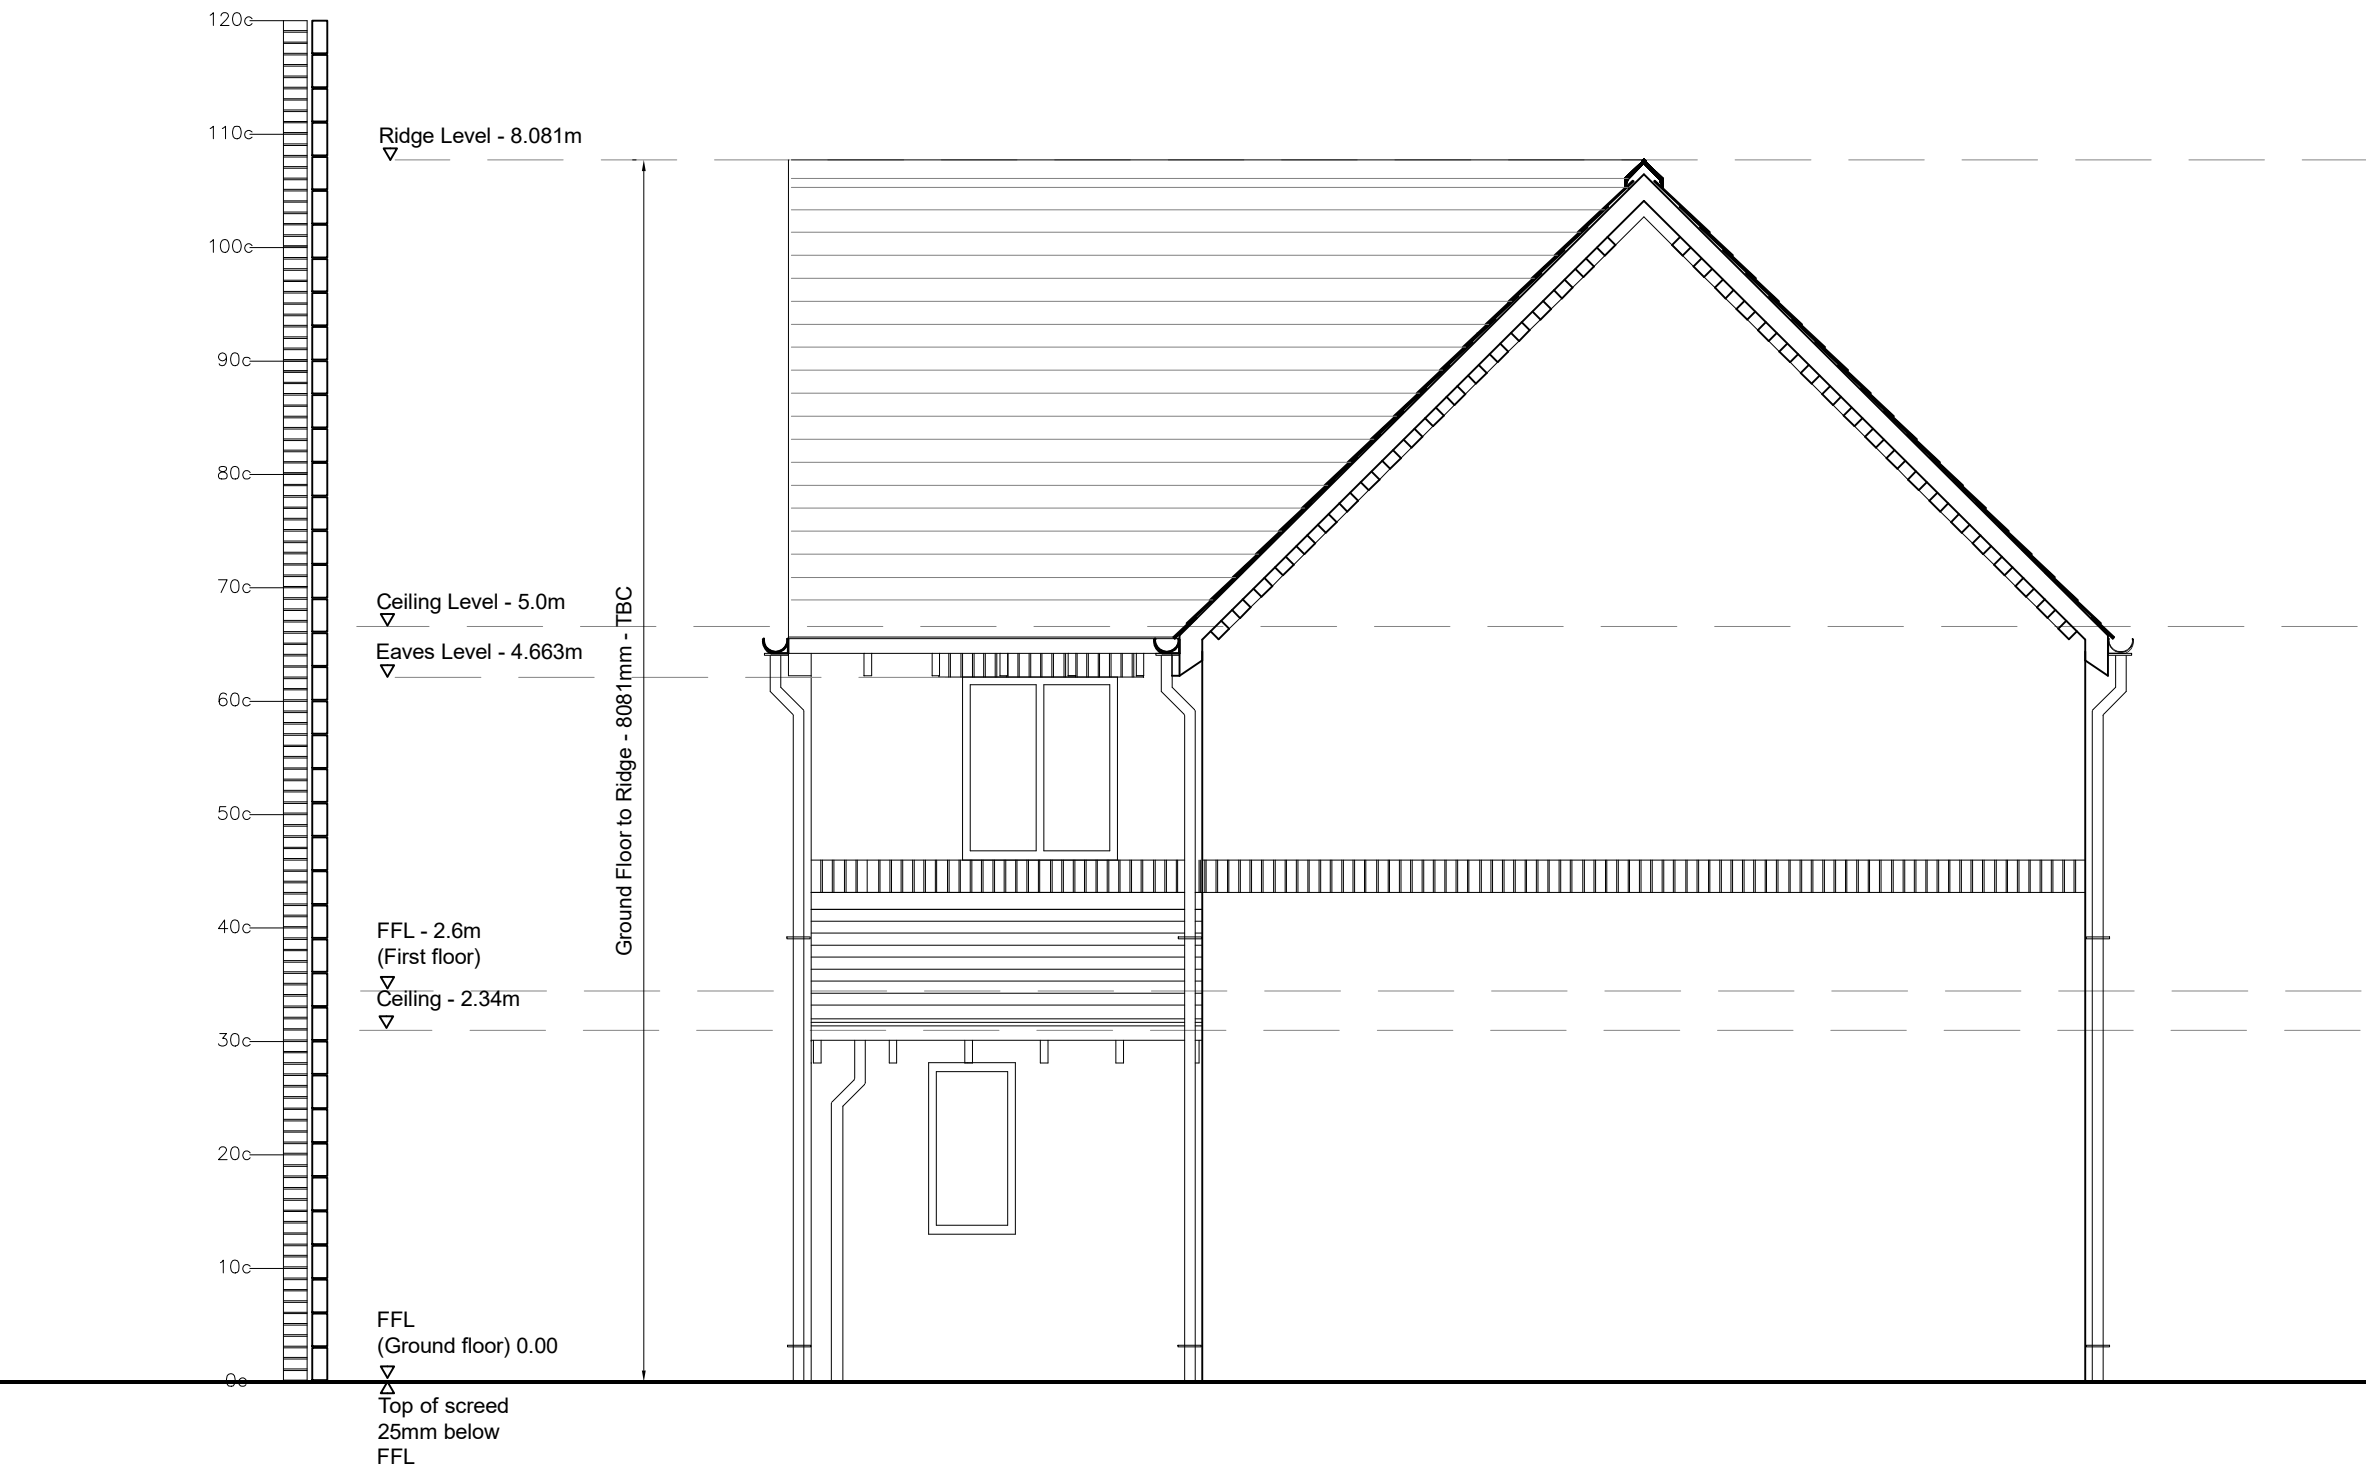


Proposed South-East
Standalone Elevation
1 : 50 @ A1



Proposed North-East
Standalone Elevation
1 : 50 @ A1

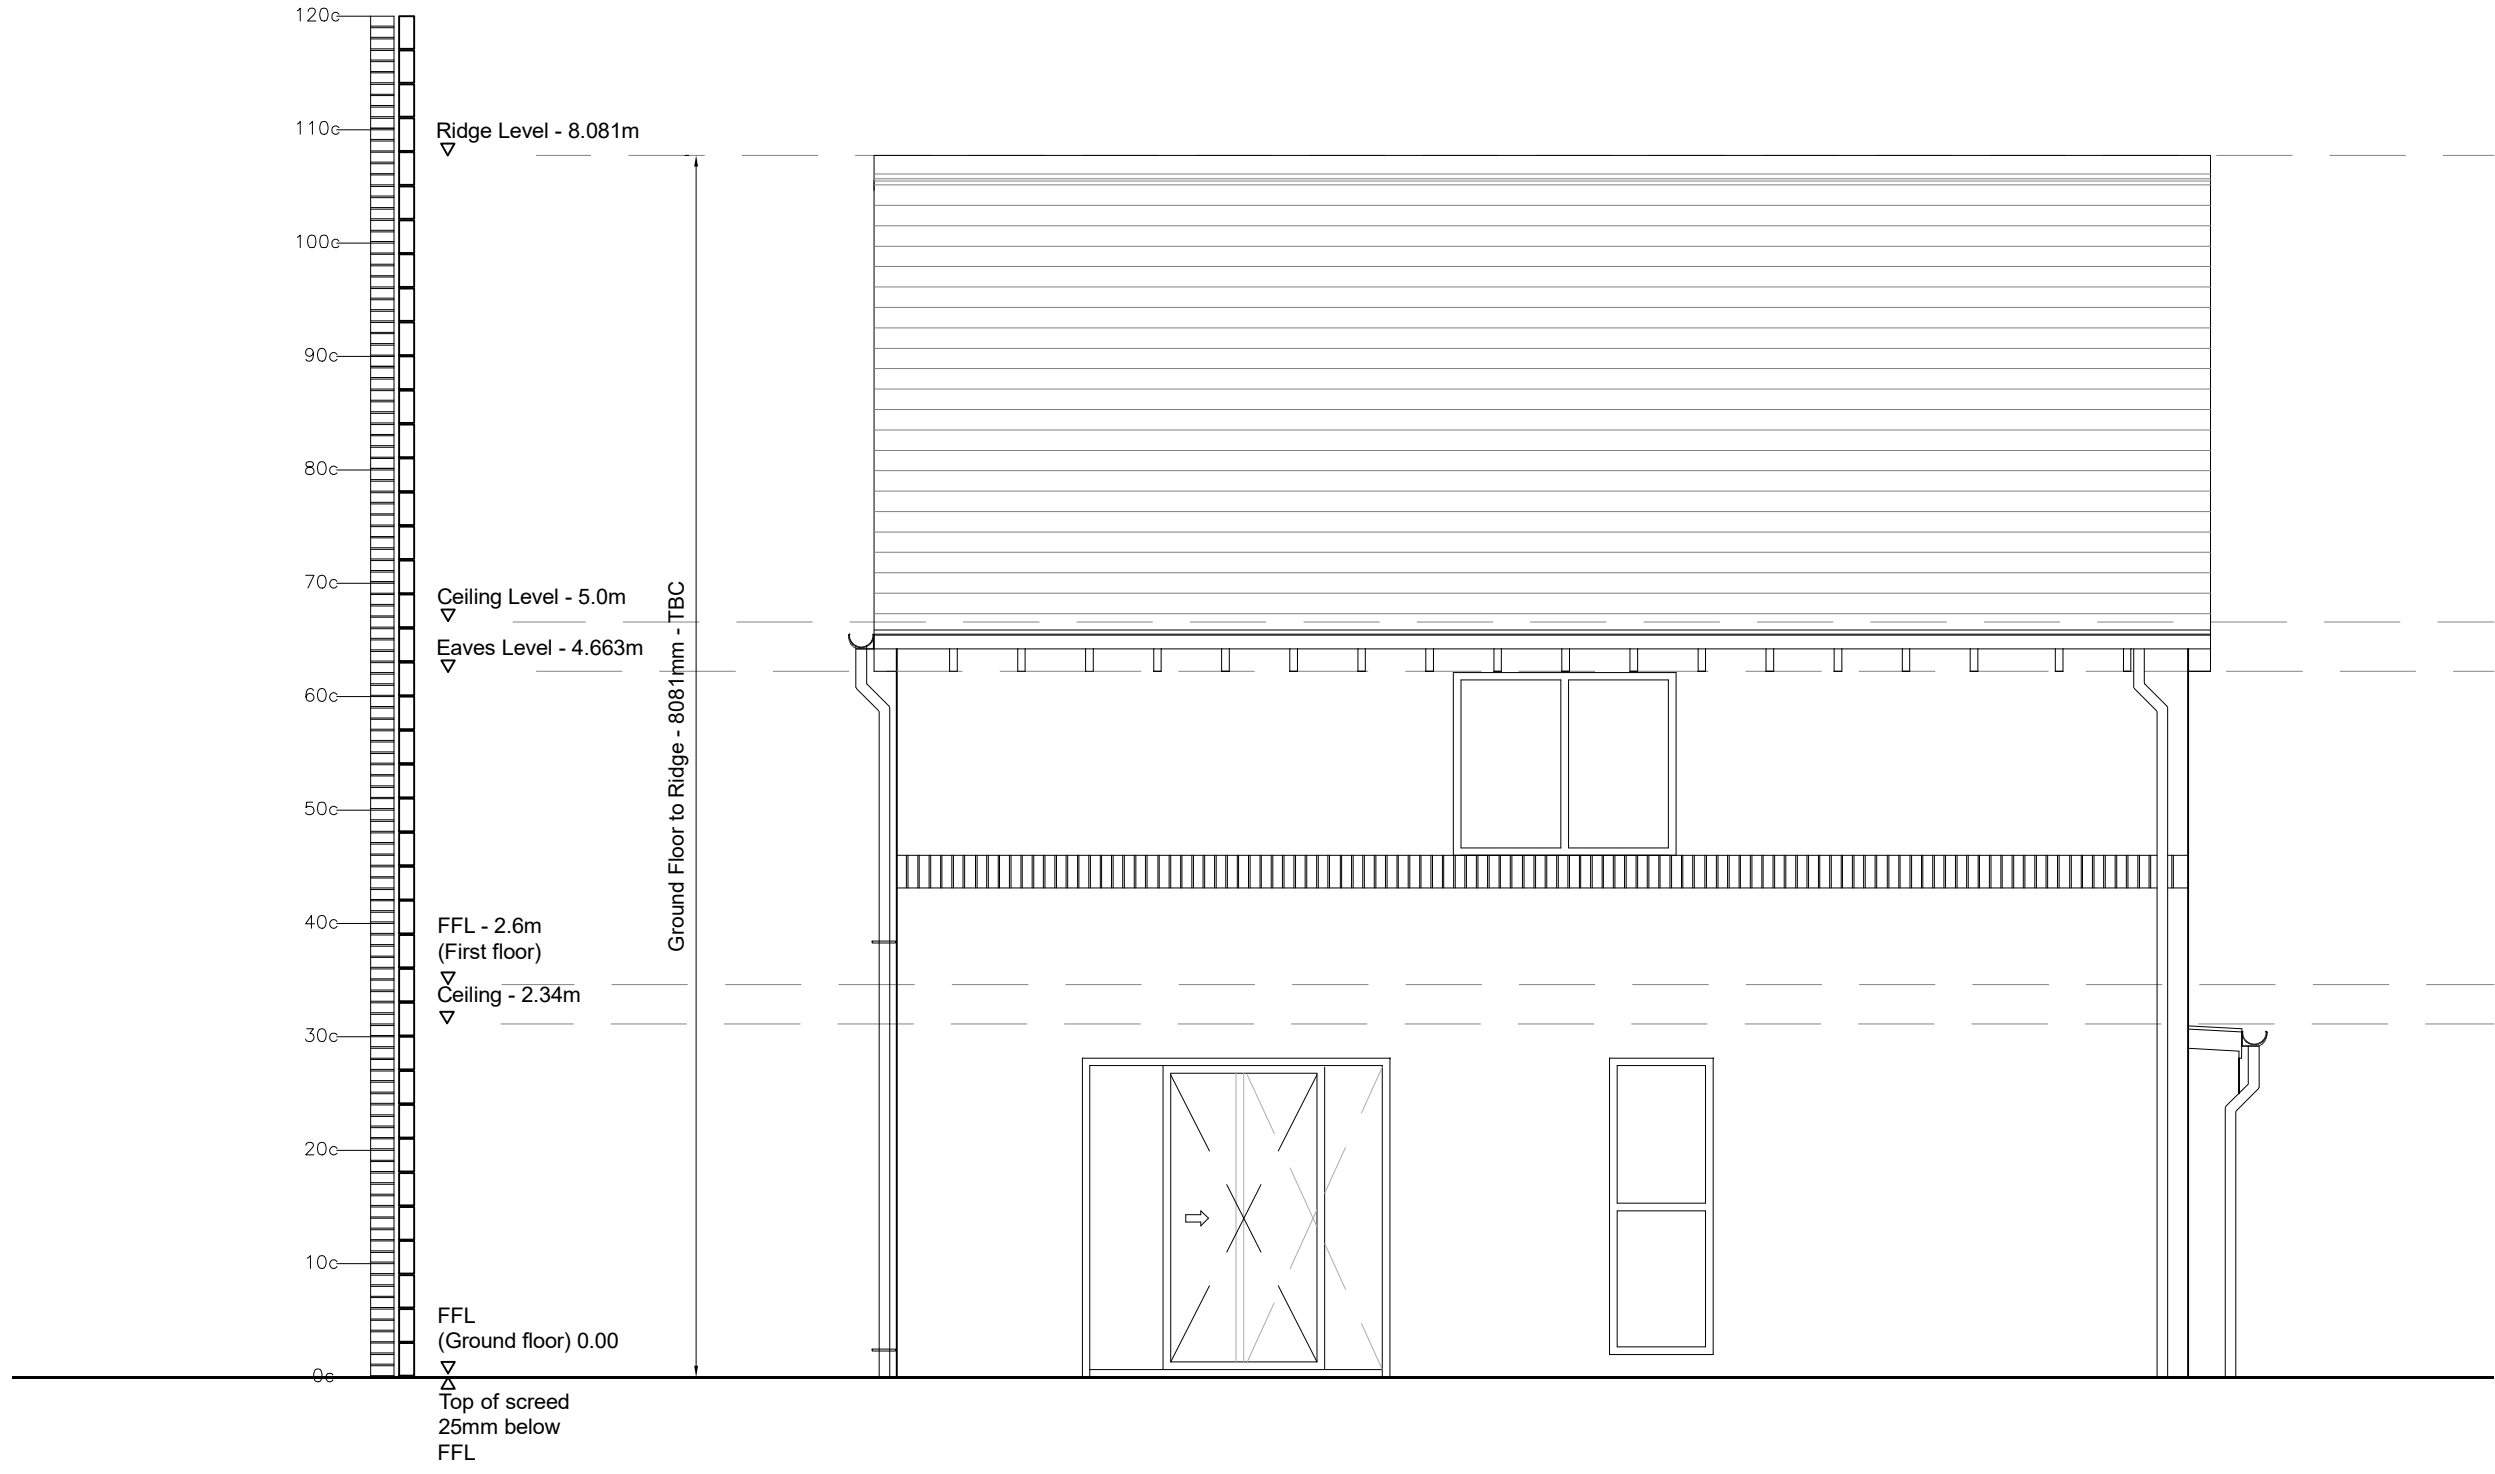

Proposed North-West
Standalone Elevation
1 : 50 @ A1

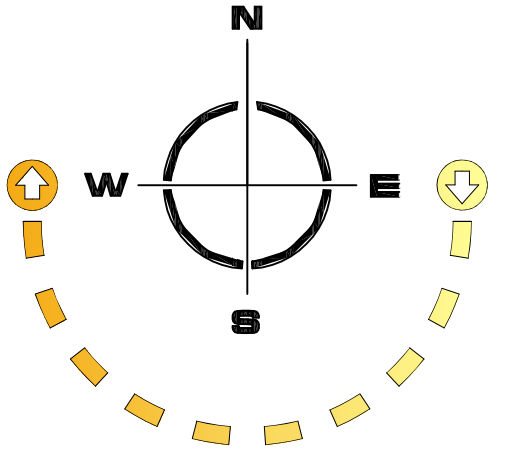

hulmeupright
architects

Queens Gardens Business Centre
31a Ironmarket
Newcastle under Lyme
Staffordshire
ST5 1RP

Tel: 01782 621949
Email: stoke@hu-arch.co.uk
Client
Mr K Underwood

www.hulmeupright.co.uk

Project
**Retrospective application for the
conversion of existing attached
garage into living accommodation**

Title
Proposed Standalone Elevations

Status
PLANNING

Date
16.11.23

Scale @A1
1:50

Drawn
CW

Checked

Project No
N1088 - AL(0)09

Drawing No.

Rev

