


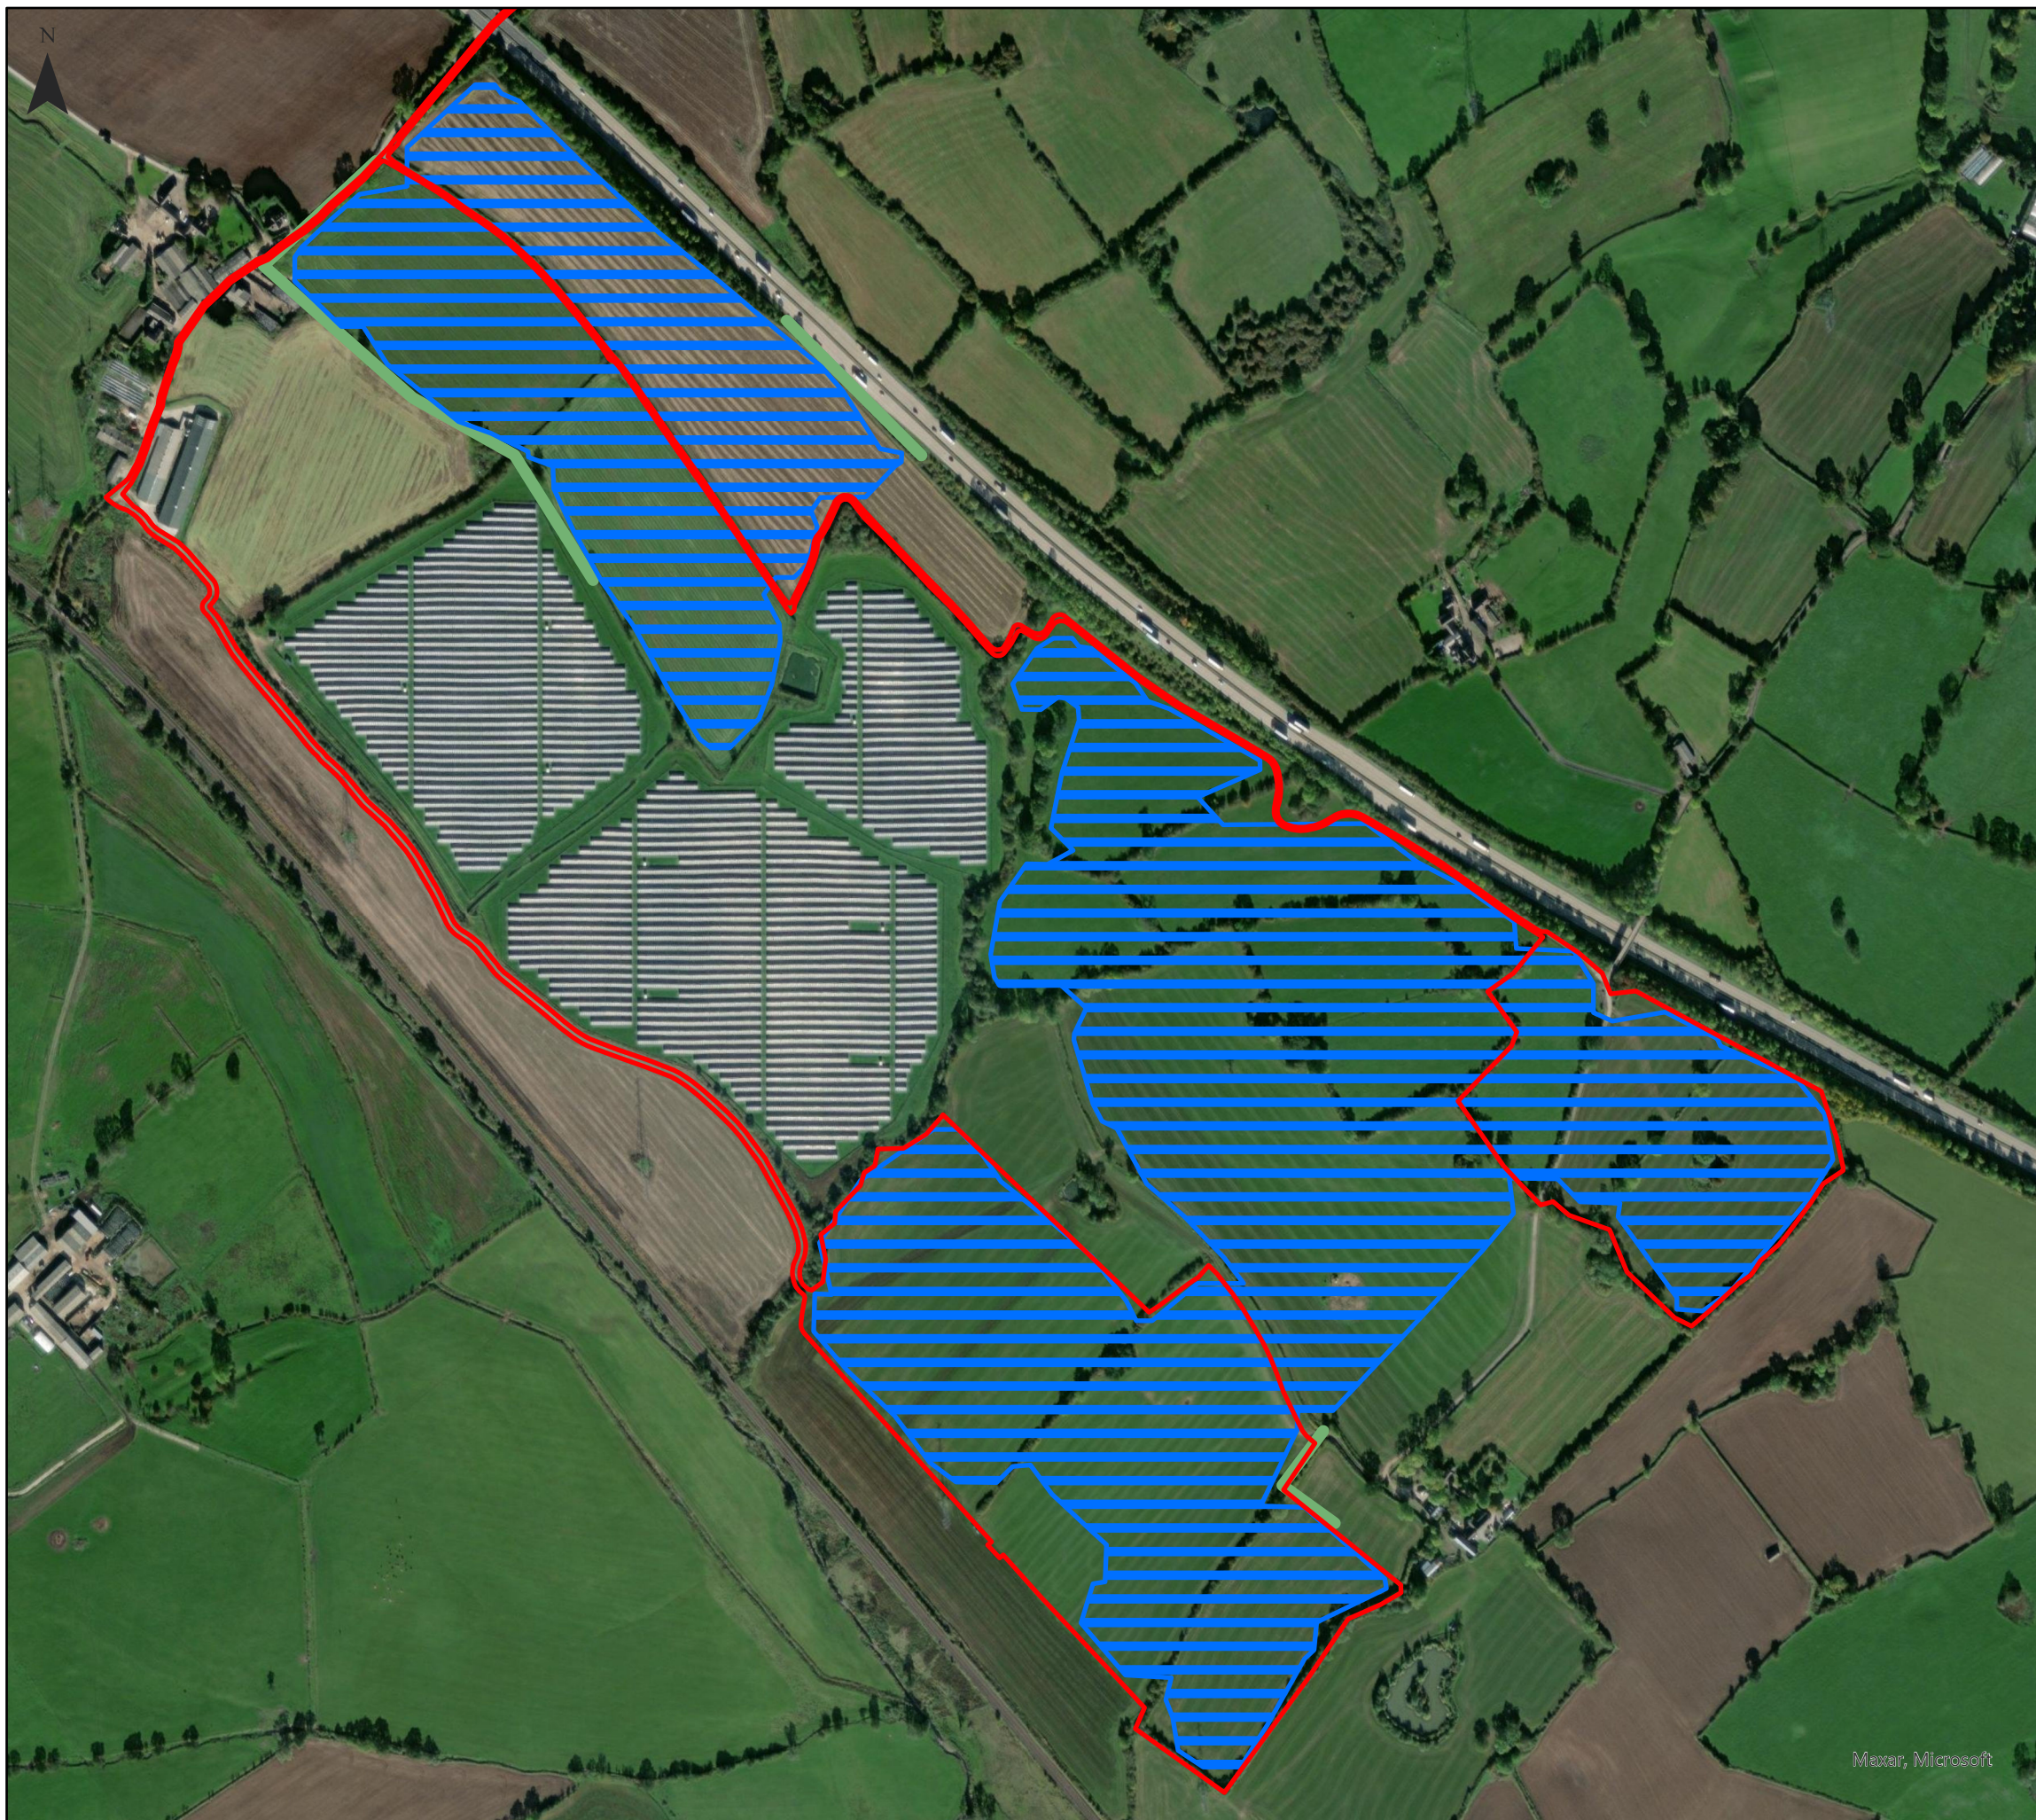


Blythe Solar Farm G&G Mitigation Planting Figure 6

Key

-  Development Boundary
-  Panel Boundary
-  G&G Mitigation Planting

Neo Office Address:
Wright Business Centre, 1 Lonmay Road, Glasgow, G33 4EL

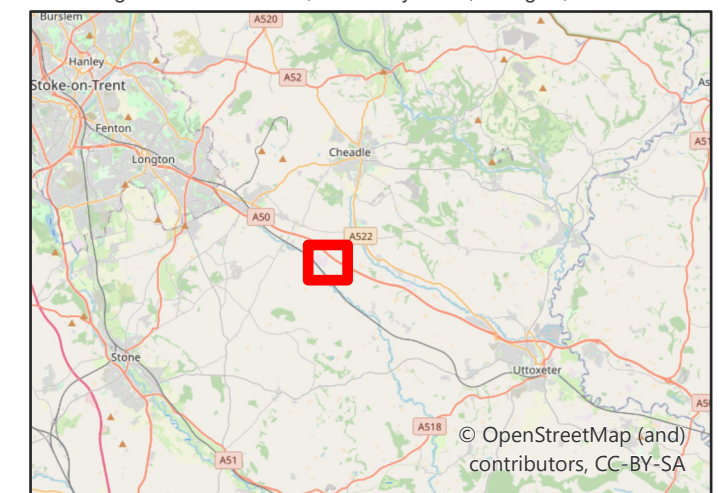

0 0.13 0.25 0.5 Kilometers

Maxar, Microsoft

Date: 04/07/2023
Drawn By: David Thomson
Scale (A3): 1:6,000
Drawing No: NEO01250/0041/A

