



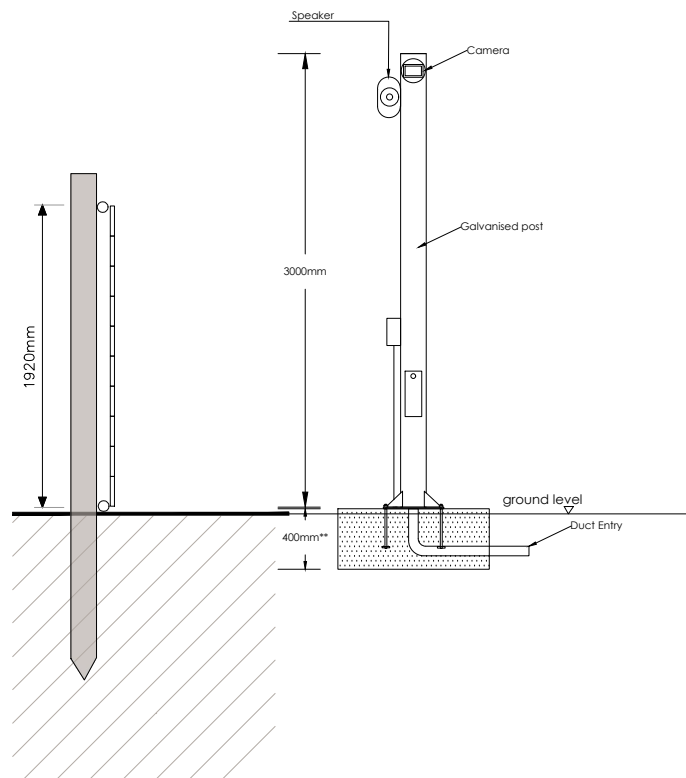

Section through Fence
detailing CCTV

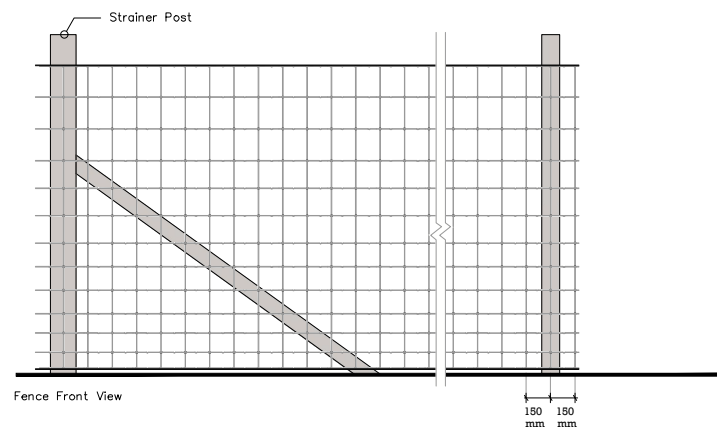

Fence Front View



CCTV on adjacent site

rev:	date:	details:		
 The Old Dairy Yanworth Cheltenham Gloucestershire GL54 3LQ tel: 01285 721072				
client: Innova Renewables Developments Limited				
project: Blythe House Farm Extension				
title: CCTV & Fence Details				
scale: 1:50	date: 31/08/23	drawn by : JLB	checked by:	size: A4
project ref : 613		draw no: BF-613-10-2		rev: