


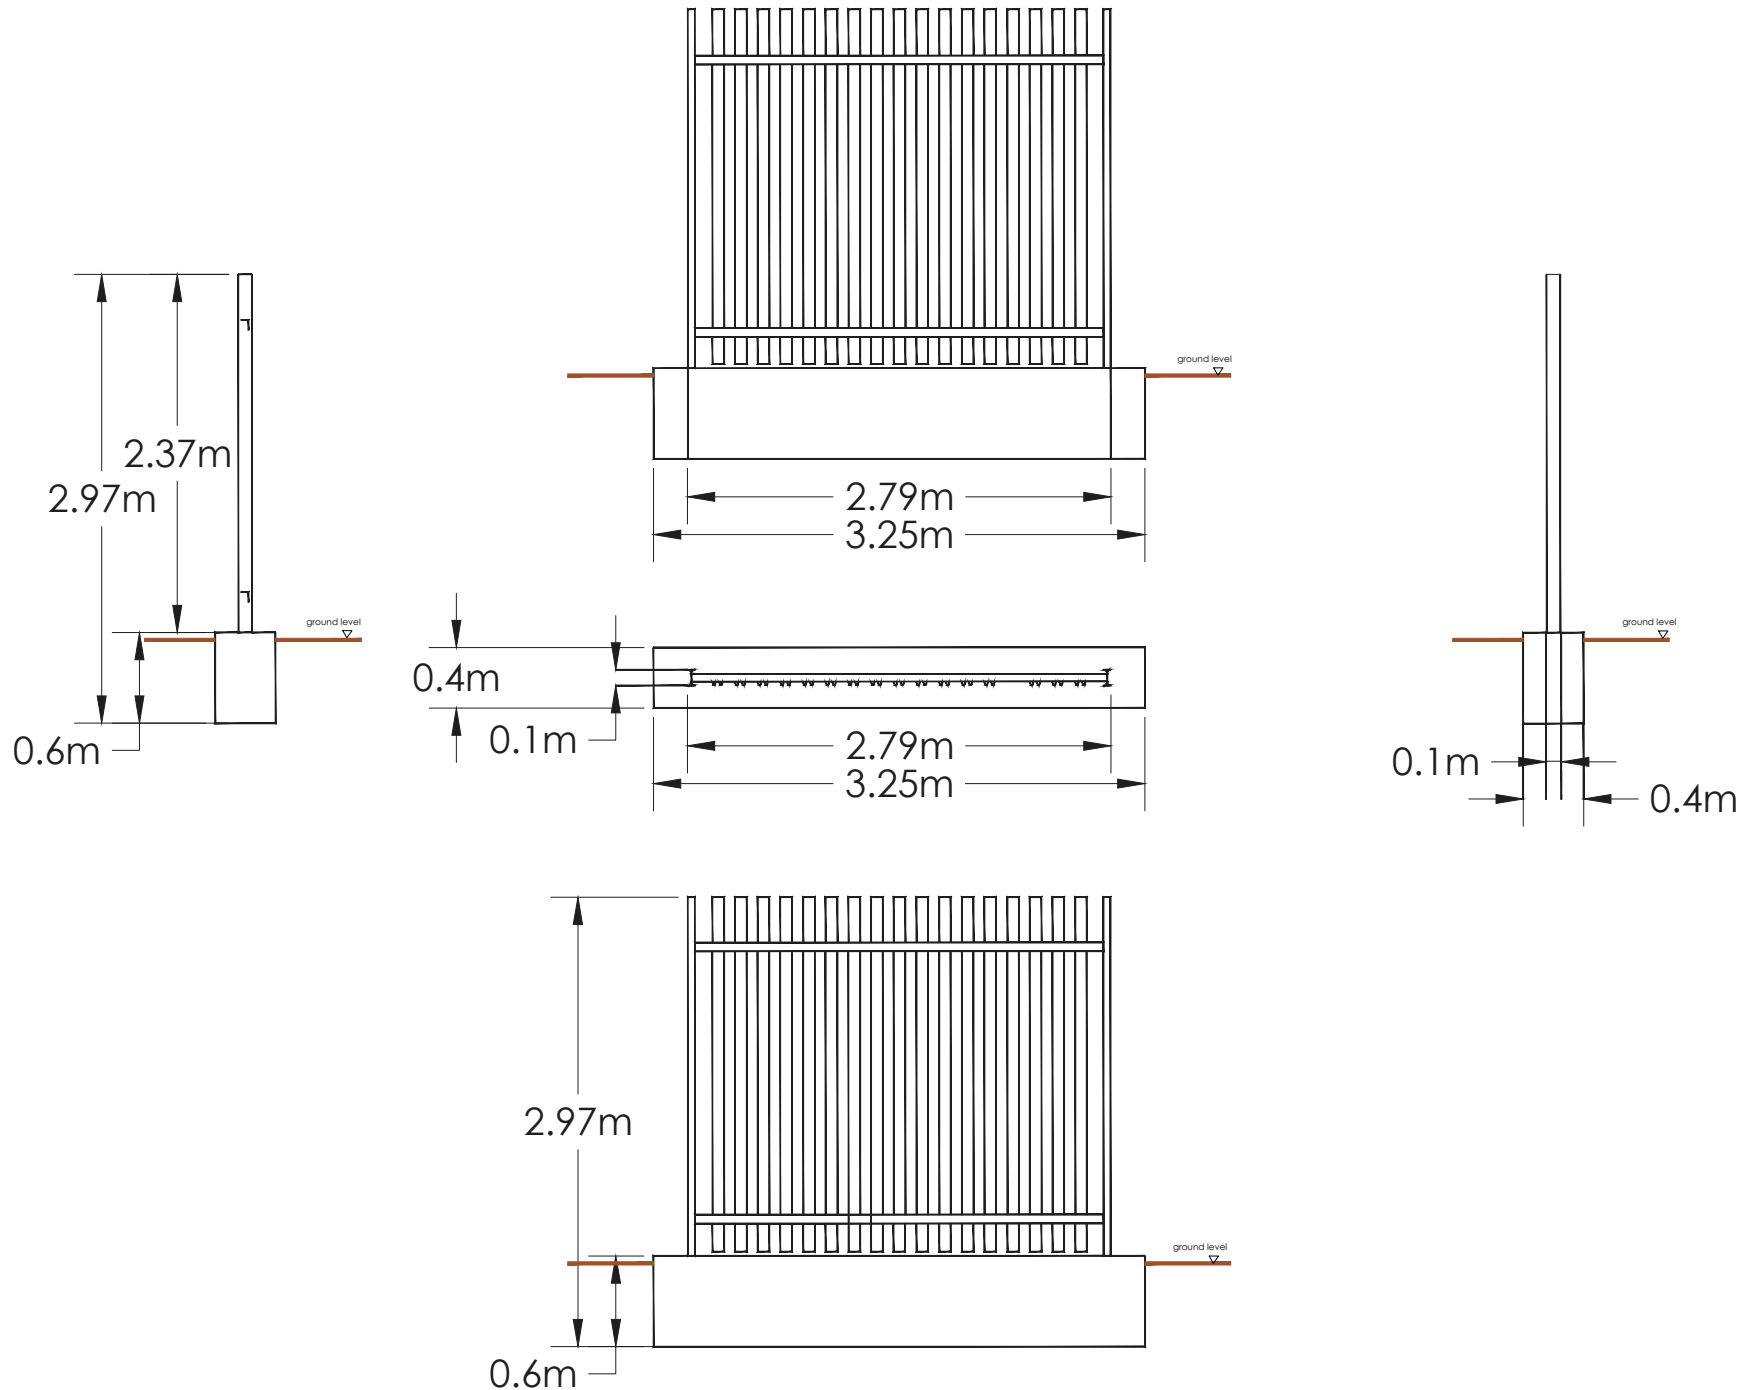

rev: A	date: 08-09-23	details: (JLB) Updated to reflect client comments
 The Old Dairy Yanworth Cheltenham Gloucestershire GL54 3LQ tel: 01285 721072		
client:	Innova Renewables Developments Limited	
project:	Blythe House Farm Extension	
title:	Palisade Fence	
scale: 1:50	date: 31/08/23	drawn by: JLB
checked by:	size: A4	
project ref: 613	draw no: BF-613-10-3	rev: A