



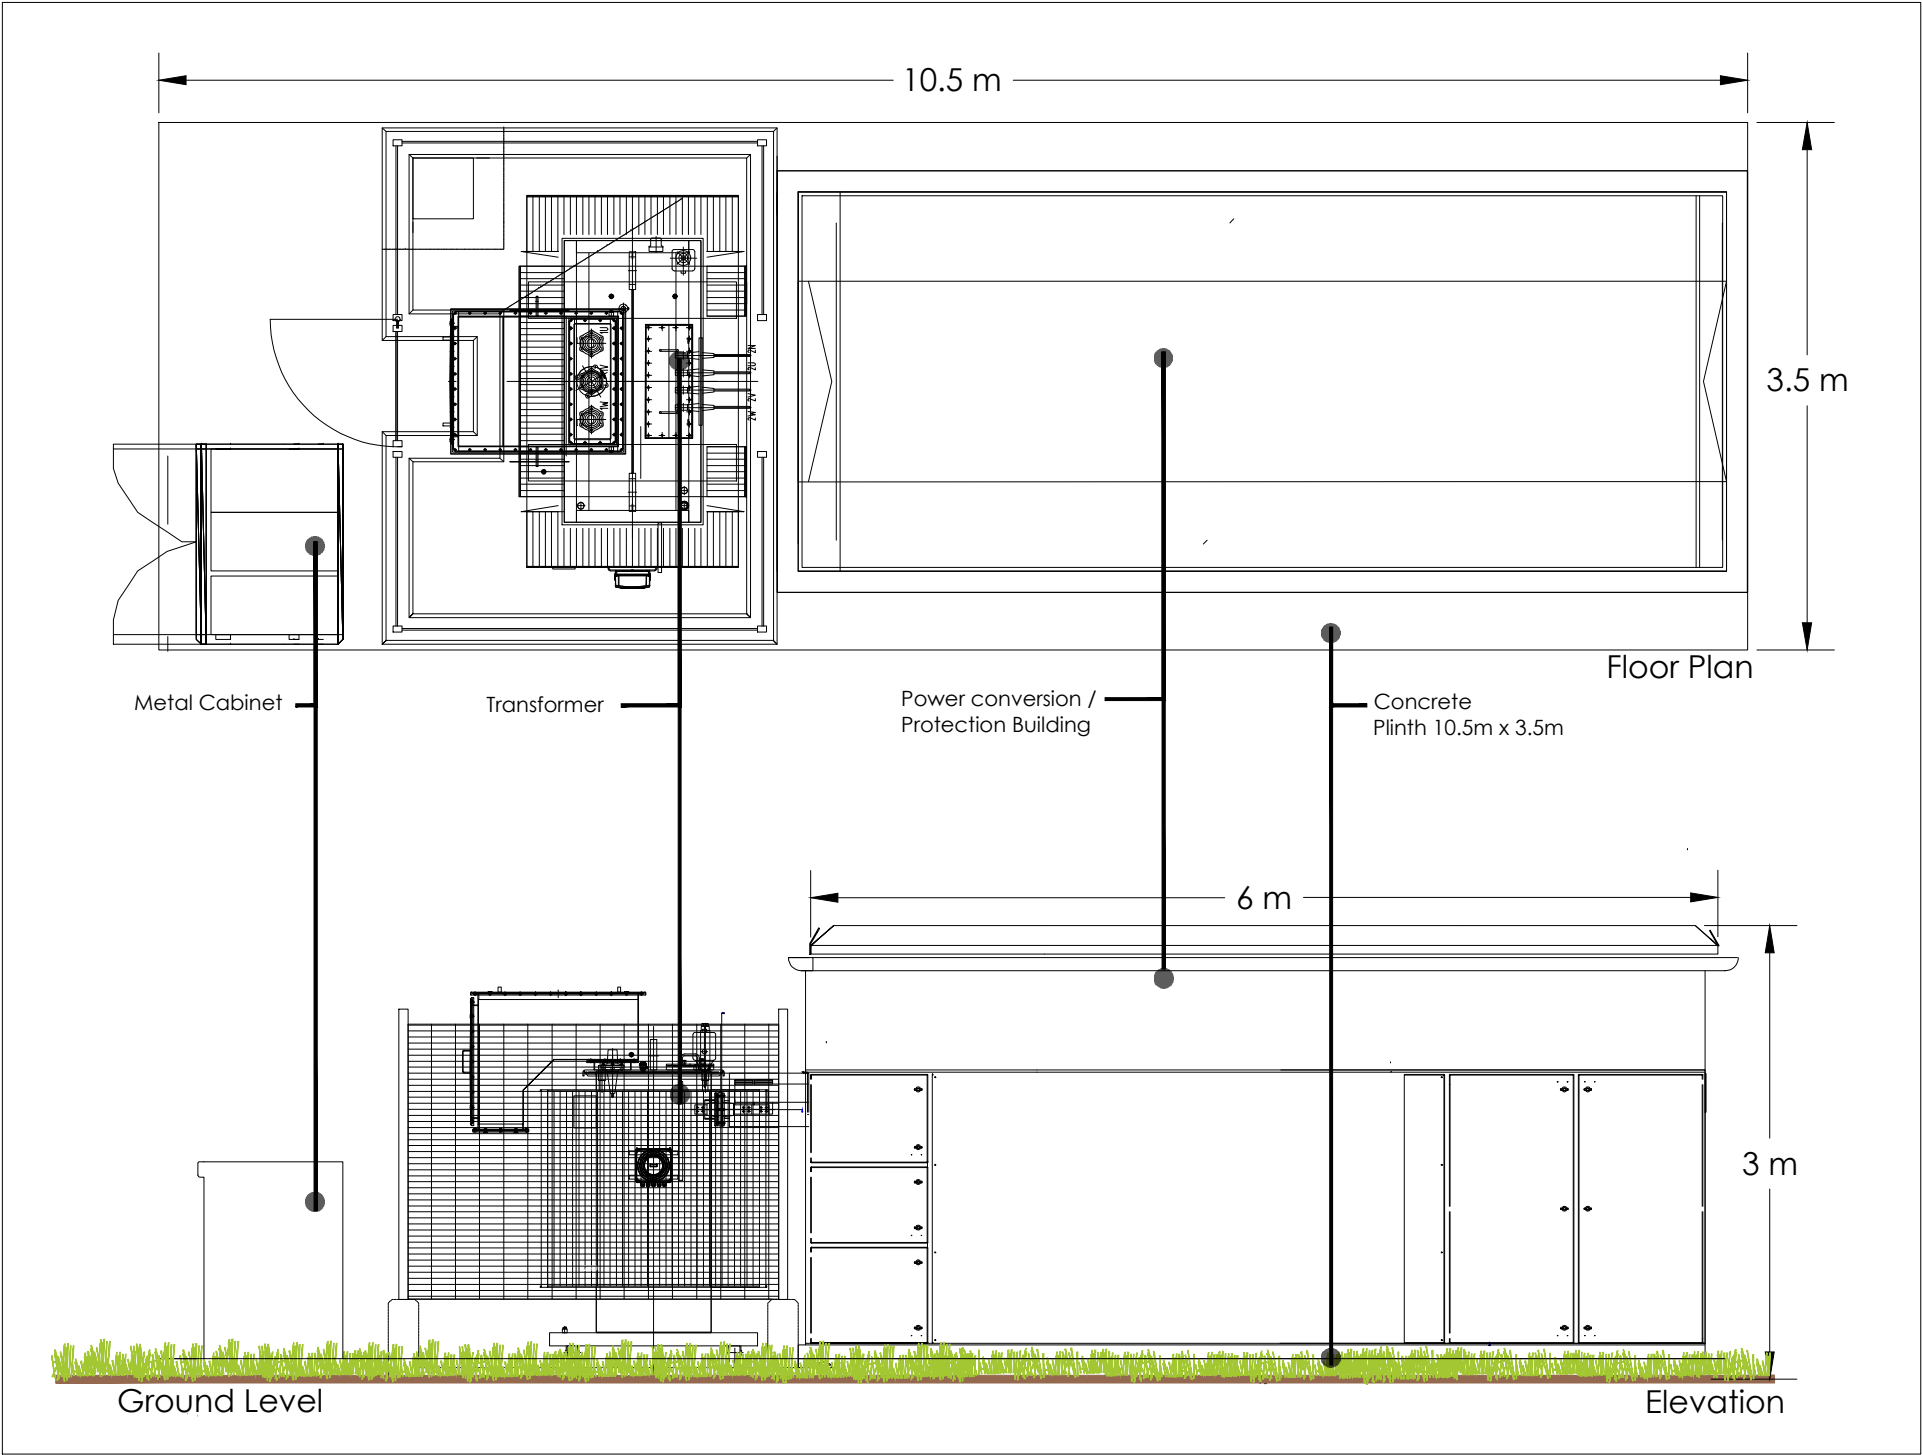

Scale: 1:50

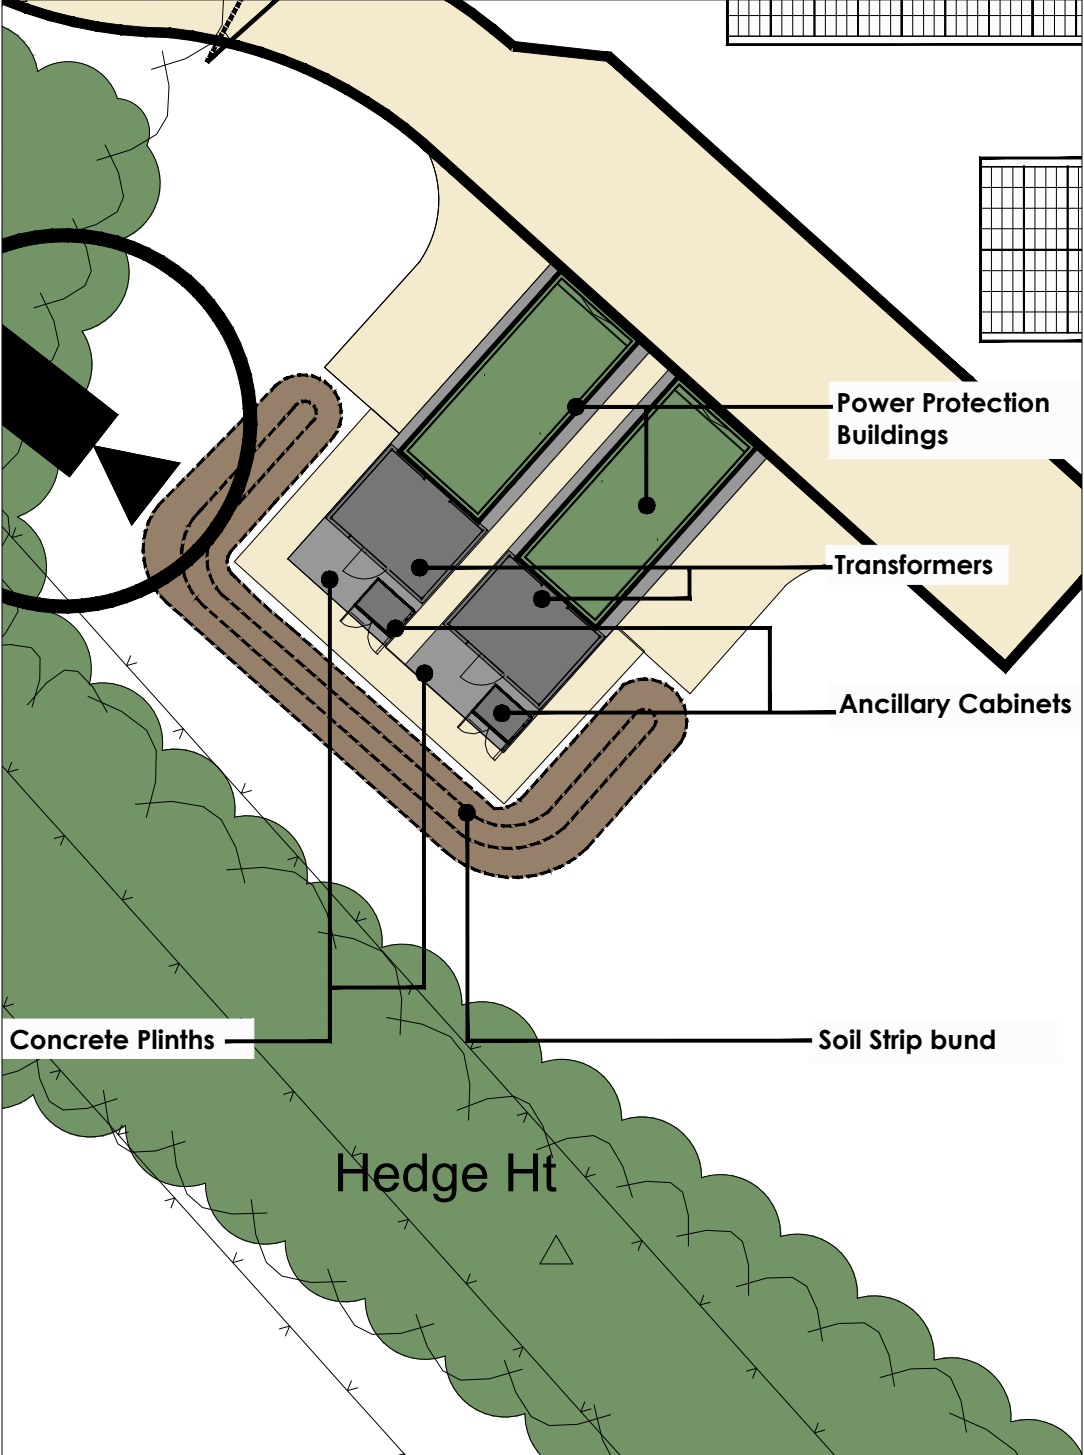

Scale: 1:200

rev:	date:	details:
 corylus Planning & Environmental Ltd.		
client: Innova Renewables Developments Limited		
project: Blythe House Farm		
title: Indicative Transformer		
scale: As shown	date: 31/08/23	drawn by: JLB
checked by:	size: A3	
Project ref: 613	dwg no: BF-613-10-6	rev: