



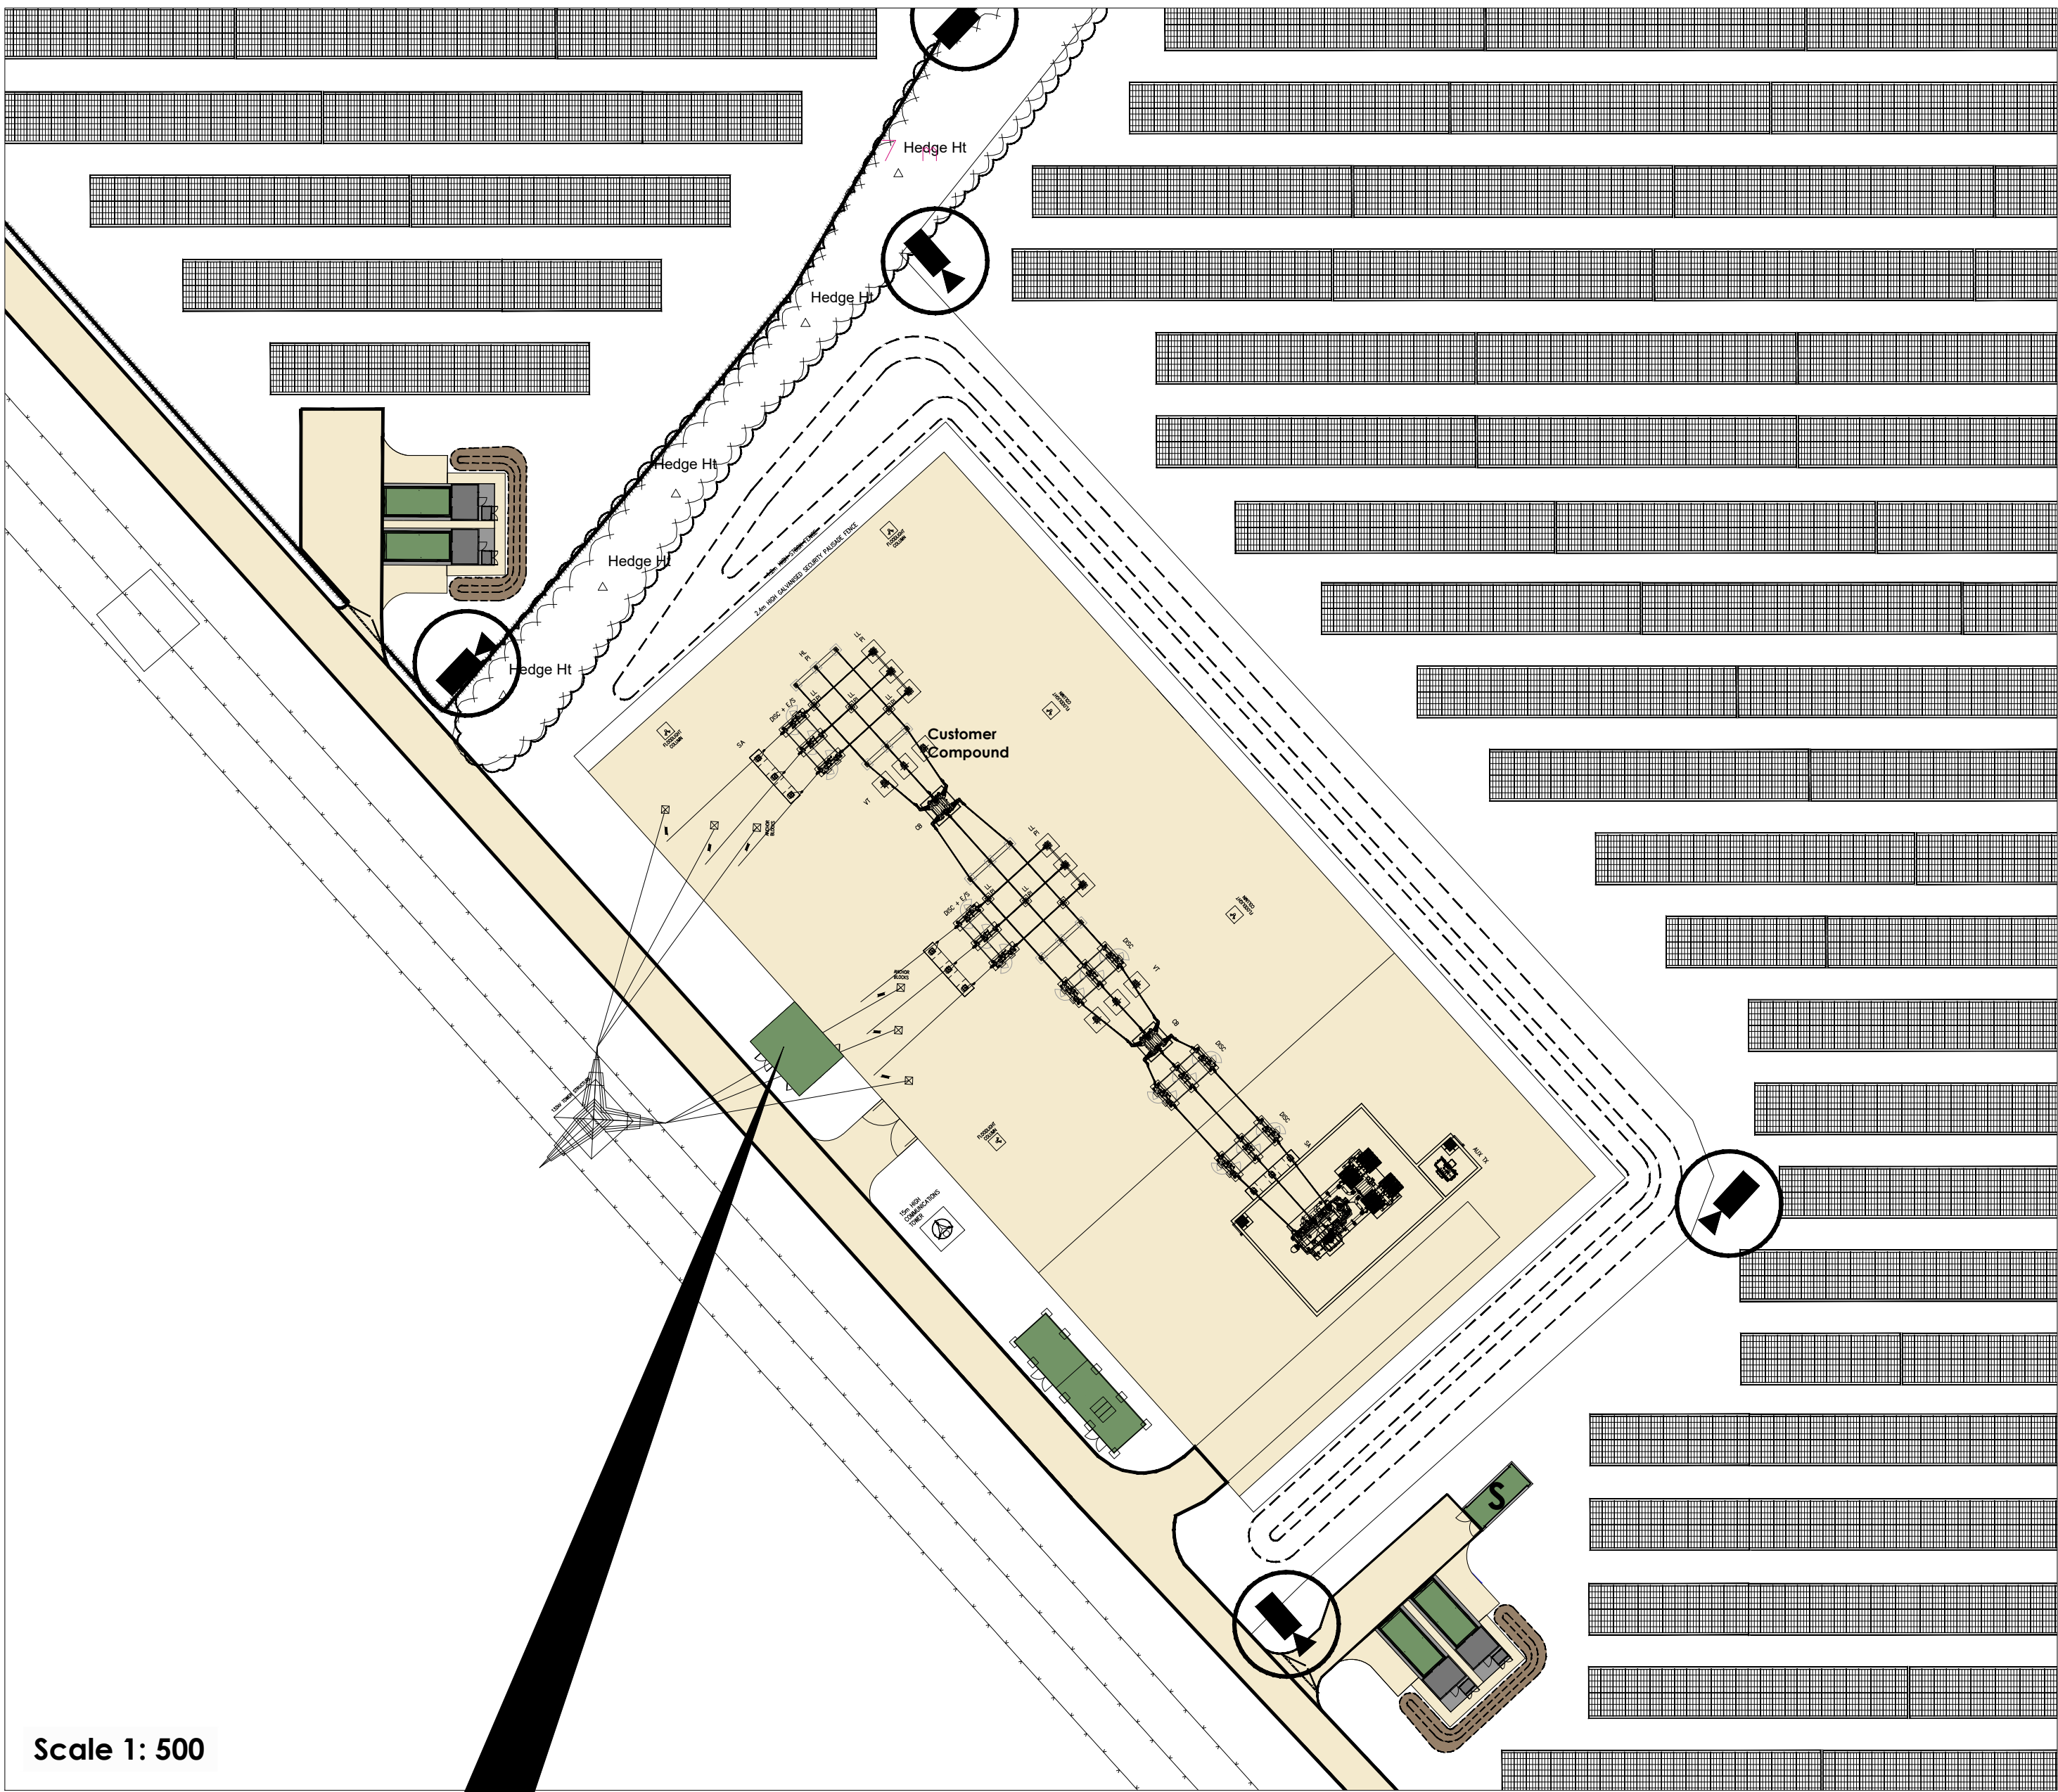

Scale 1: 500

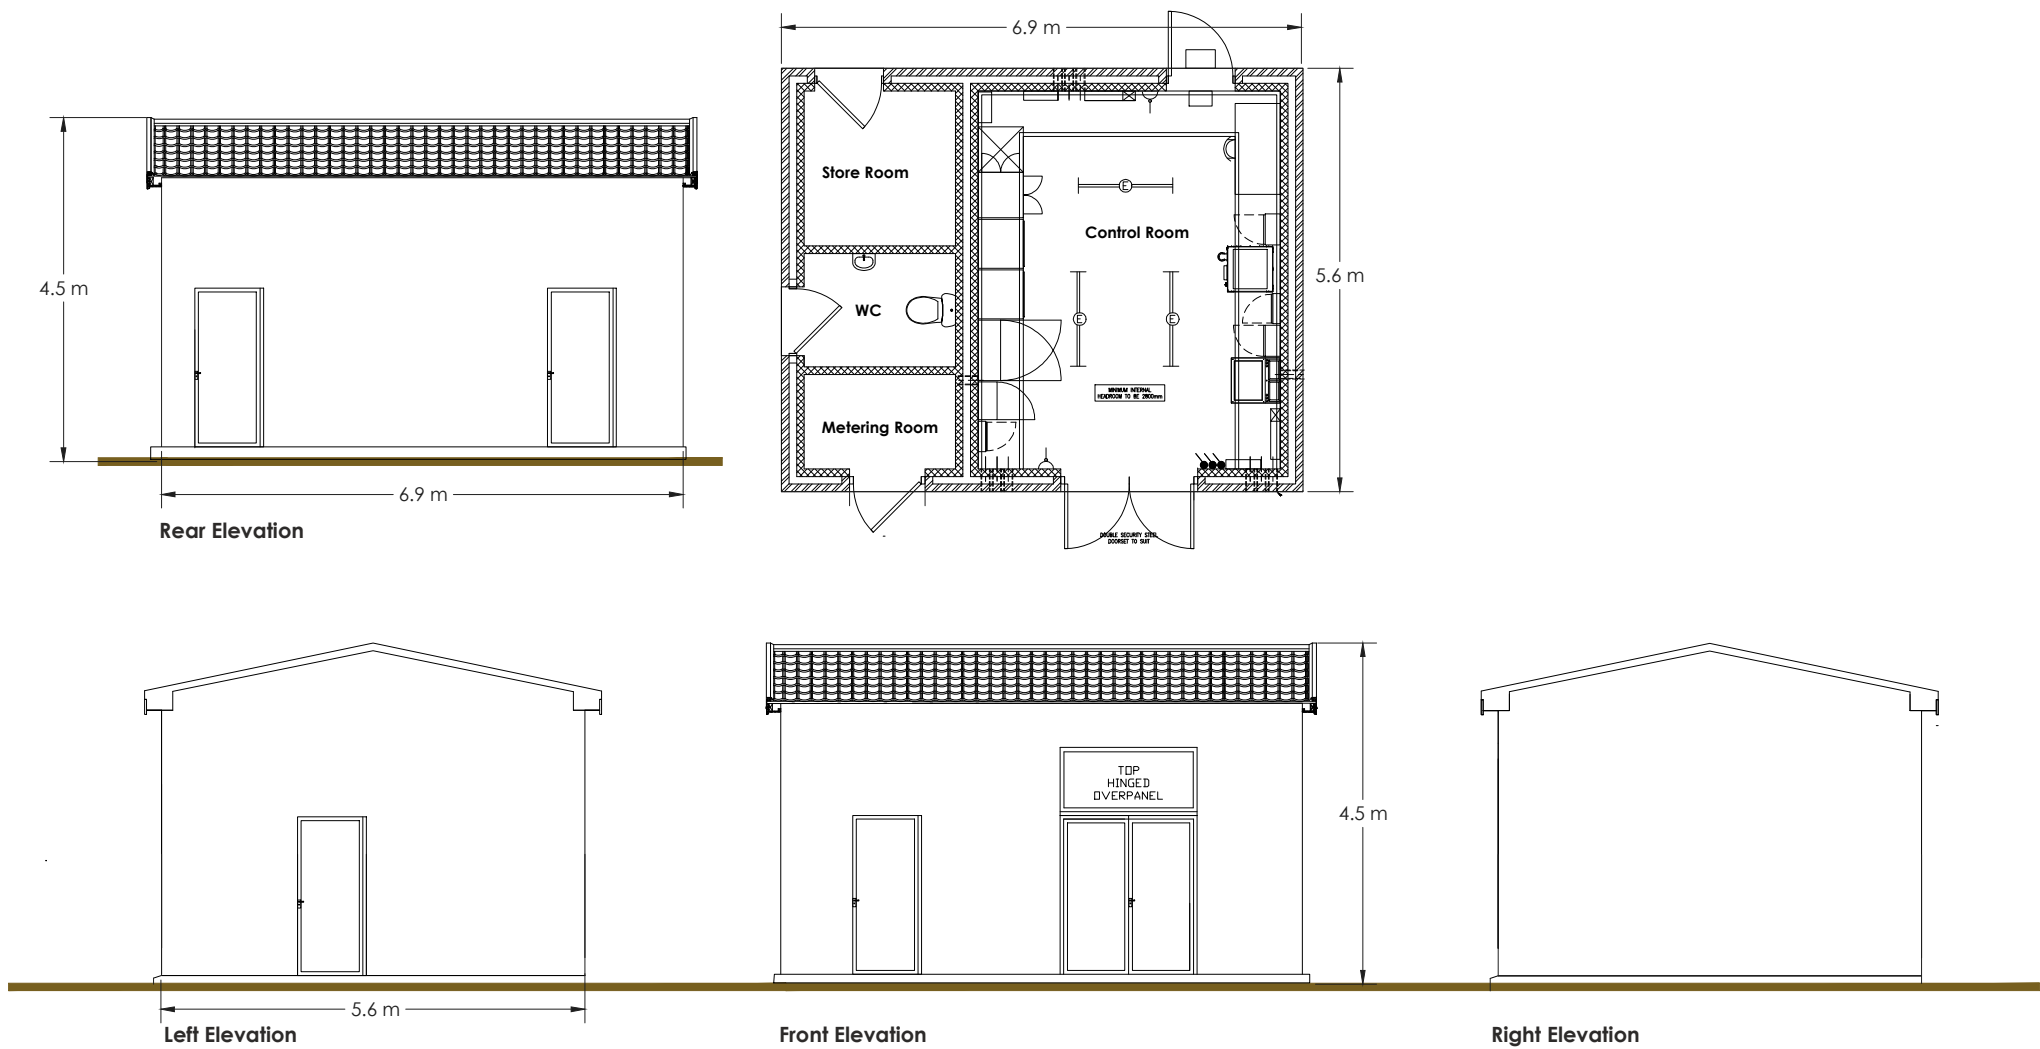

DNO Substation: Scale: 1:100

rev:	A	date:	06-09-2023	details:	(A8) Sectional and layout information updated		
				The Old Dairy Yarnworth Cheltenham Gloucestershire GL54 3LG tel: 01285 721072			
Planning & Environmental Ltd.							
client:							
Innova Renewables Developments Limited							
project:							
Blythe House Farm Extension							
title:							
Indicative Substation Compound							
scale:	As Shown	date:	31/08/23	drawn by:	JLB	checked by:	AK
Project ref:	315	dwg no:			BF-613-10-7A		rev:
							A