


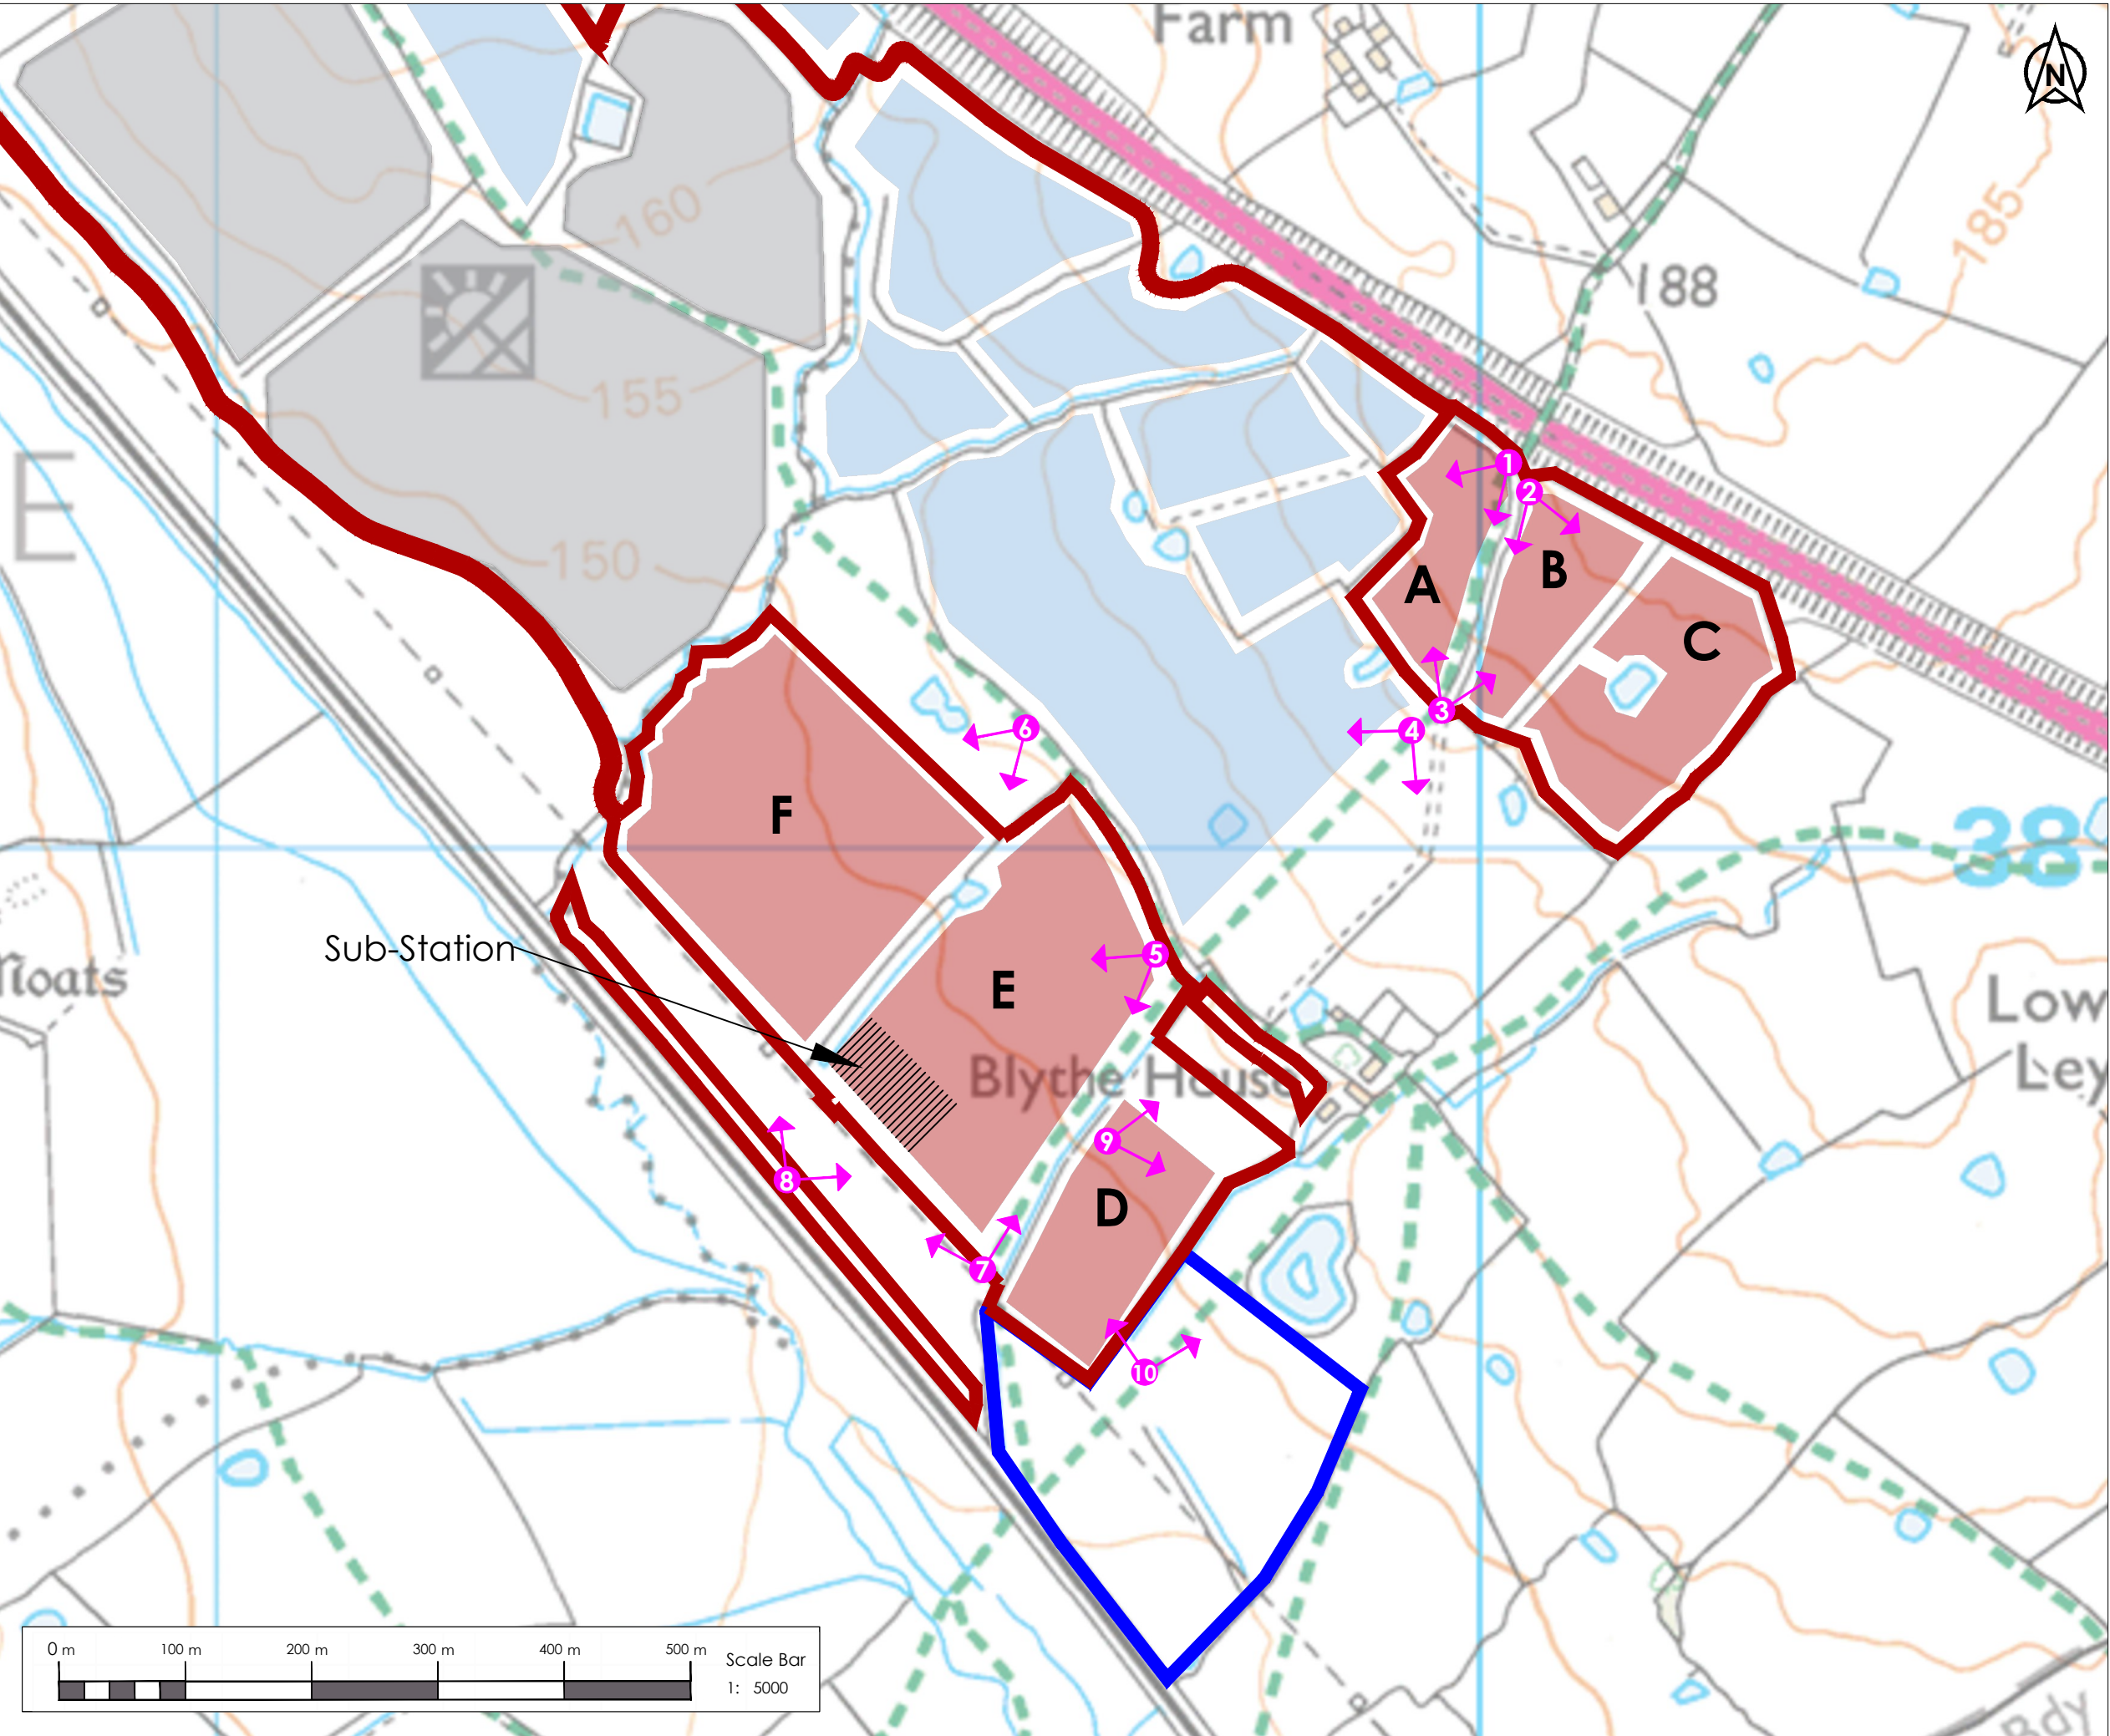

Key:

- Application Area
- Proposed Ecological Mitigation Area
- Proposed Development Fields
- Existing Solar Farm
- Consented Development
- Photo Viewpoints 1-10

Figure 8

rev: A | date: 10/10/23 | details: (WP) Amendment to application area



The Old Dairy
Yanworth
Chellenham
Gloucestershire
GL54 3LQ

tel: 01285 721072

client:
Innova Renewables
Developments Ltd

project:
Blythe Solar Farm
Extension

title:
Photo Viewpoint Locations
(1 of 2)

scale:
1:5000

date:
13/07/23

drawn by:
WP

checked by:
AW

size:
A3

Project ref:
BF/613

dwg no:
BF/613/7-1

rev:
A

Reproduced by permission of OrdnanceSurvey on behalf of HMSO. © Crown Copyright.
All rights reserved. Licence No. 100045777. ALL LEVELS ABOVE ORDNANCE DATUM