


Location Plan

Site Address: Manor Croft, Clewloes Bank, Bagnall, ST9 9LP

Date Produced: 18-Nov-2023

Scale: 1:1250 @A3

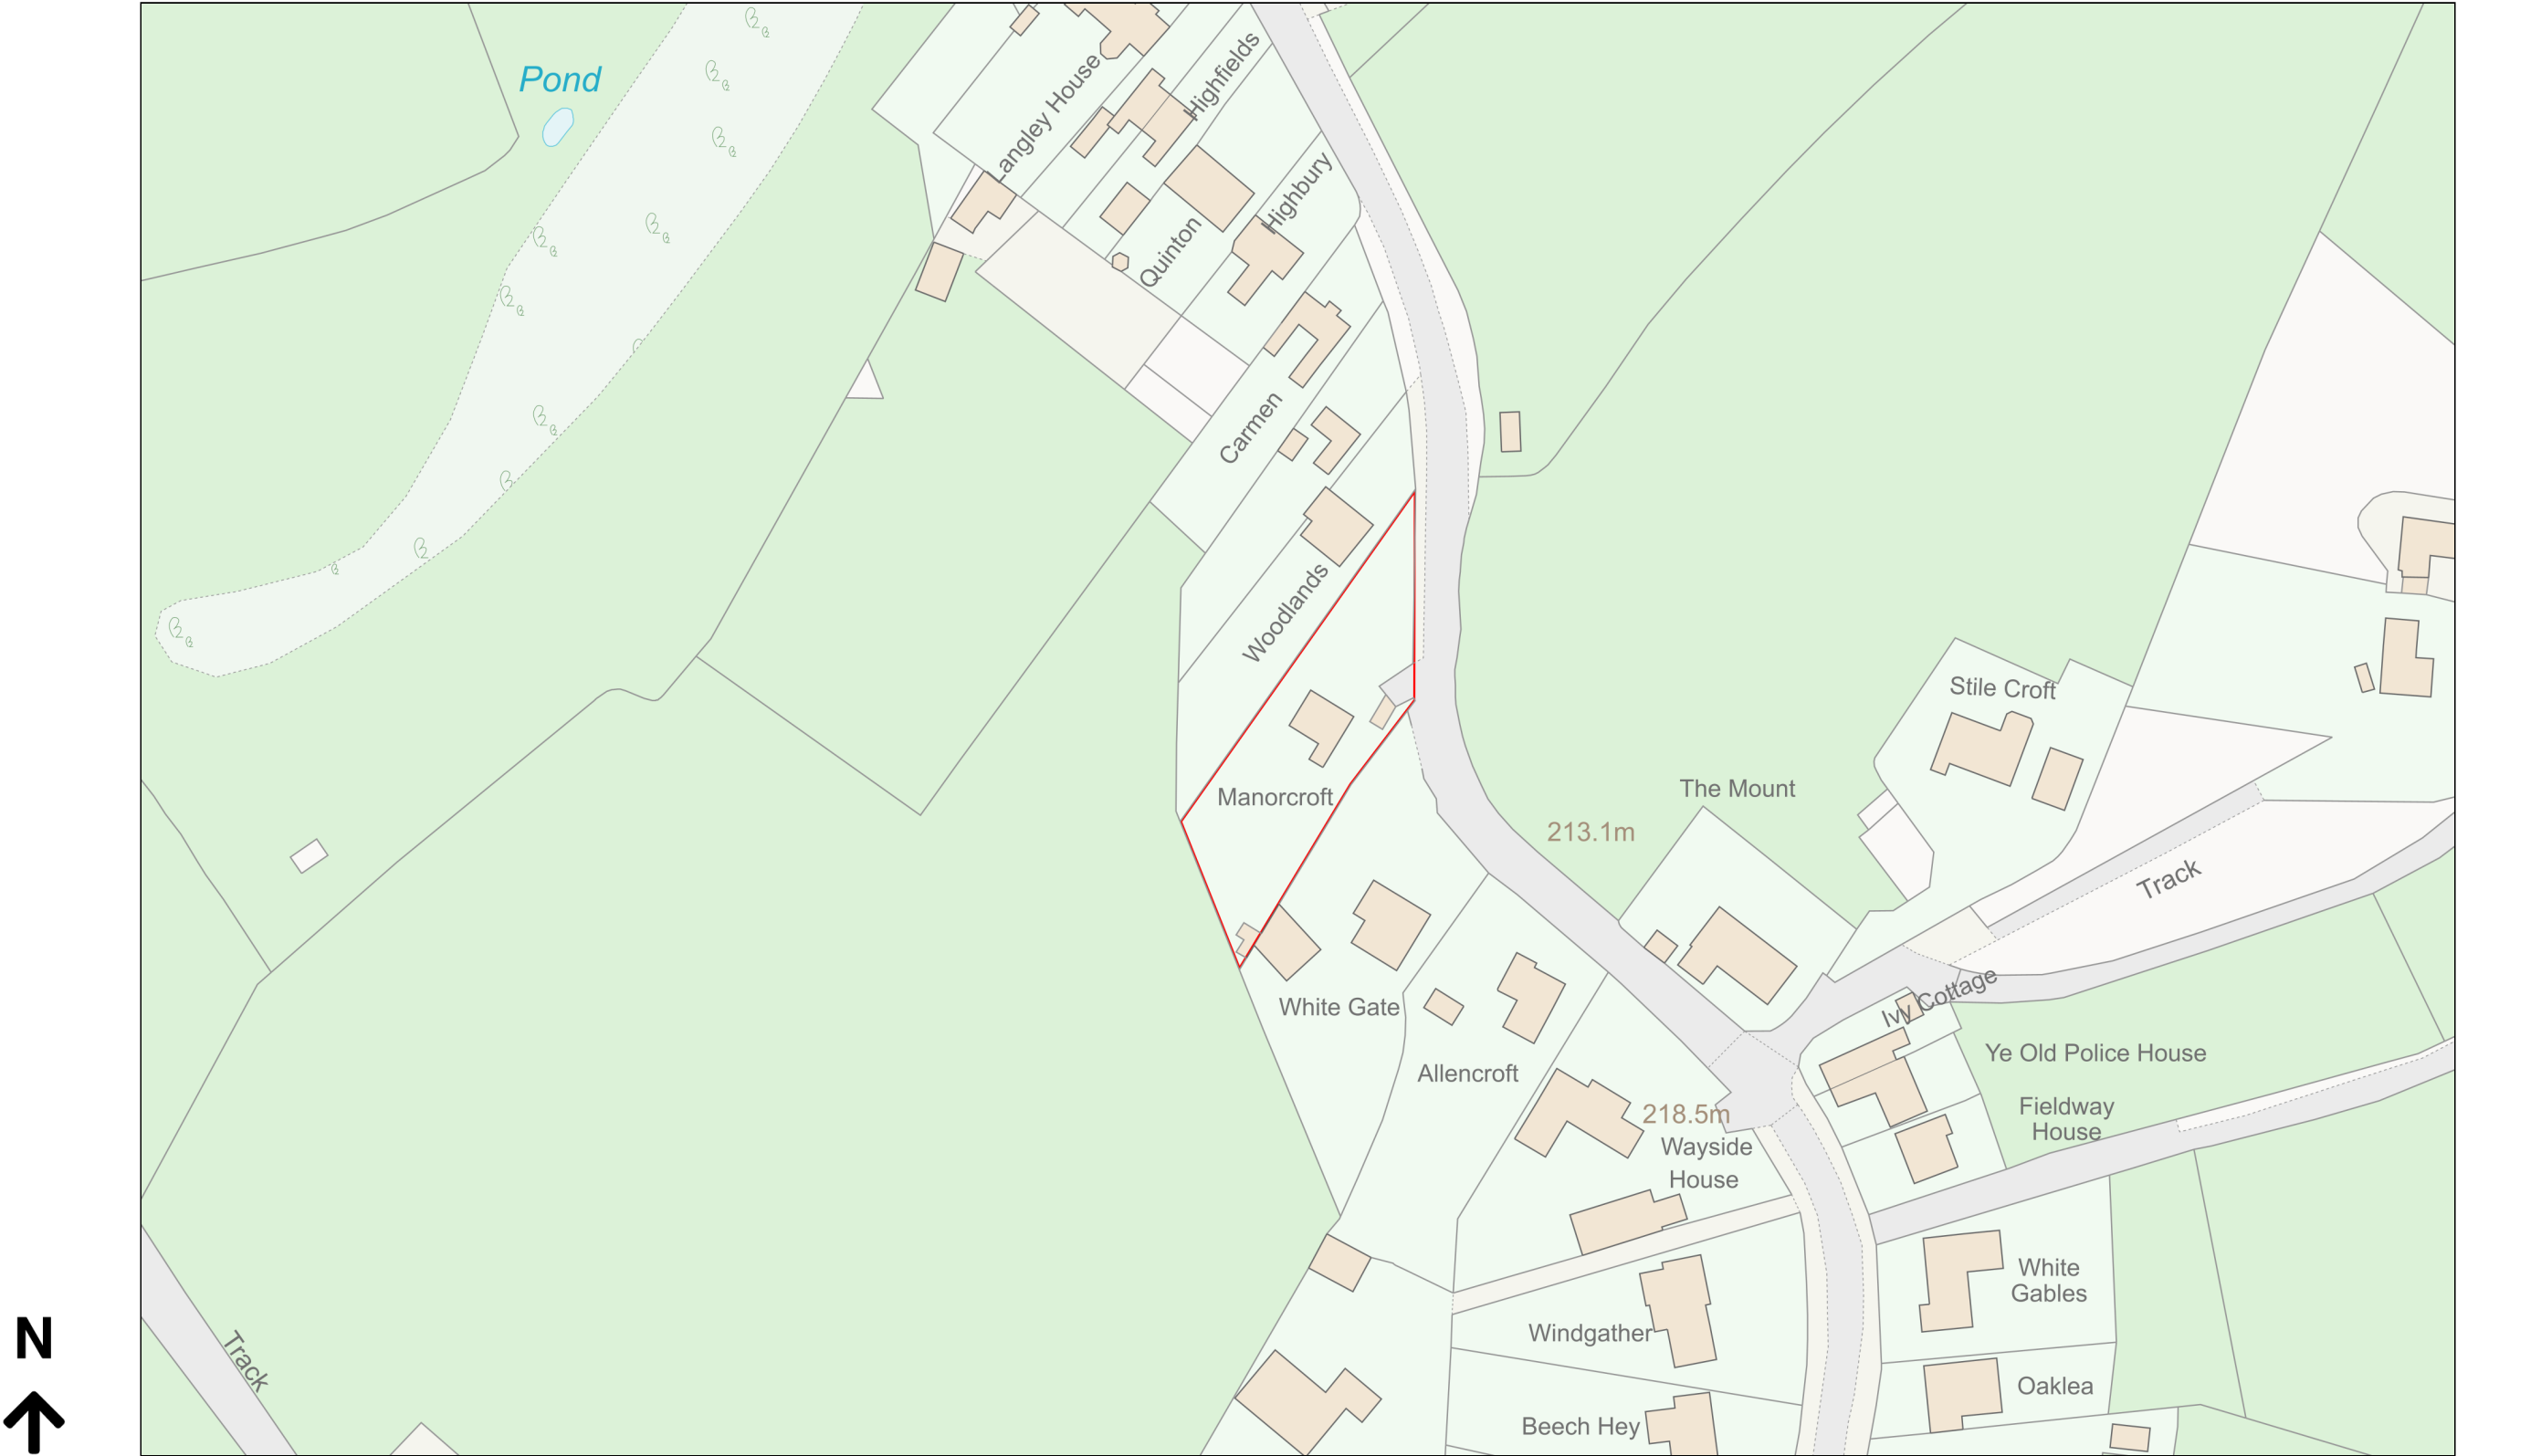

Planning Portal Reference: PP-12612722v1