




ground floor layout plan

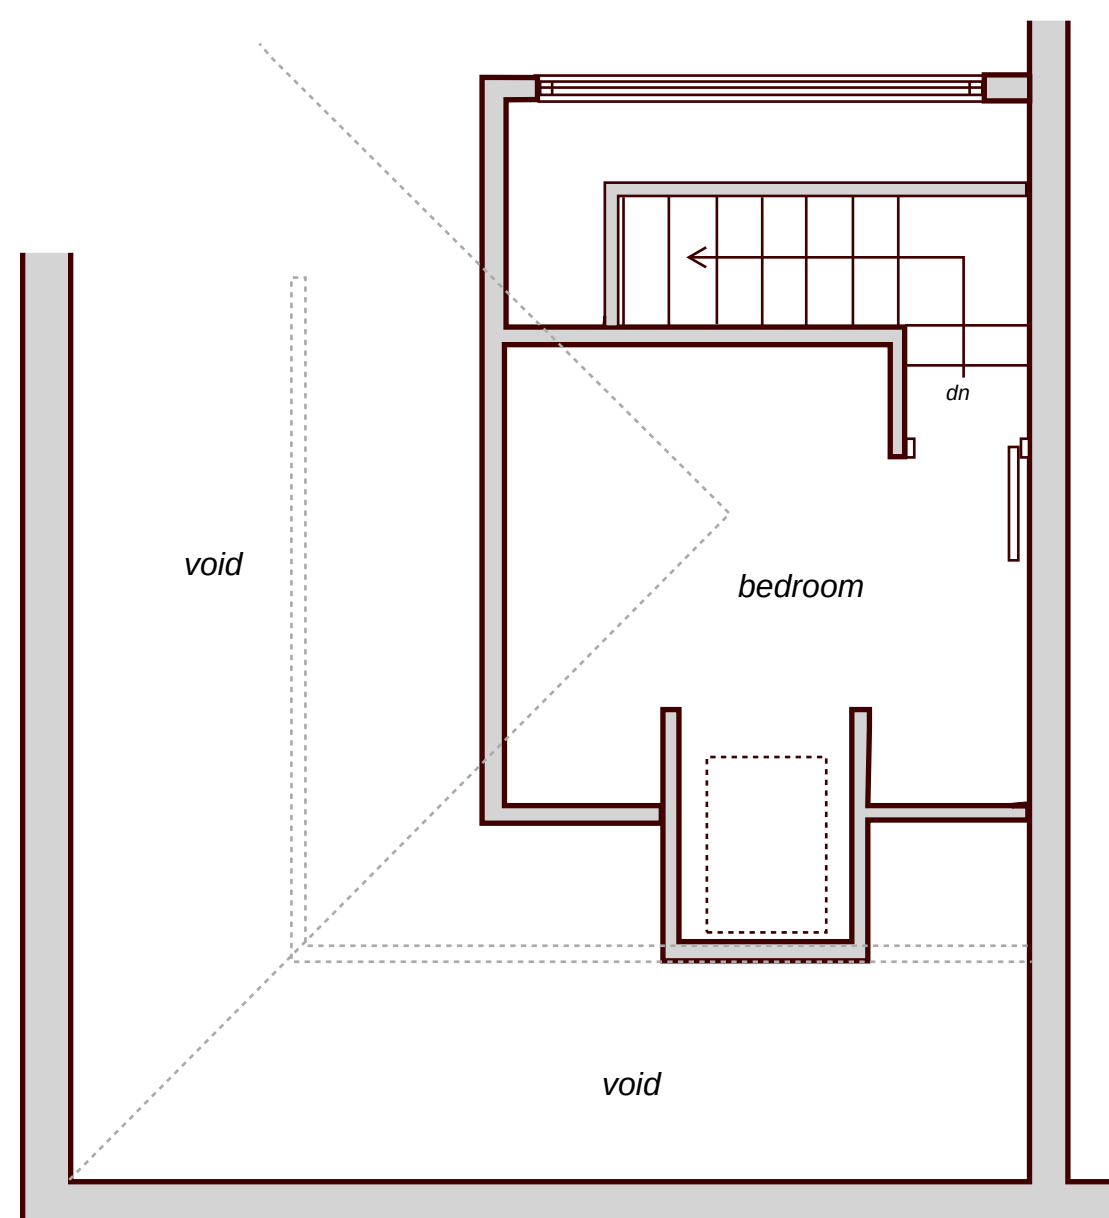

first floor layout plan


Proposed Front Dormer Window
at 7 Haldearn Avenue, Caverswall, Staffs. ST11 9EH
Scale 1-50 (A1) - existing layout Dwg ref HA1b Nov 2023

Geoff Rouane C.Build.E, MCABE, MRICS.
Chartered Surveyor Chartered Engineer
Tel 07946517767
Email: geoffrouane@btinternet.com

RICS **cabe**
chartered
building engineer




front elevation

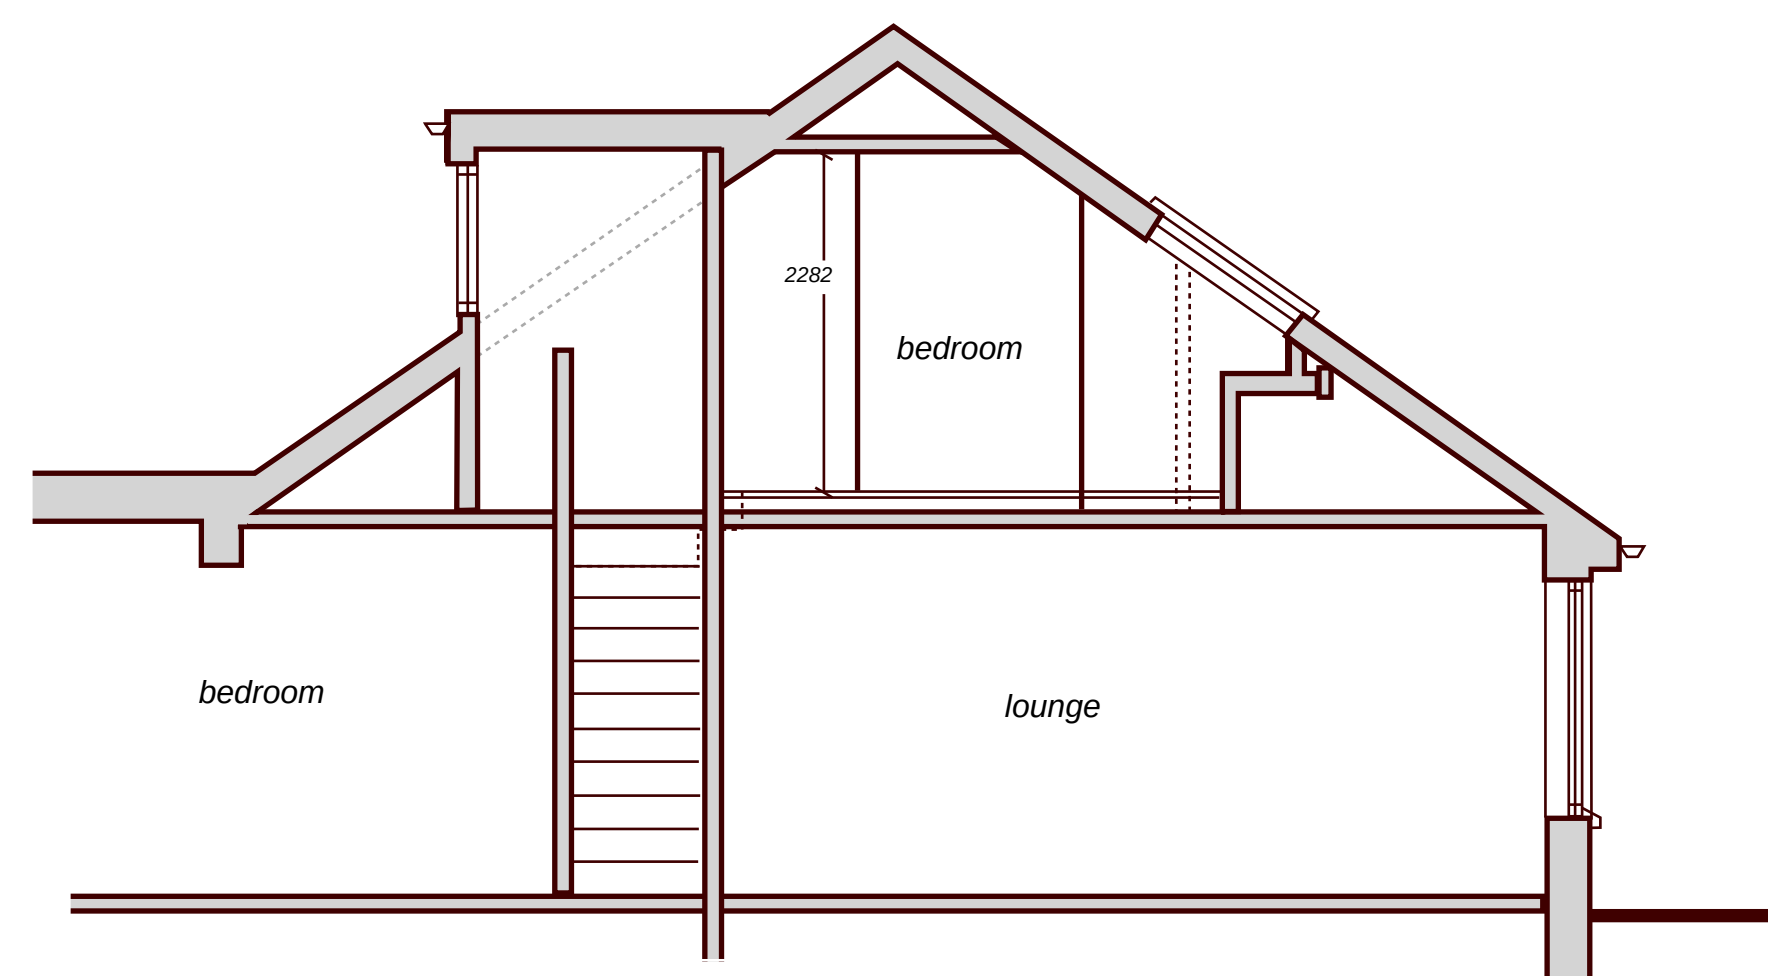

section view



side elevation to drive

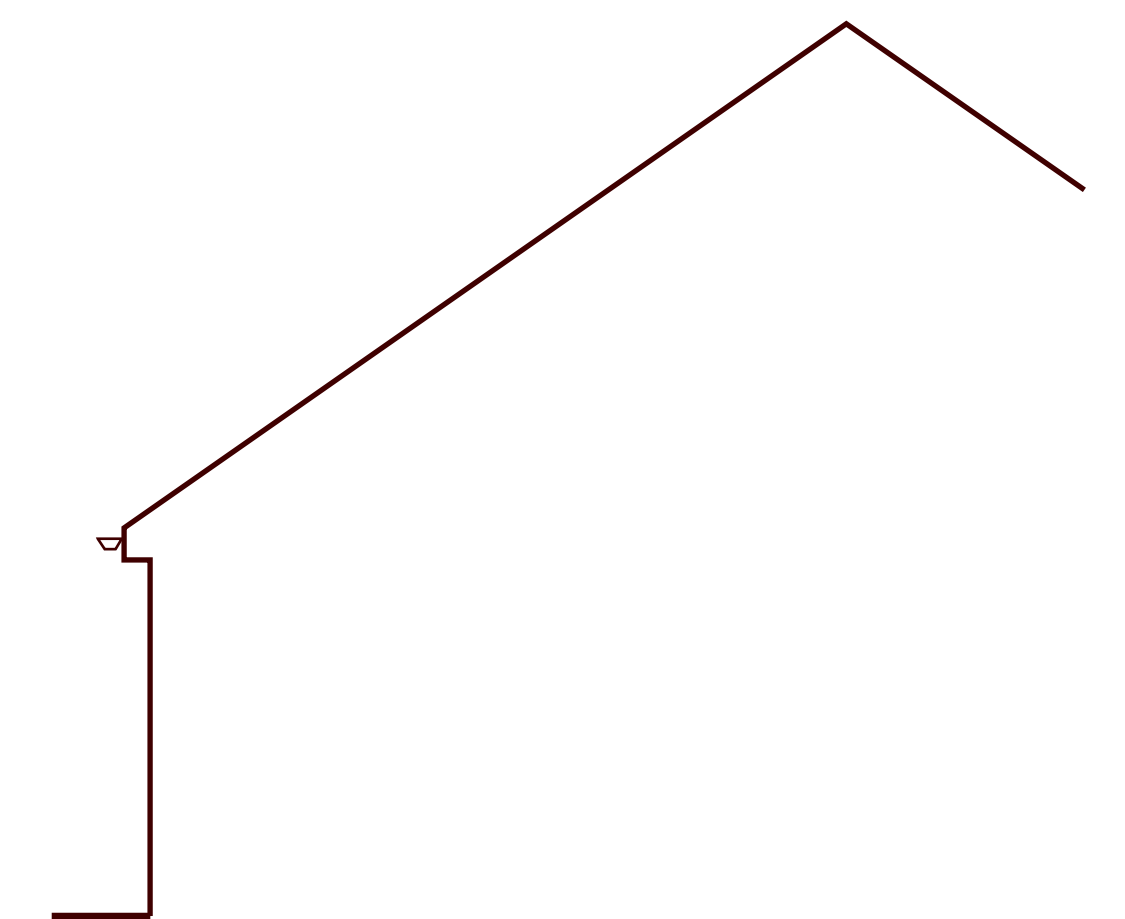

side elevation to boundary