




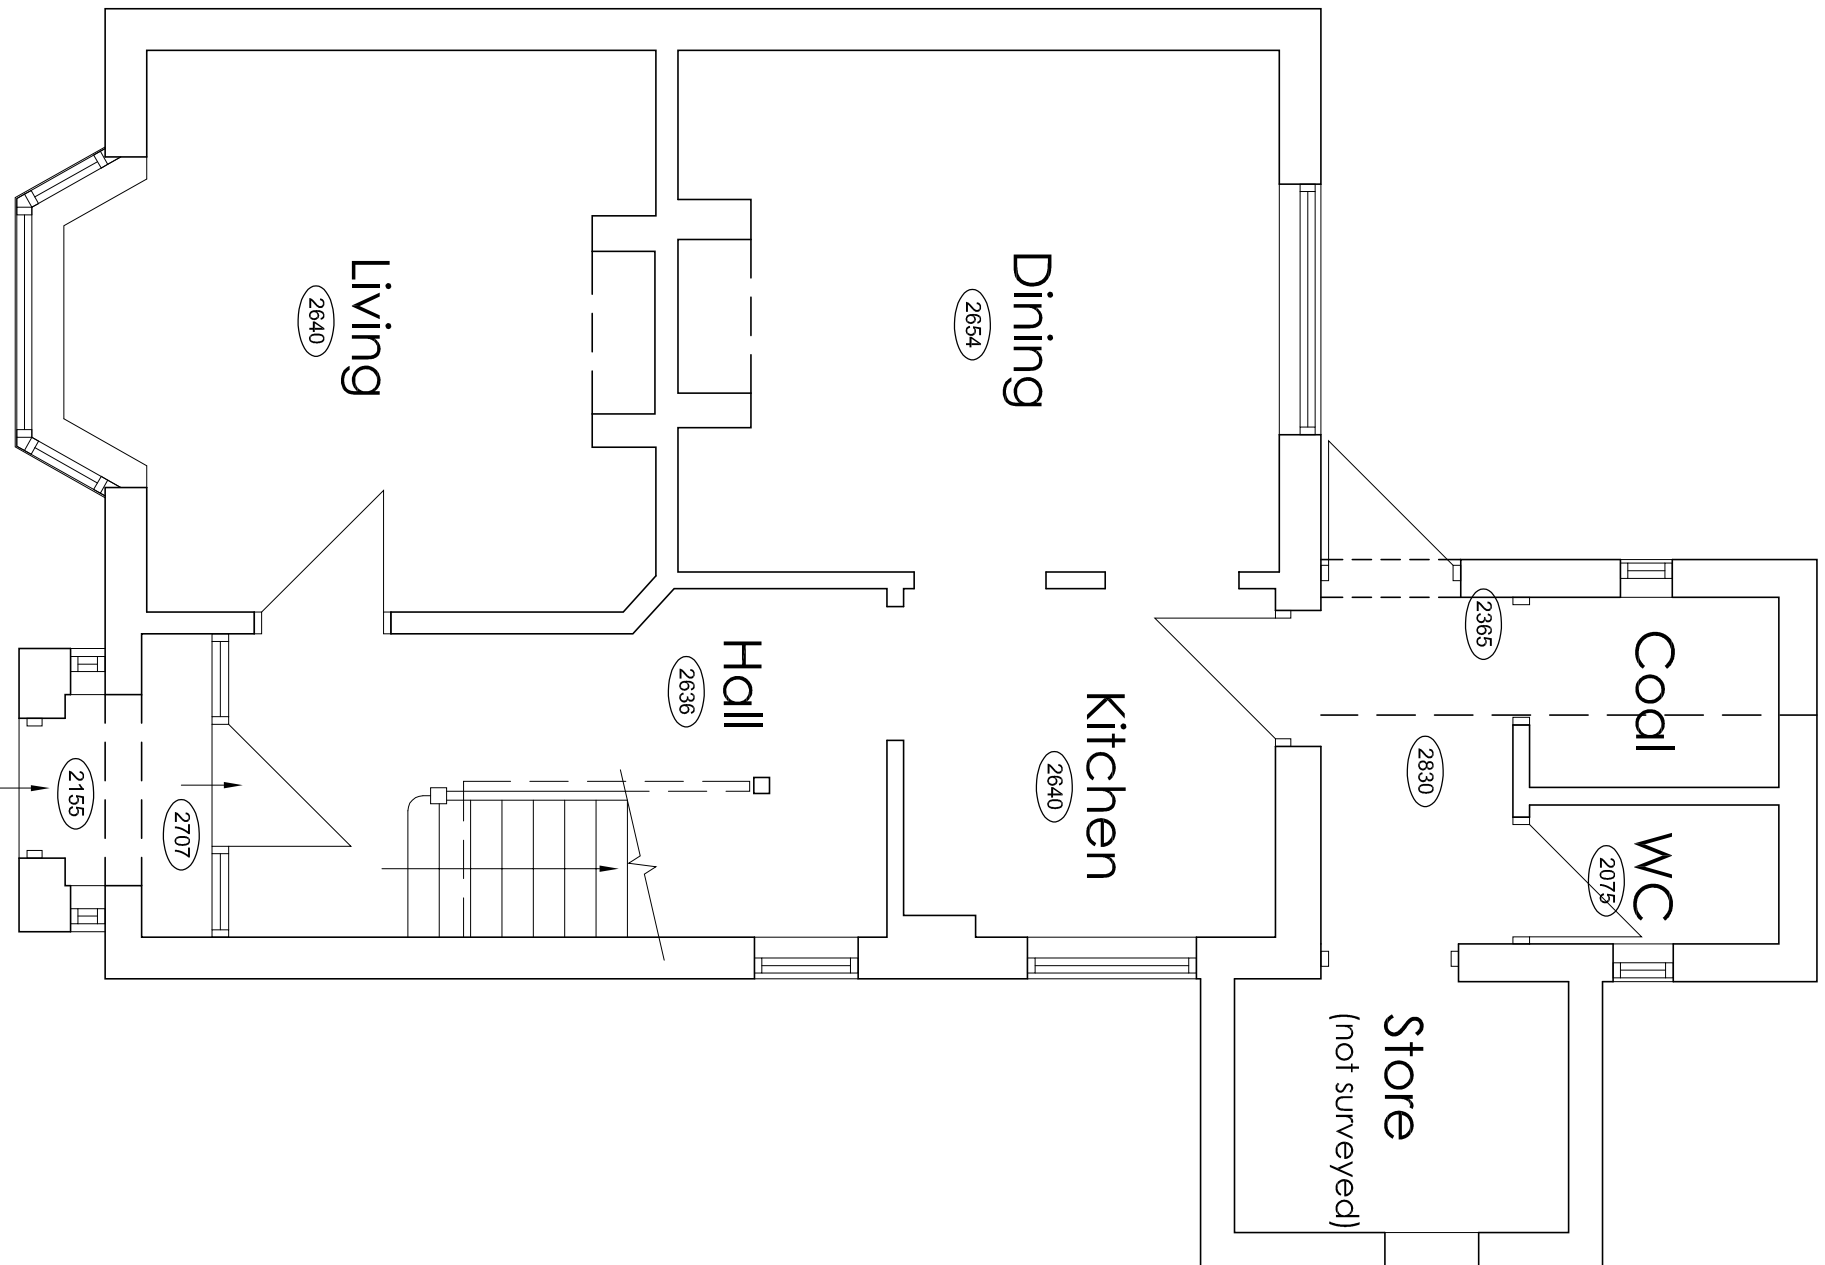


GROUND FLOOR PLAN 1:50

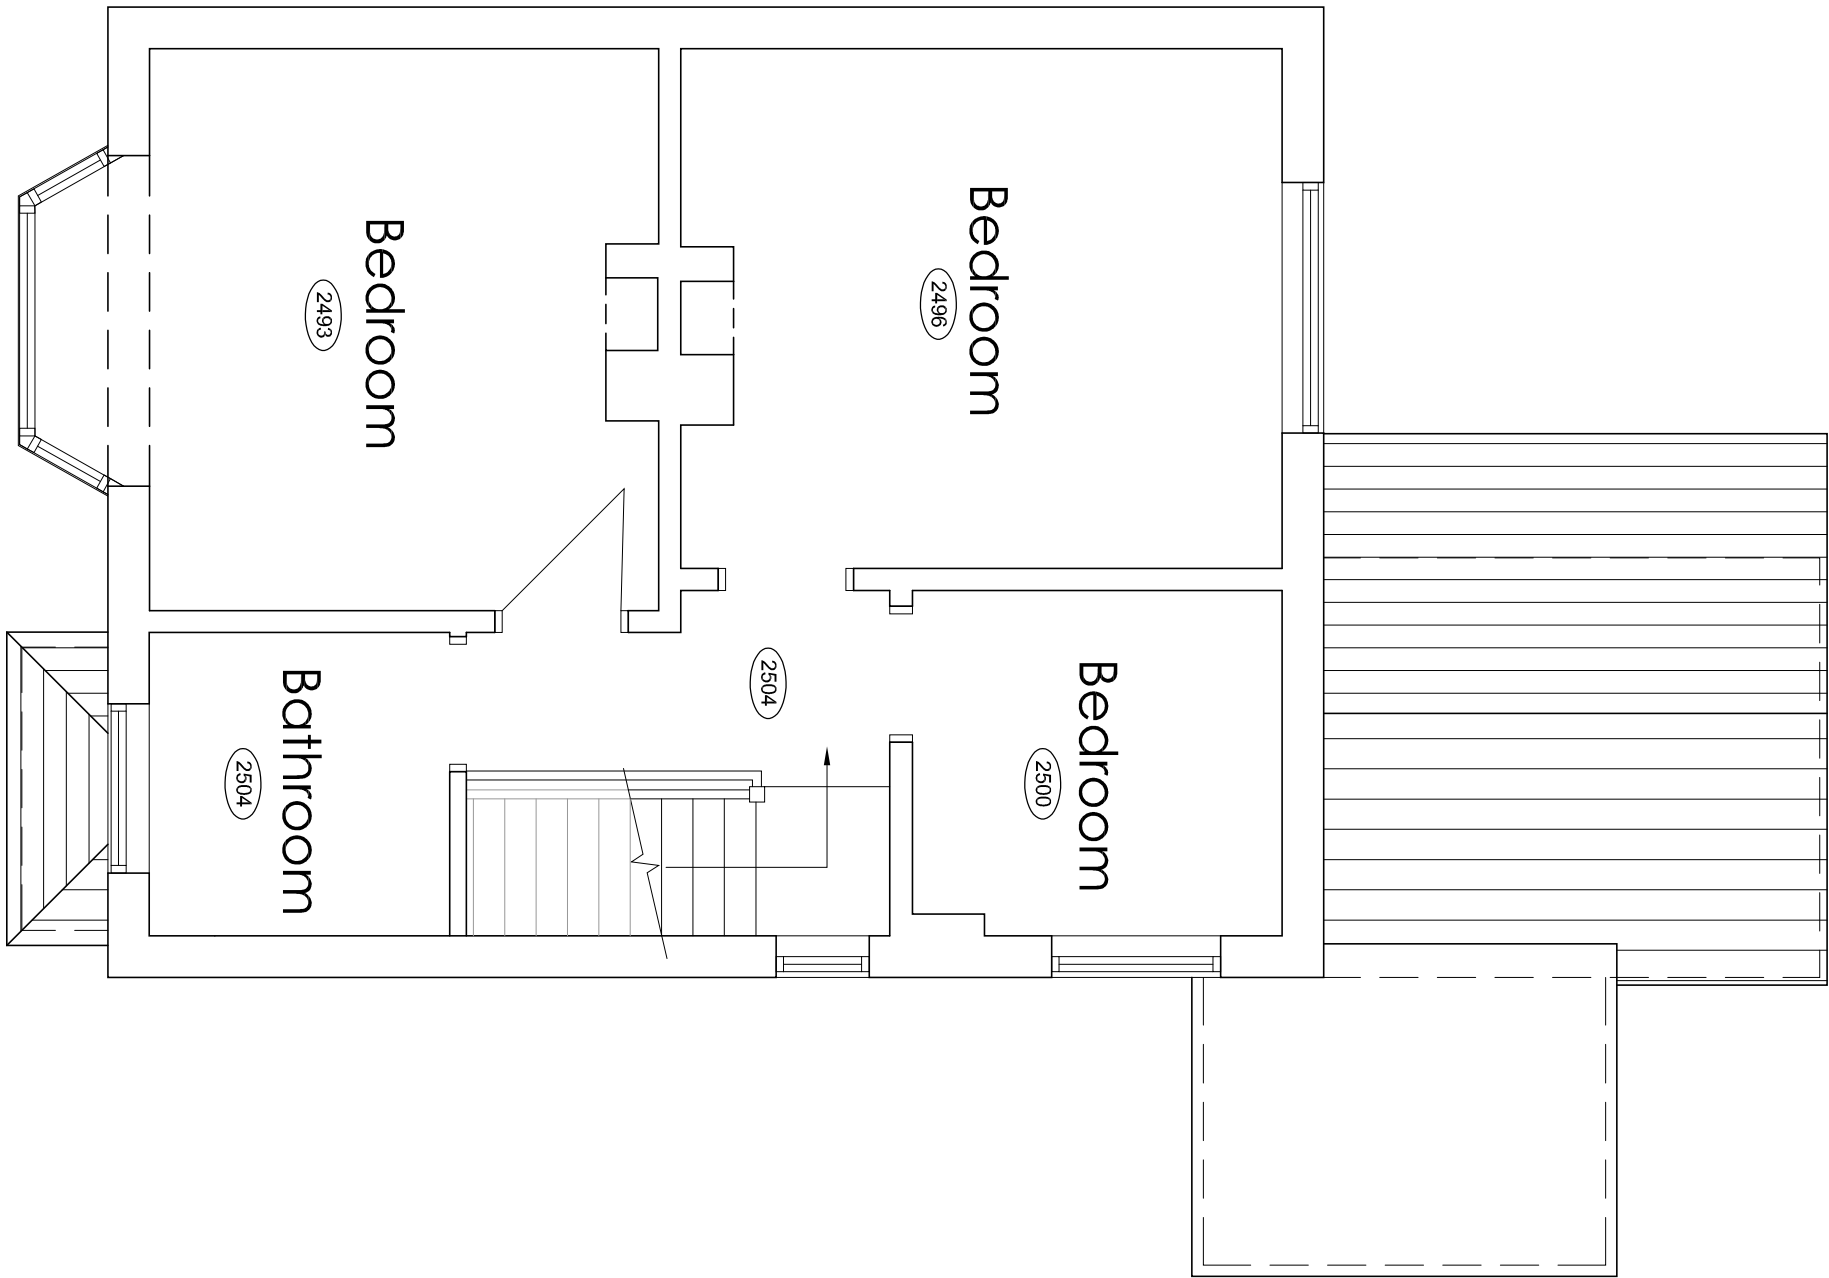


FIRST FLOOR PLAN 1:50

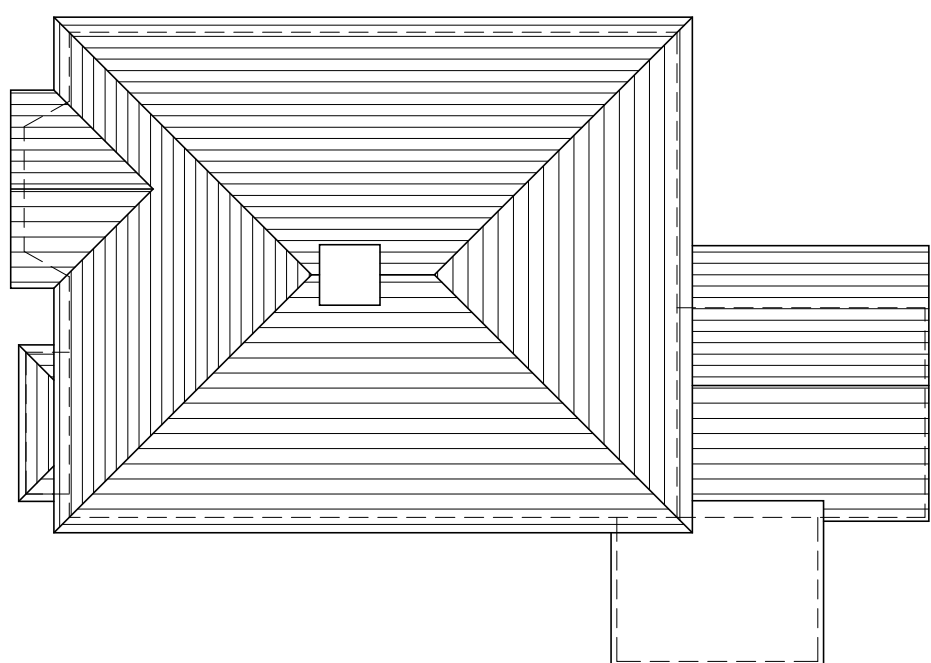


ROOF PLAN 1:100

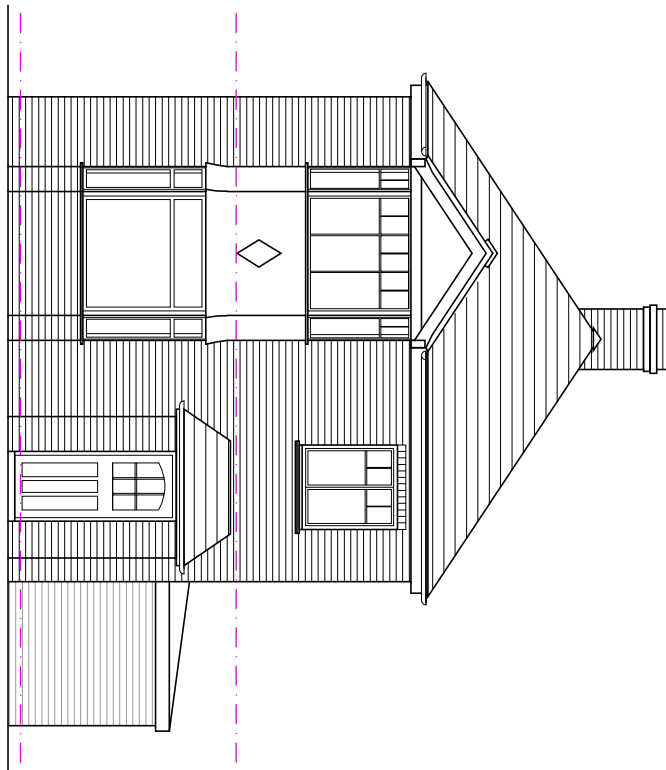


REAR ELEVATION 1:100

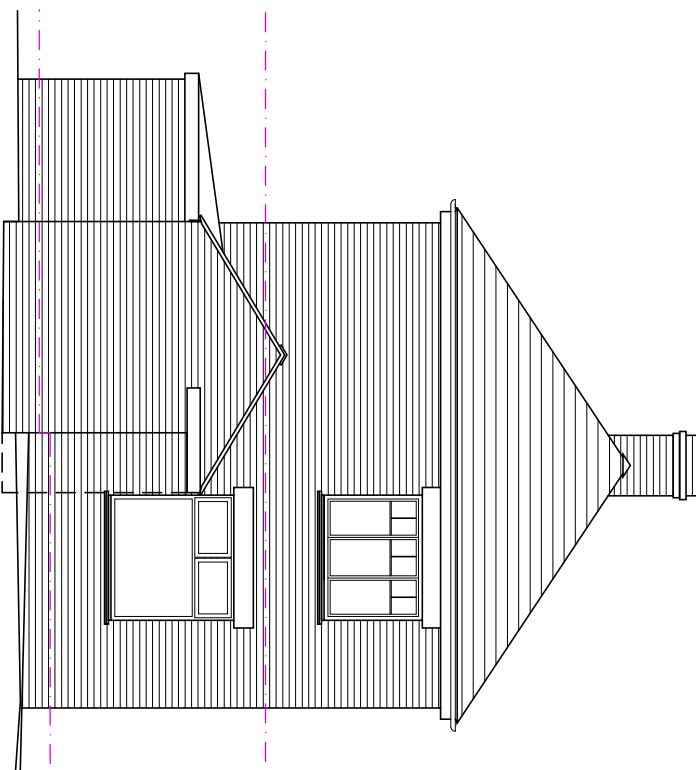


FRONT ELEVATION 1:100

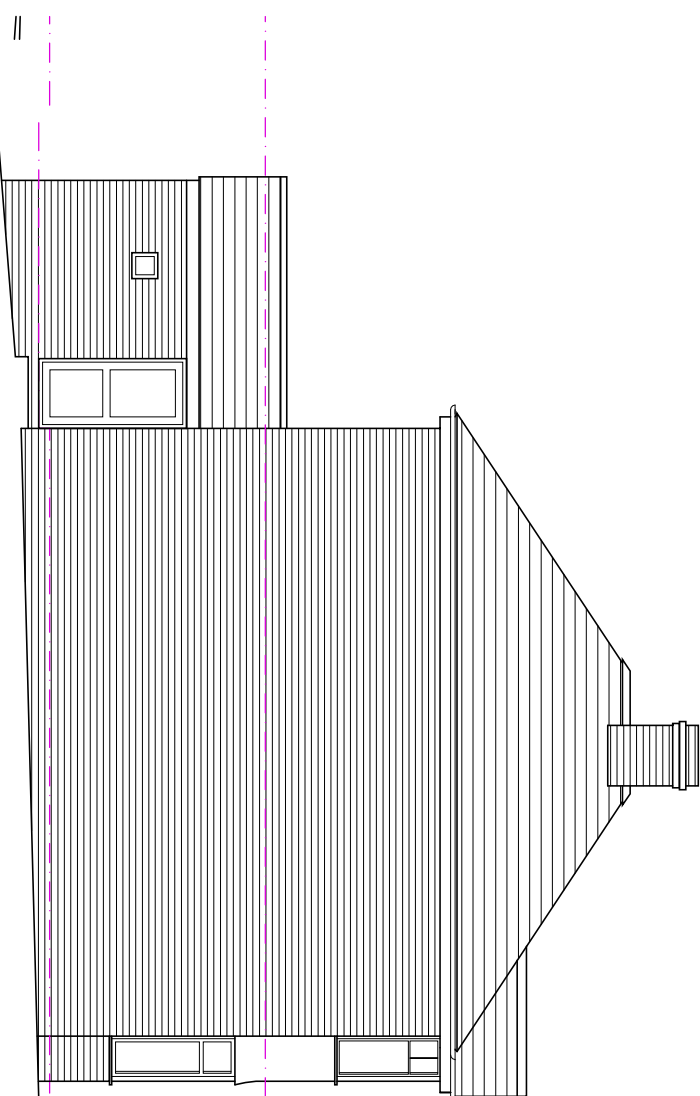


SIDE ELEVATION 1:100

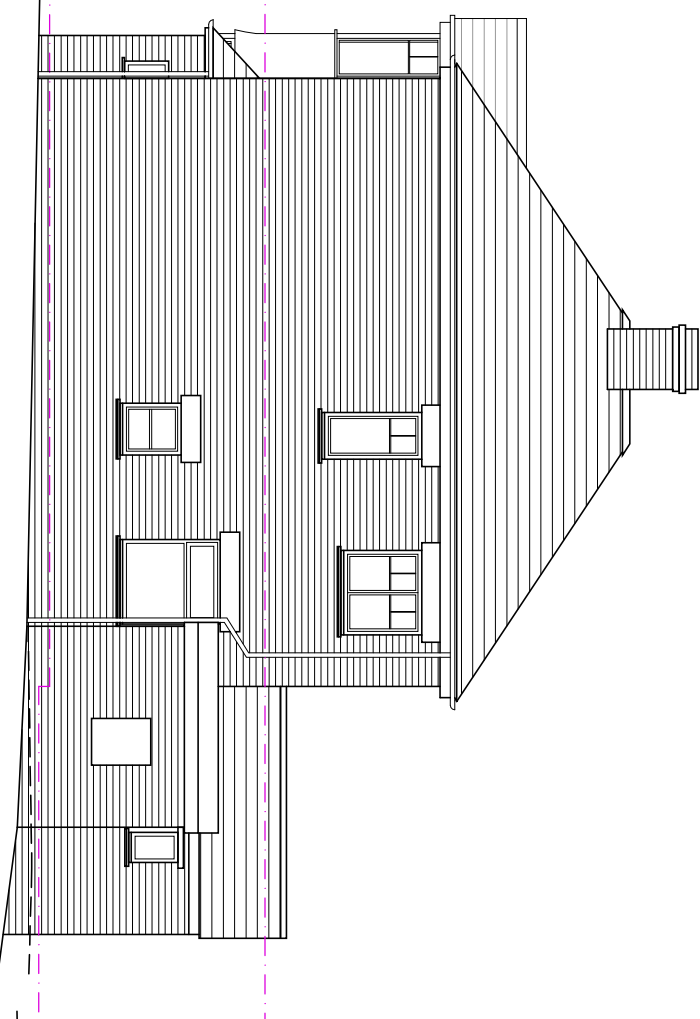

SIDE ELEVATION 1:100

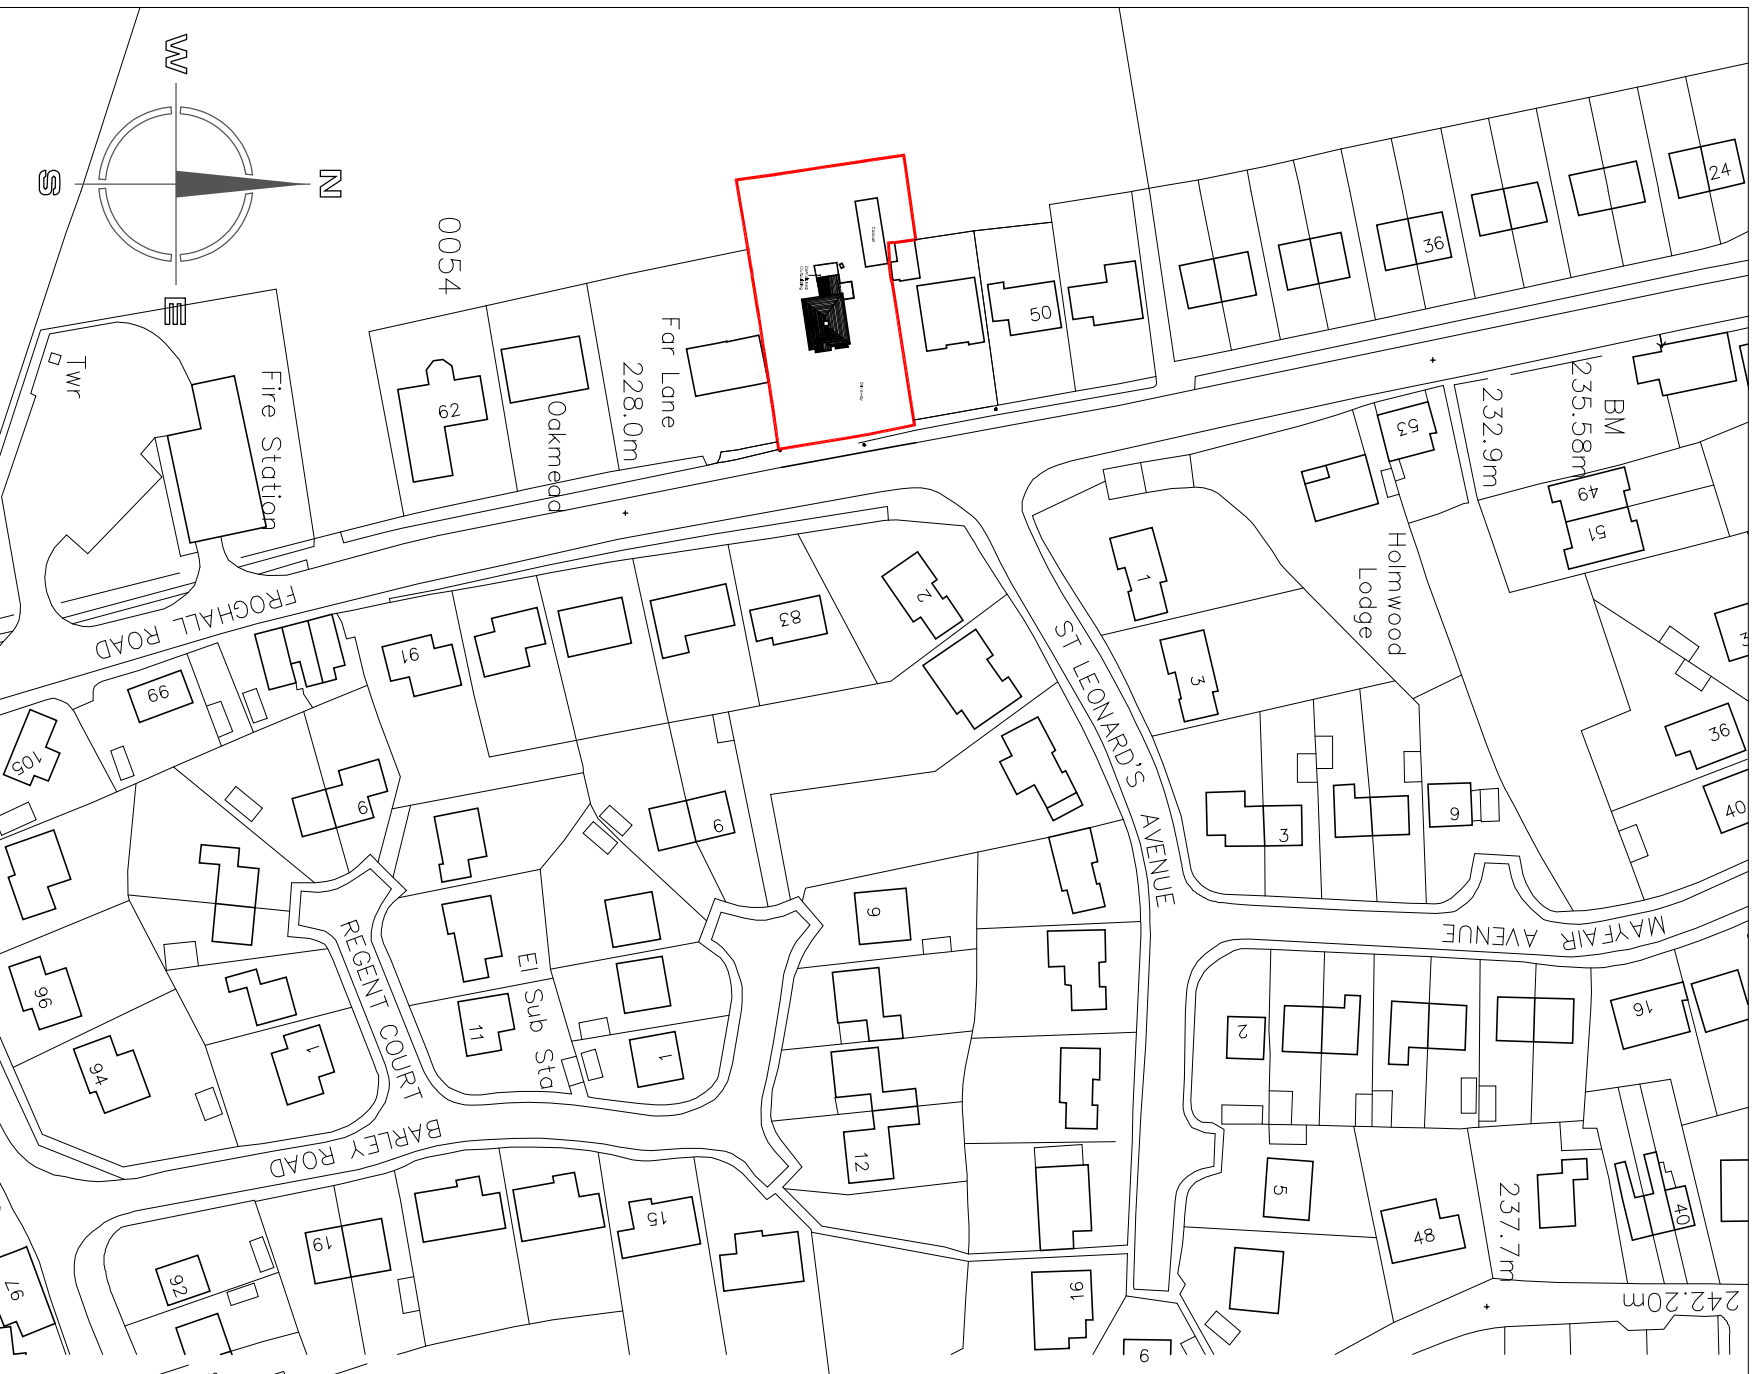

SITE LOCATION PLAN 1:1250

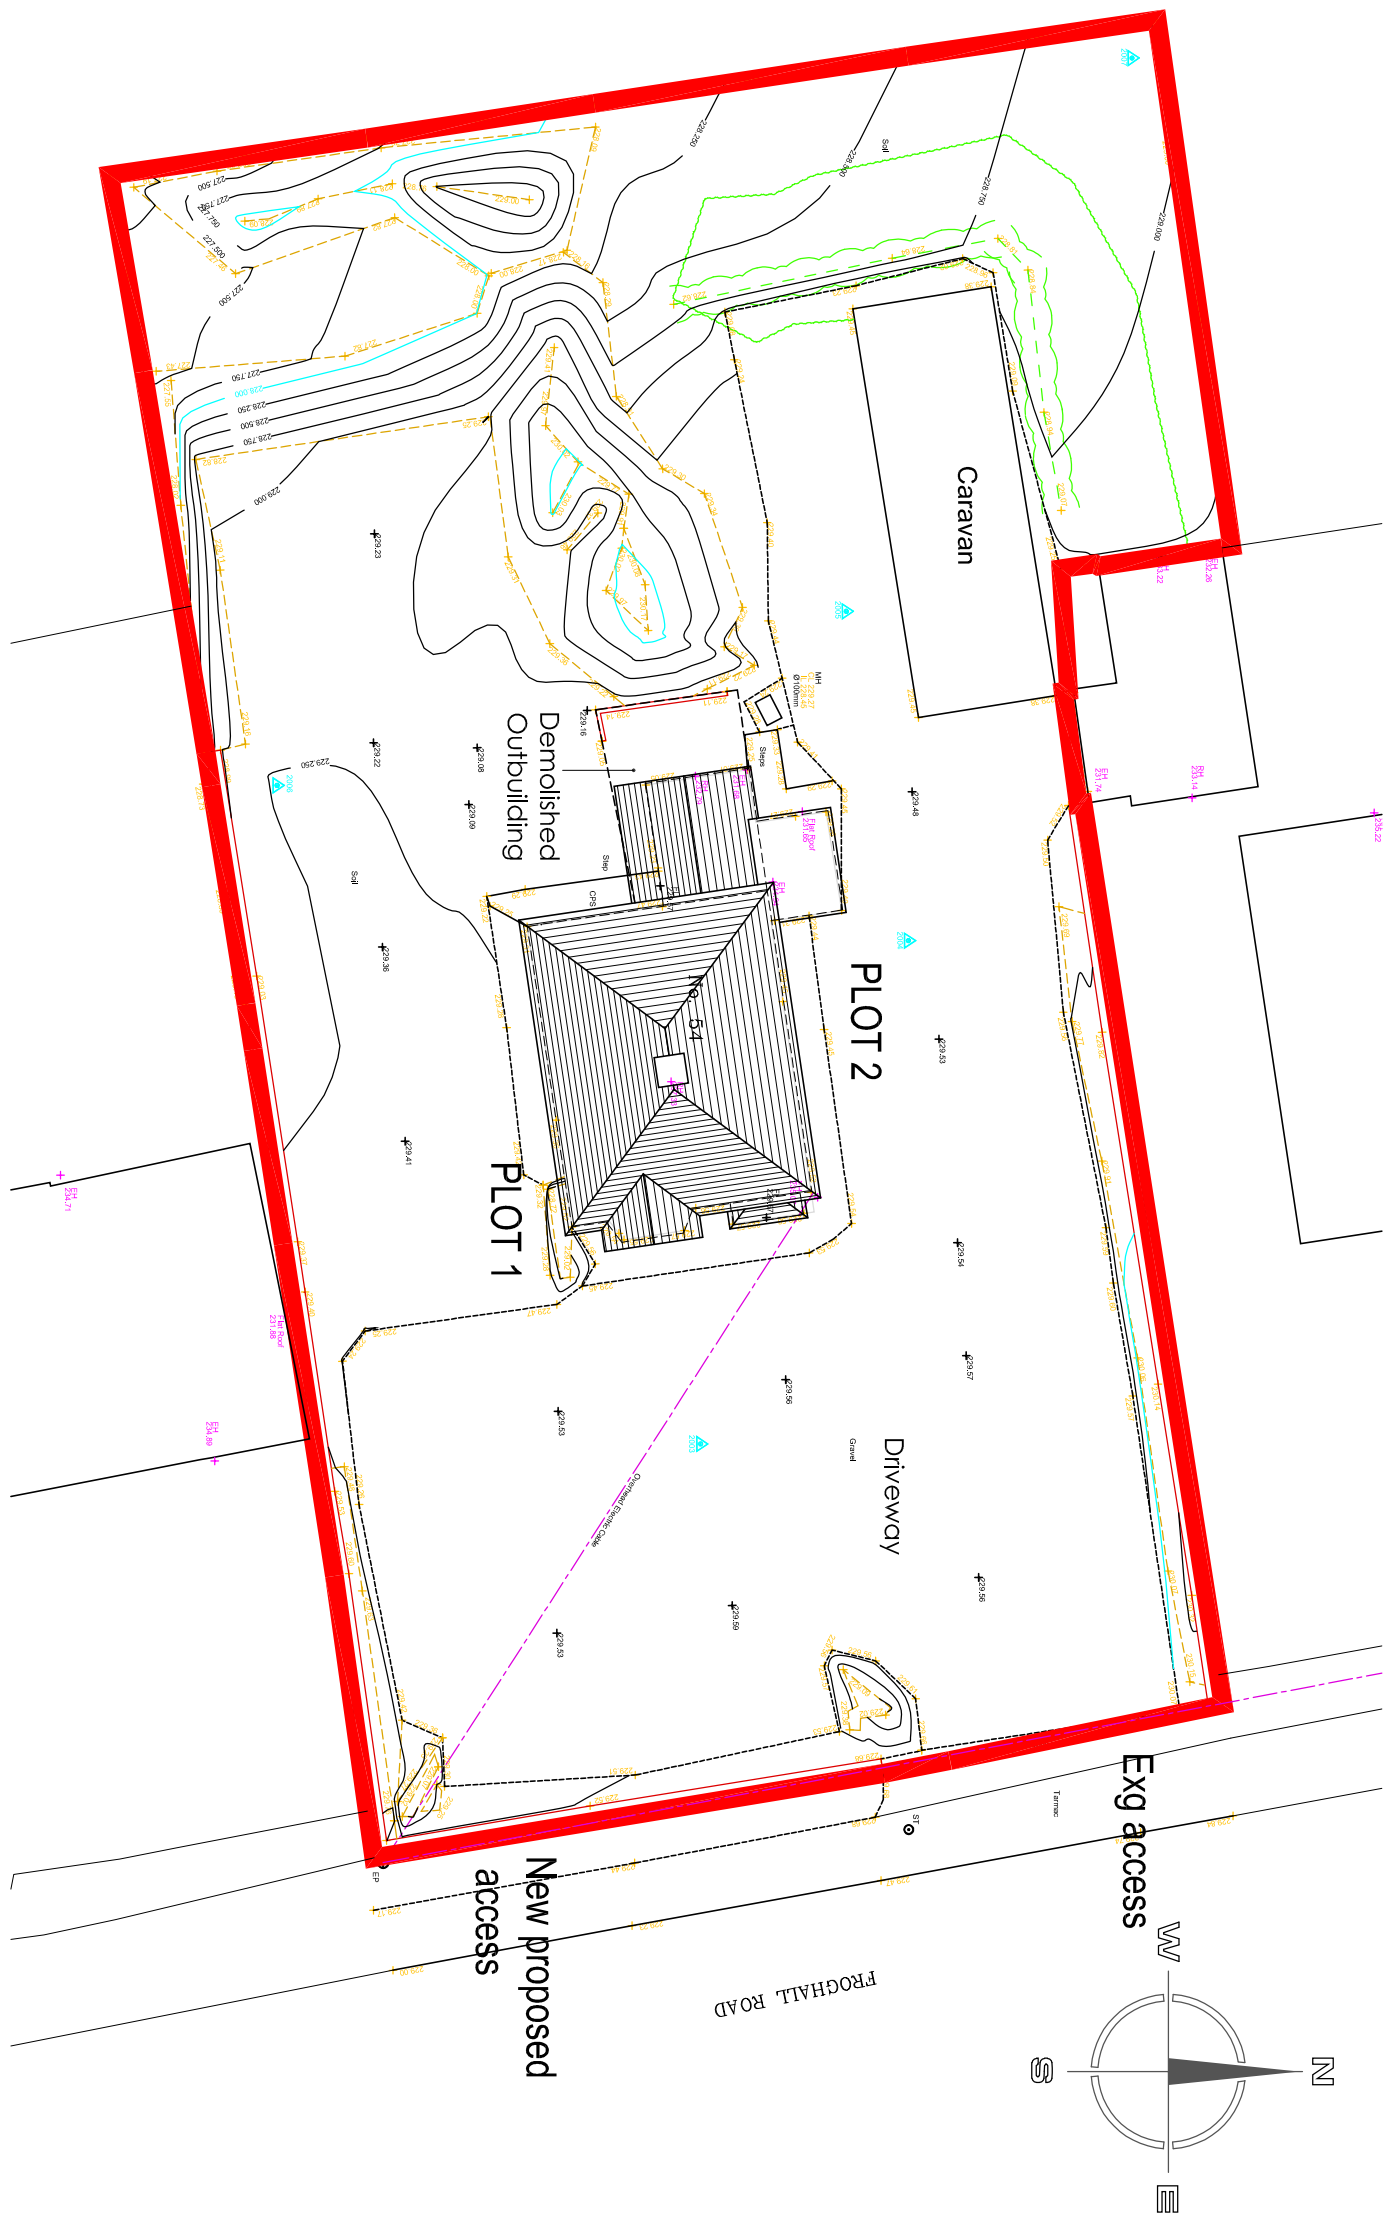

SITE PLAN 1:200

Hewitt&Carr Architects
A. Design House 1 17-19 Leek Road | Cheddale ST10 1JE
T. 01539 754889
E. enquiries@hccarchitects.co.uk
W. www.hccarchitects.co.uk

Client
Mr S Walker

Project
Proposed residential development
of 54 Froghall Rd.
Ipsstones ST10 2NA

Title
Plans and Elevations as Existing

Drawn
MJC

Date
Nov 2023

Scale
As Shown

Project No.
01323 AL(0)01