




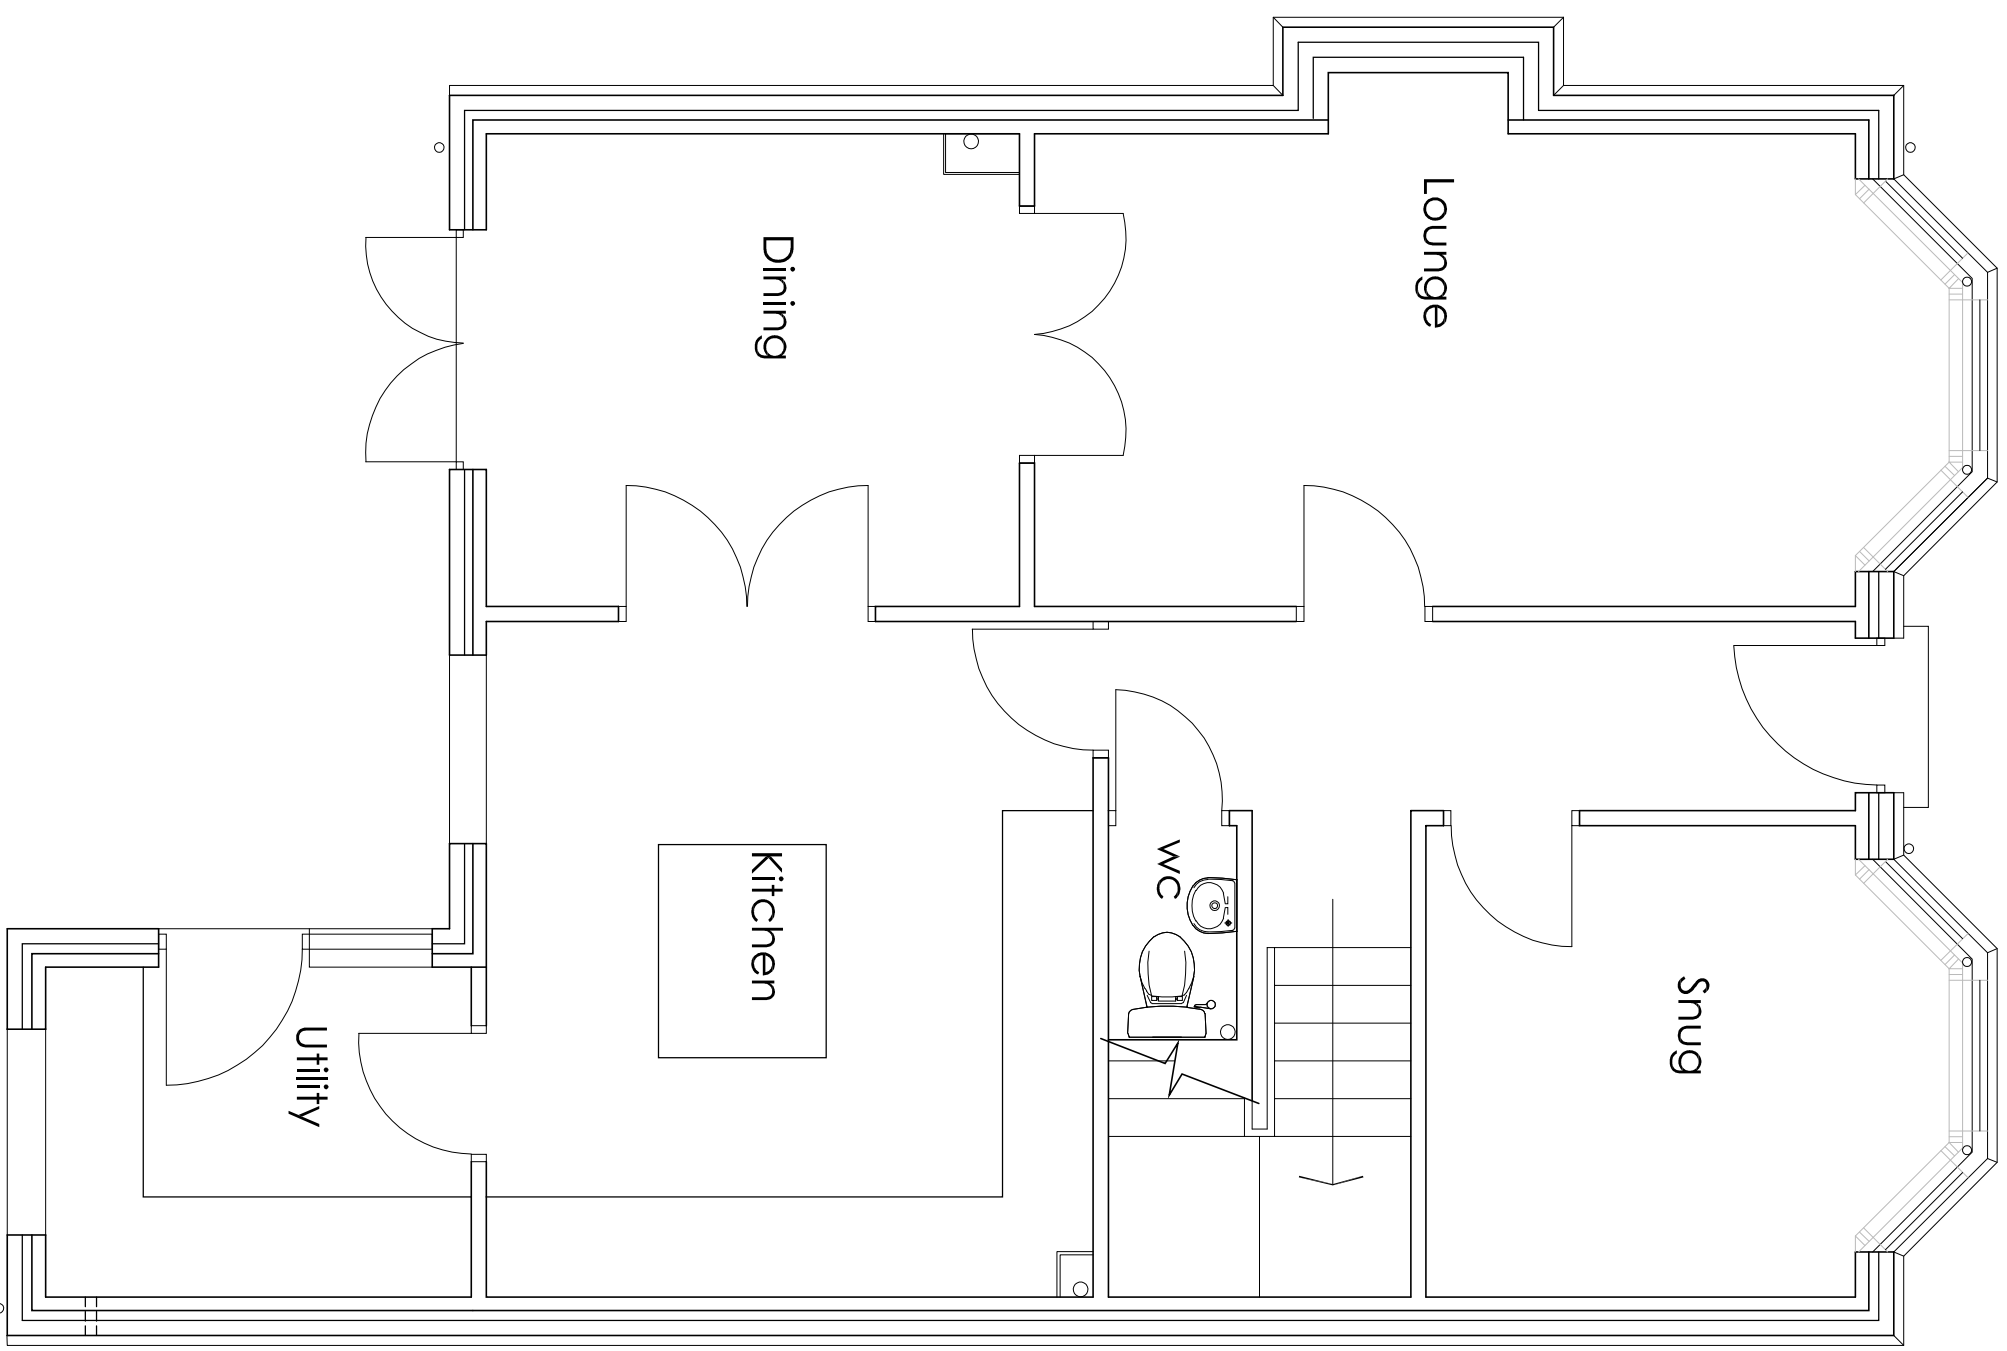


GROUND FLOOR PLAN 1:50

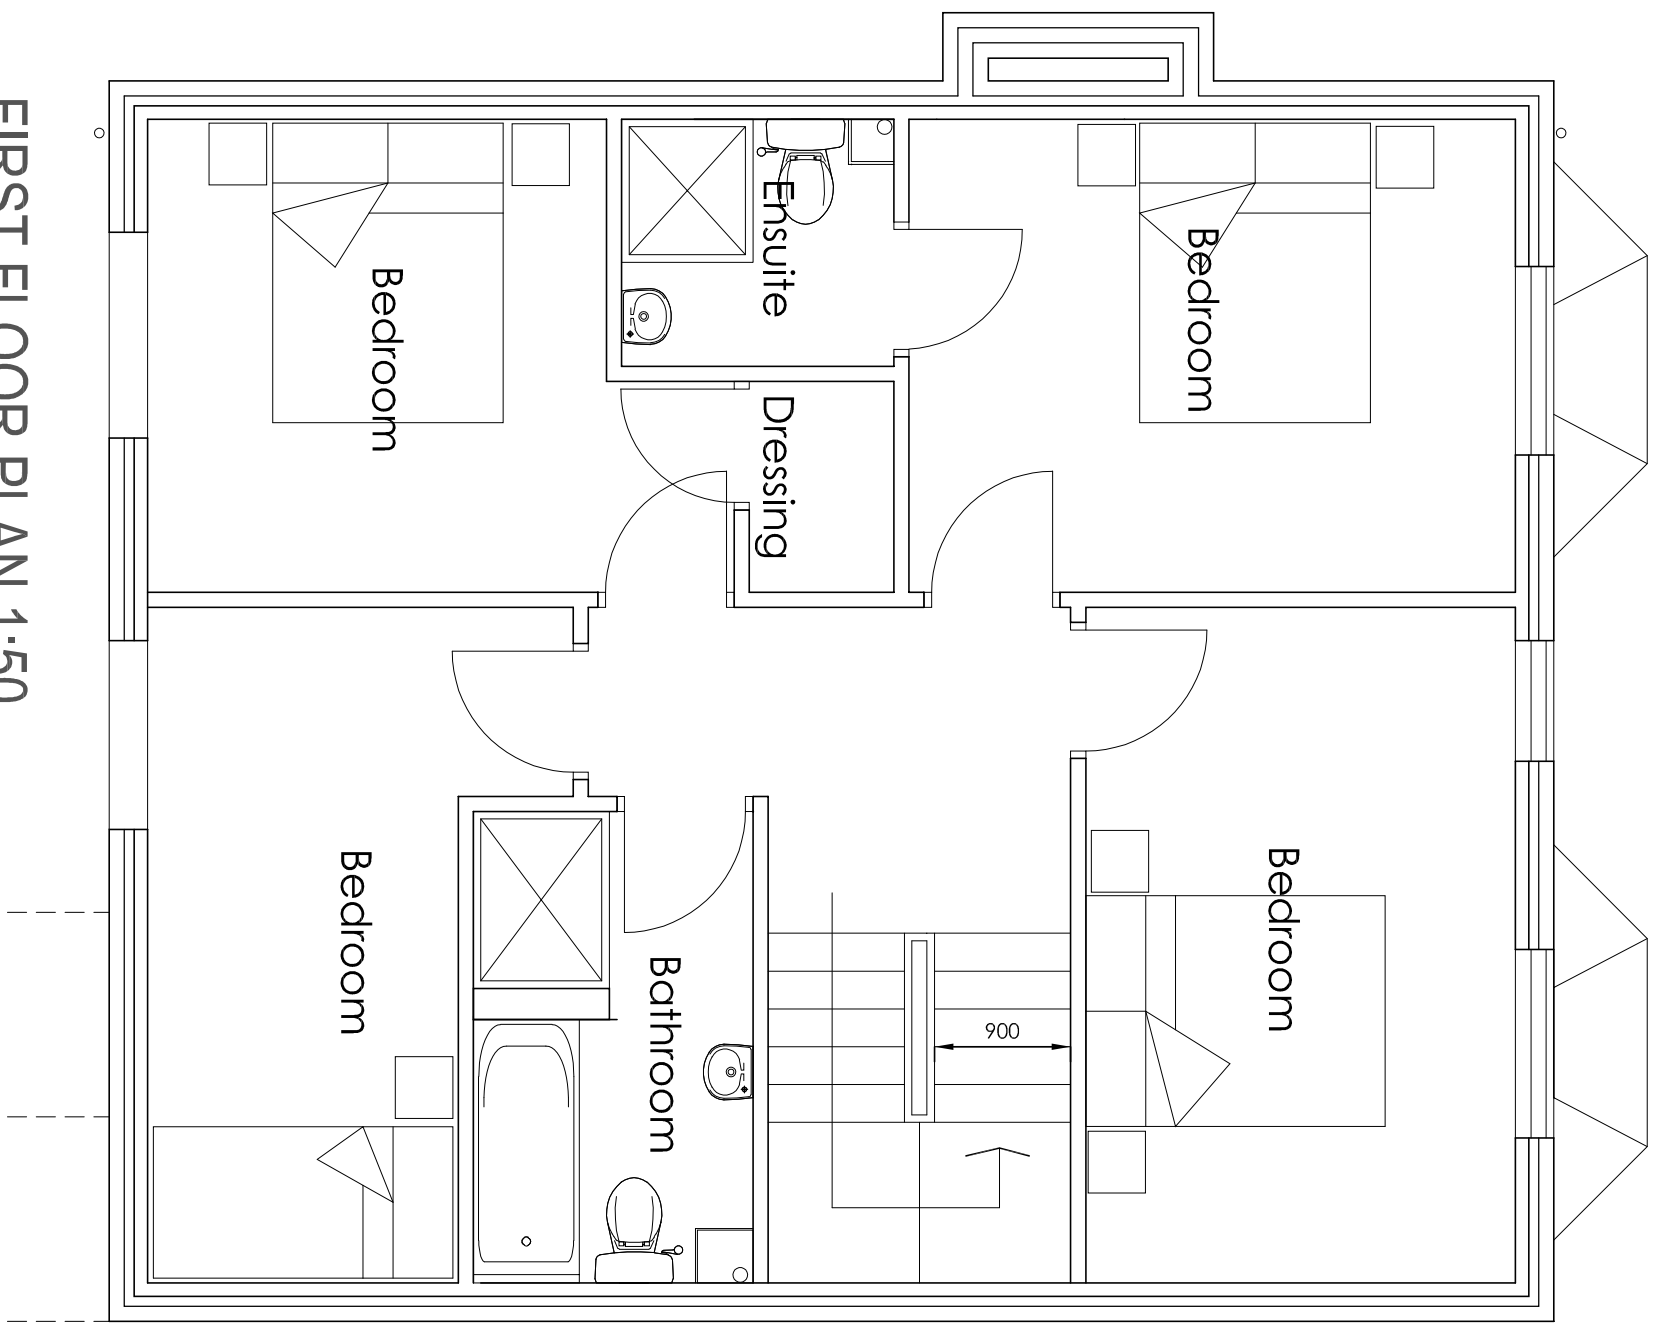


FIRST FLOOR PLAN 1:50

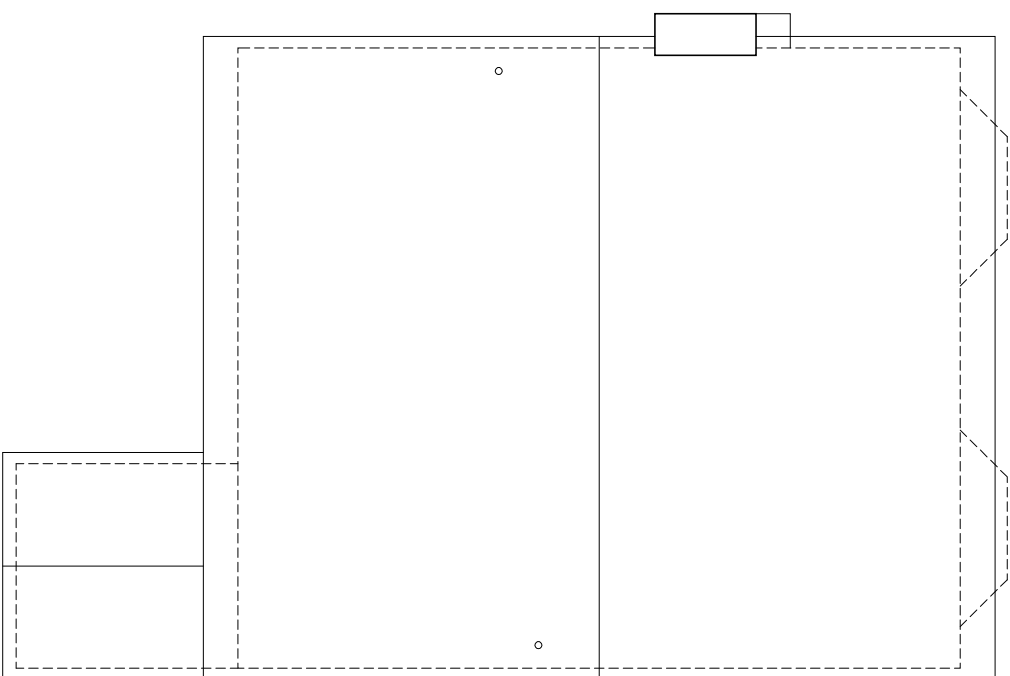

ROOF PLAN 1:100

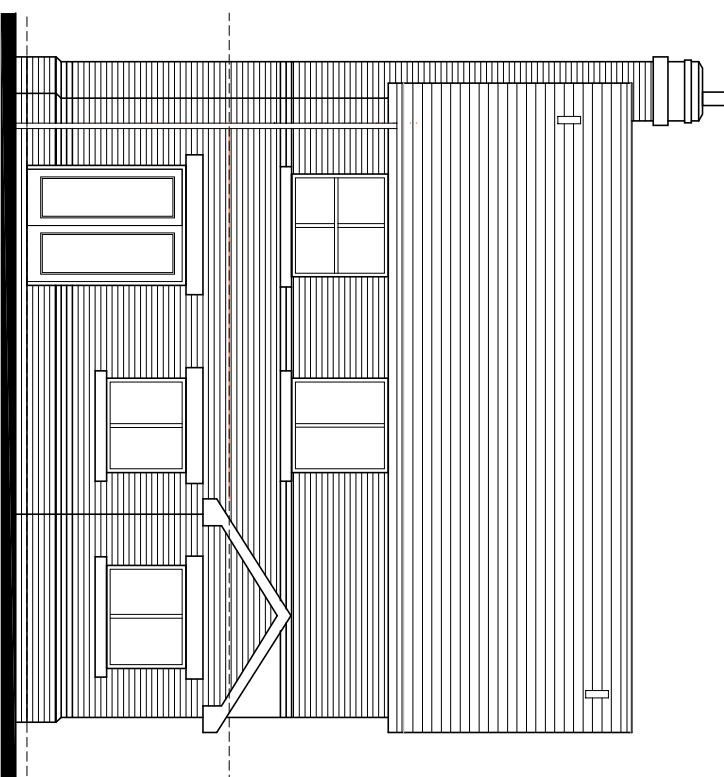

REAR ELEVATION 1:100

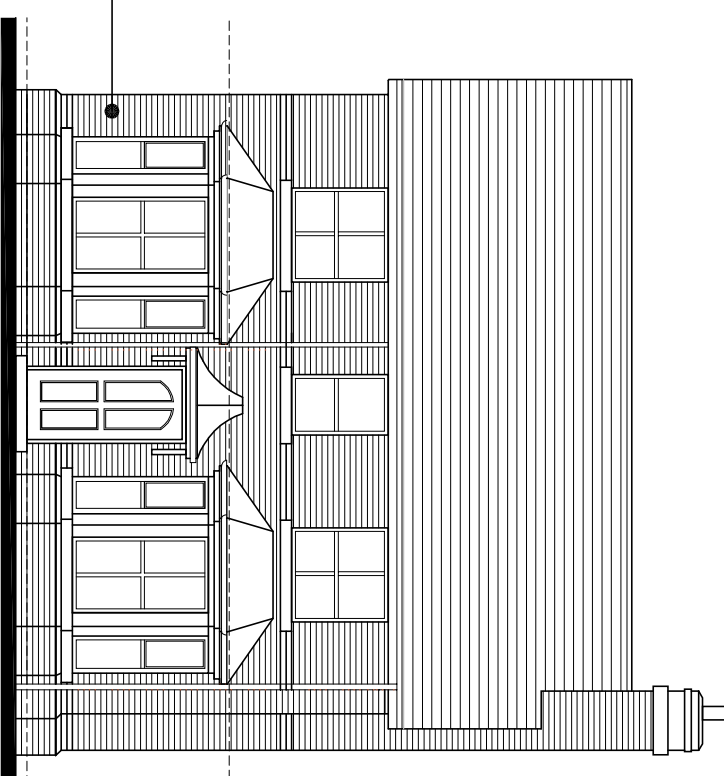

FRONT ELEVATION 1:100

Plain clay interlocking sandlot
20-20 roof tiles, staffs blue in
colour.


Red facing brickwork with
contrasting band with
reconstituted stone cills

Rev	Down	Comments	Date




Outline of No 54 with previously
approved extension.


ELEVATION TO FROGGALL ROAD 1:100

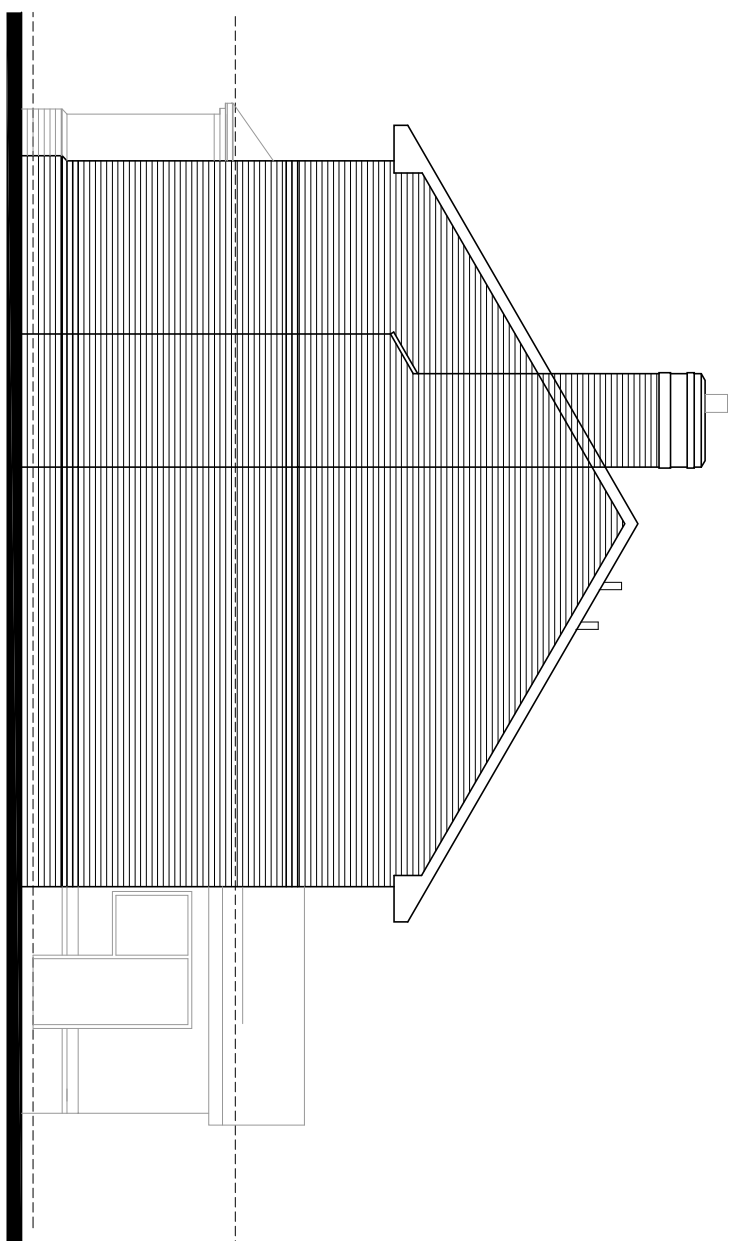


SIDE ELEVATION 1:100

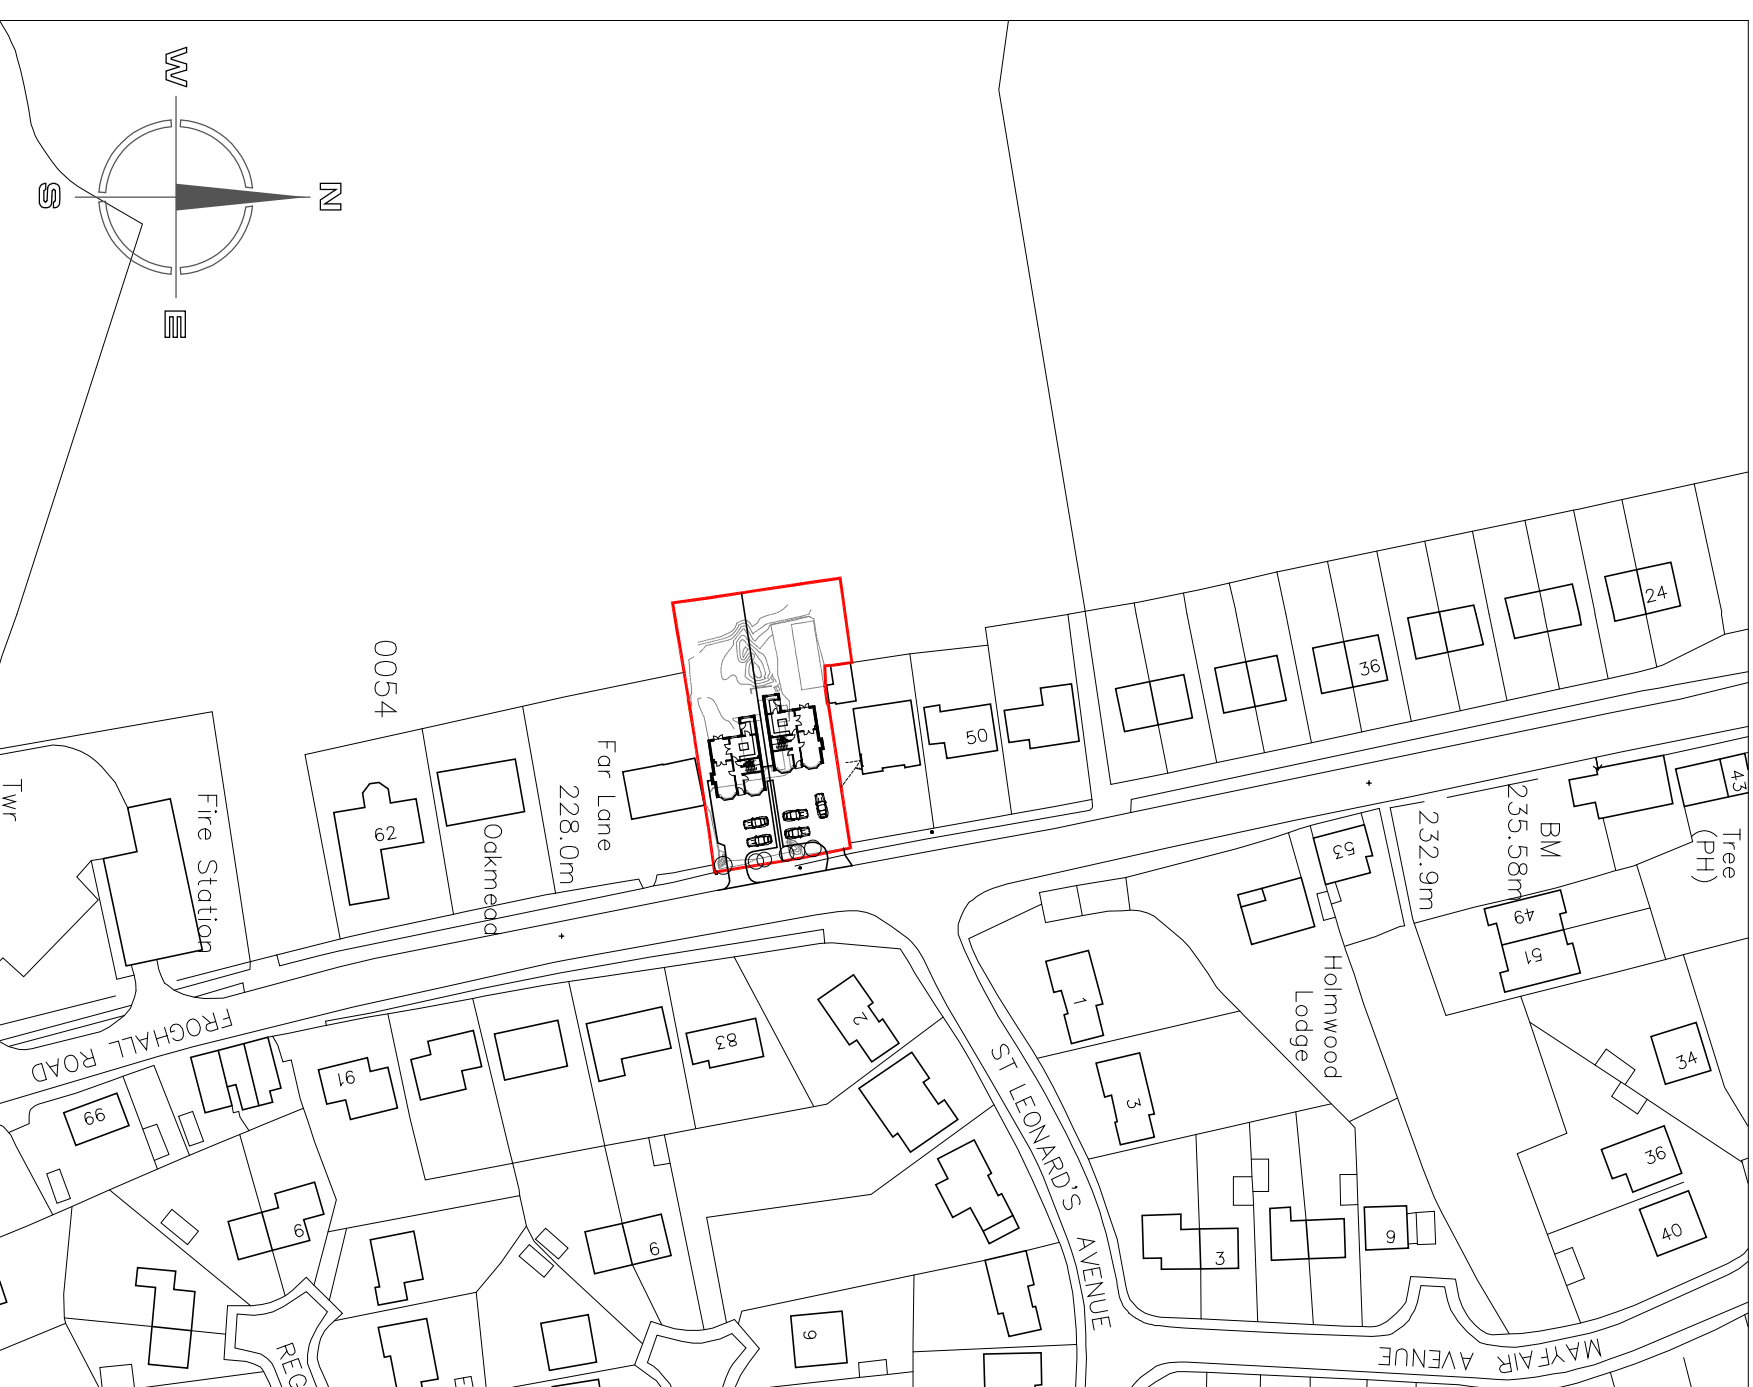


SITE LOCATION PLAN 1:1250

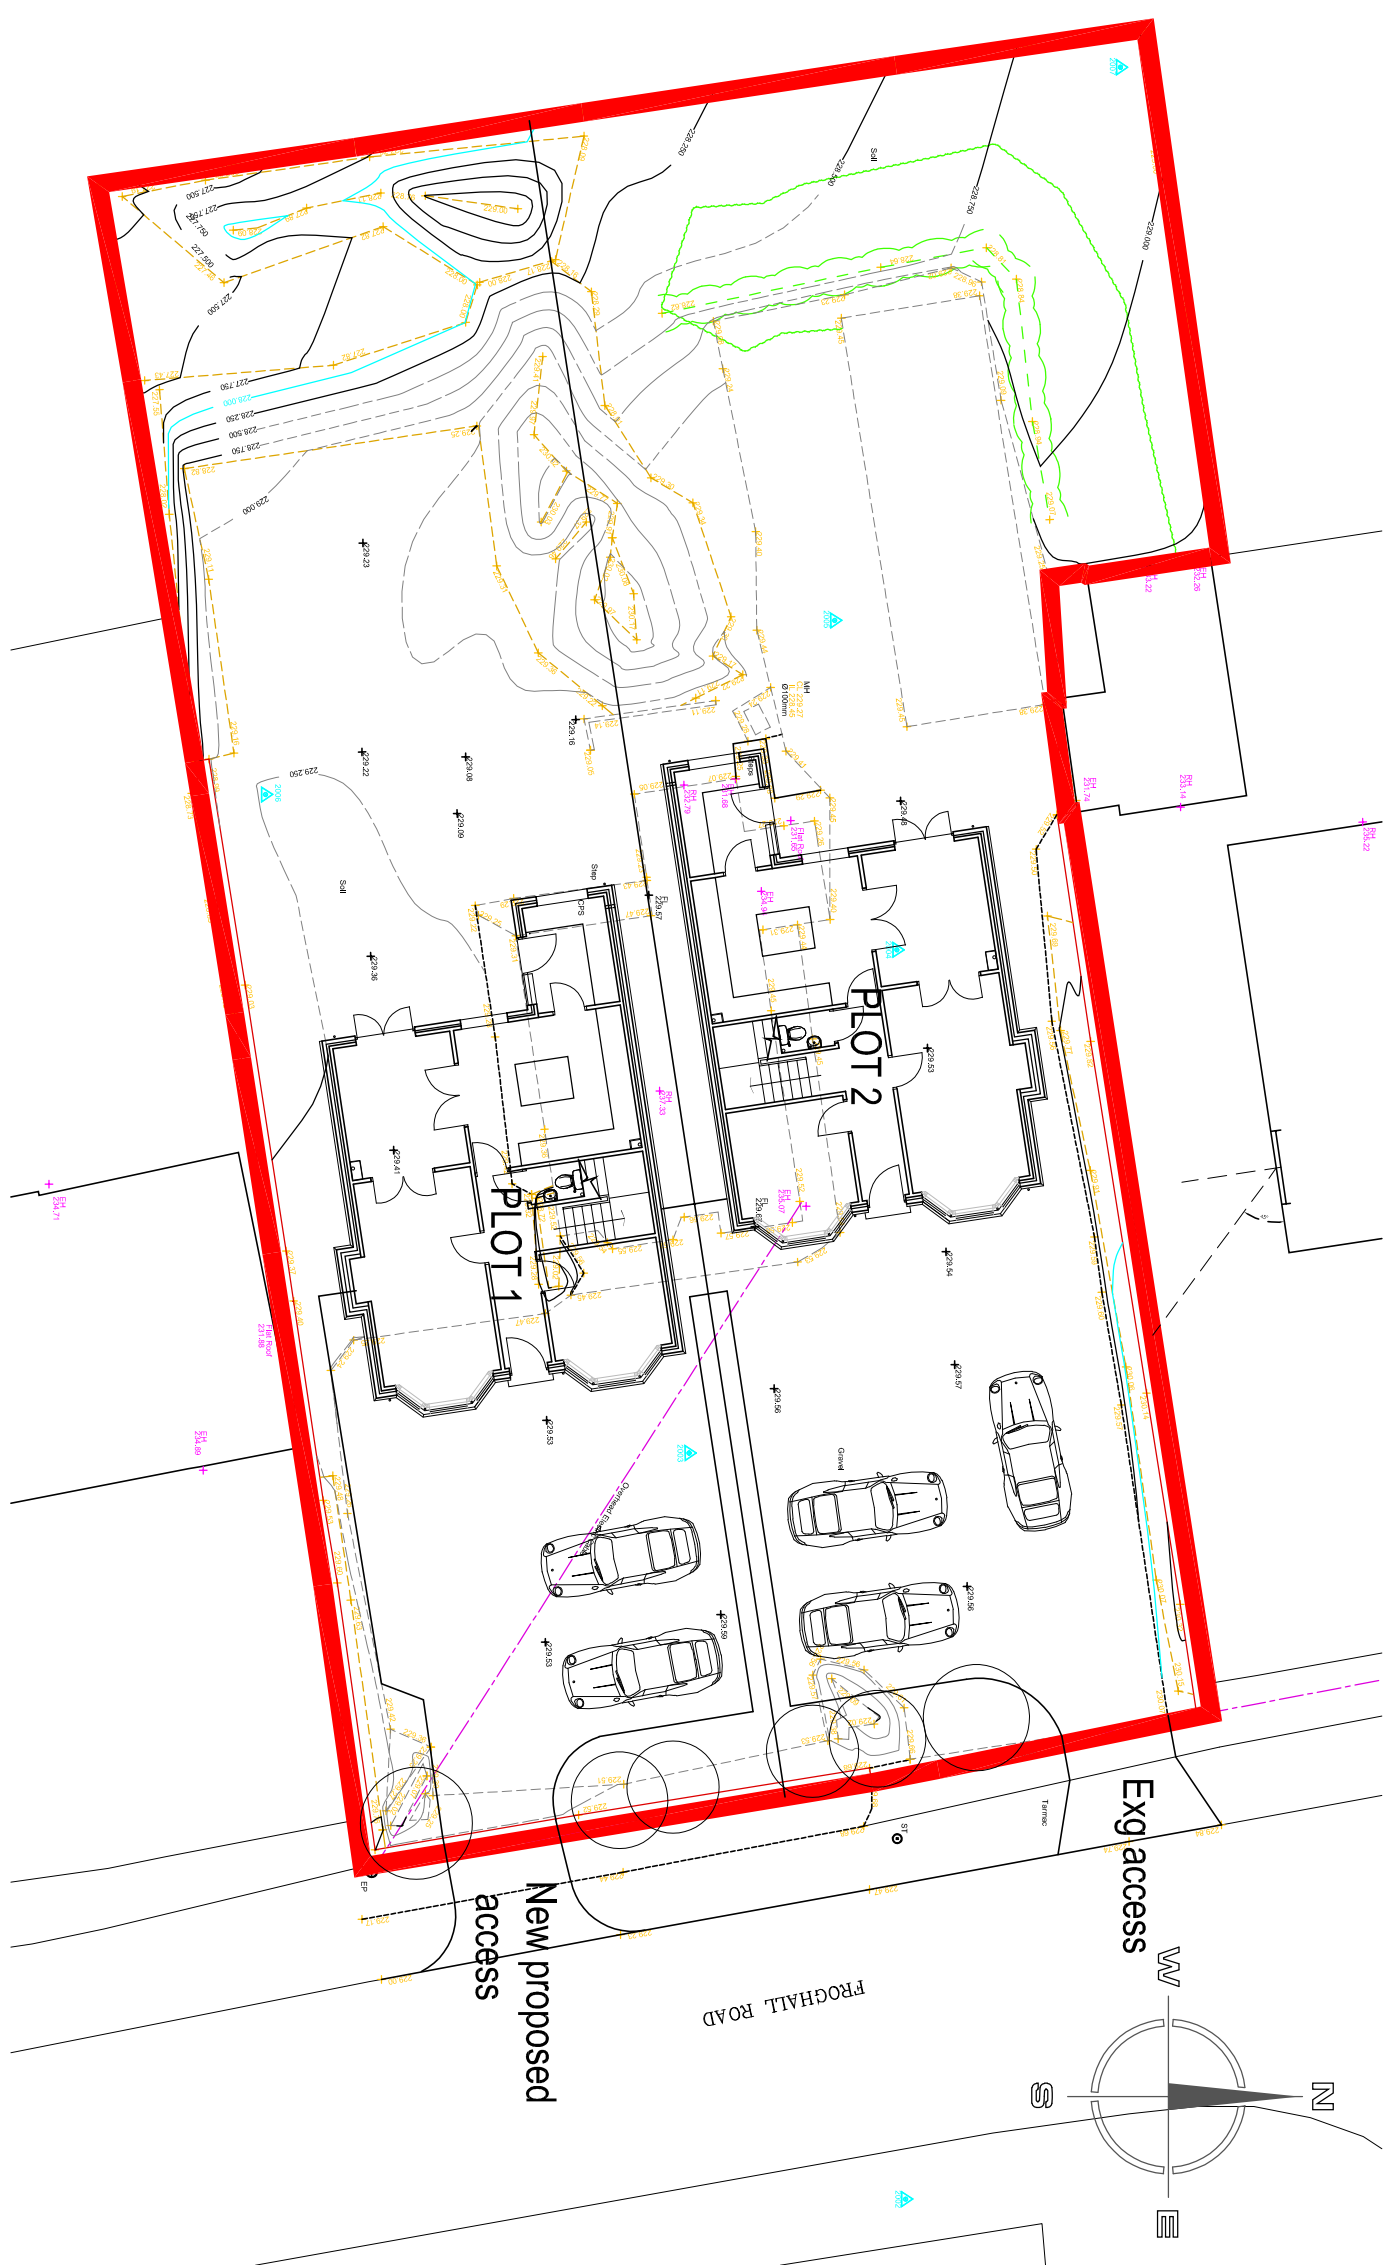

SITE PLAN 1:200

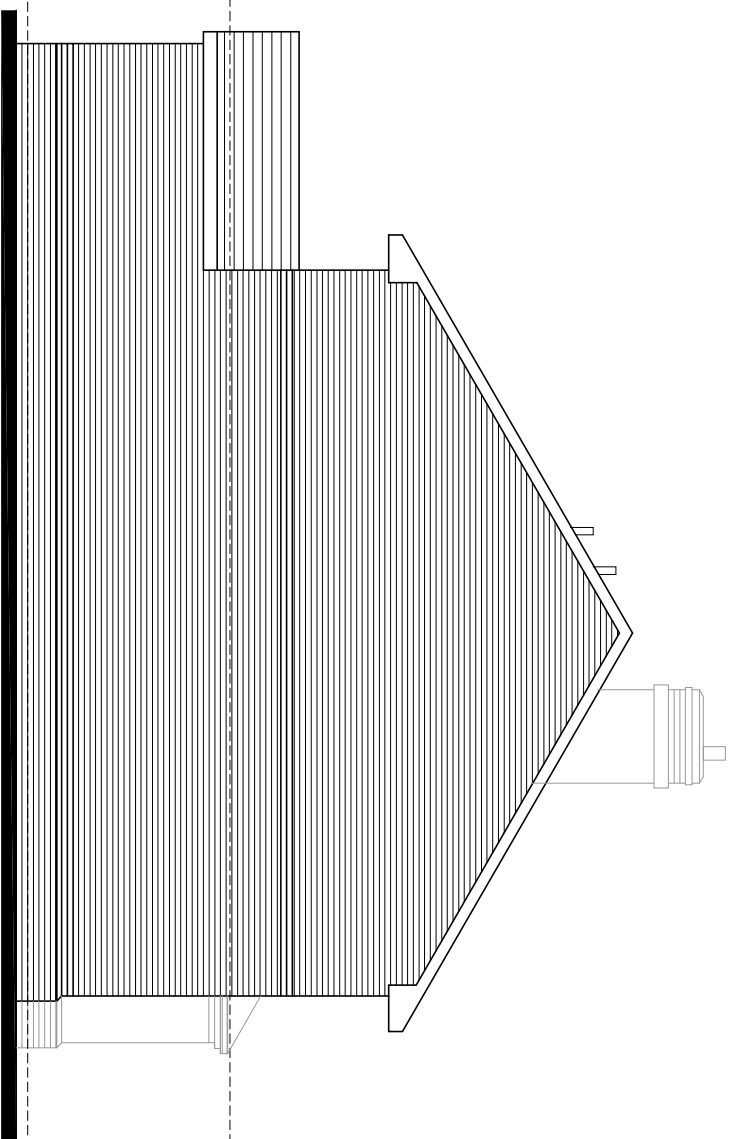

SIDE ELEVATION 1:100

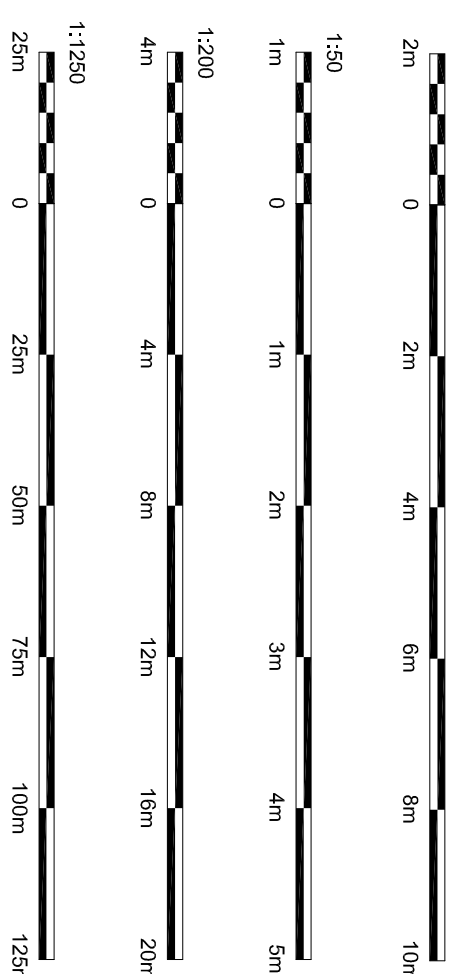

Hewitt&Carr Architects
A. Design&Arch House 1 17-19 Leek Road | Cheddale ST10 1JE
T. 01539 754889
E. enquiries@hccarchitects.co.uk
W. www.hccarchitects.co.uk

Client
Mr S Walker

Project
Proposed residential development
of 54 Froggall Rd.
Iptonstones ST10 2NA

Plans and Elevations, Site Location Plan
and Site Plan as Proposed

Drawn
MJC
Date
OCT 2023
Scale
As Shown

Project No.
01323 AL(0)02