



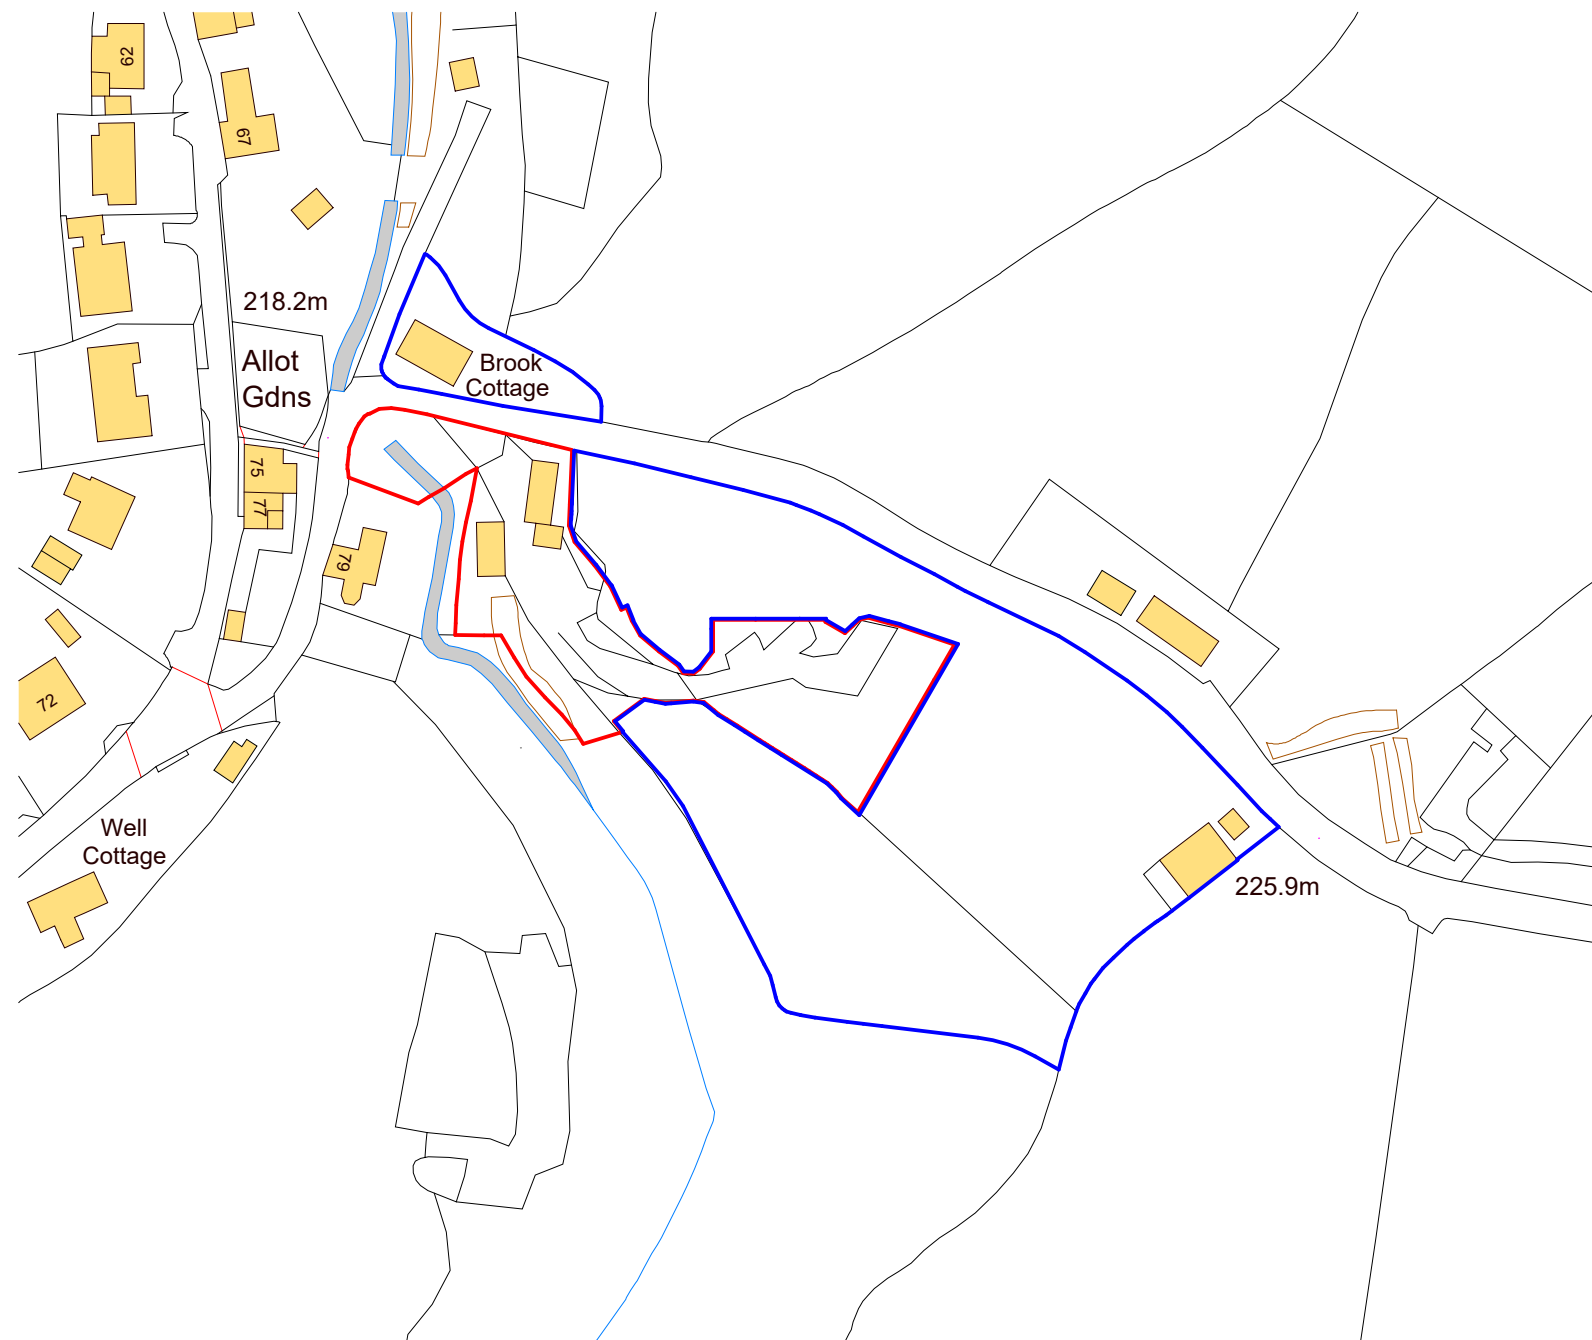

Ordnance Survey, (c) Crown Copyright 2022. All rights reserved. Licence number 100022432

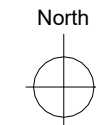

ctd architects

Clerk Bank House
Clerk Bank
LEEK
Staffordshire
ST13 5HE

t : 01538 373477
f : 01538 386503

e : info@ctdarchitects.co.uk
w : www.ctdarchitects.co.uk

ctd architects © 2023
• This drawing is copyright.

- All dimensions to be checked on site before proceeding.
- Contractor must notify the architect of any discrepancies before proceeding.
- Contractor to check/adjust dimensions of new work to suit existing conditions. Do not assume existing structure or details are plumb, square or level.
- All drawings to be read in conjunction with all other consultants drawings and specs.

Rev	Date	Drawn	Description
-----	------	-------	-------------

Client
**Ms. N. White and
Ms. J. Douch**

Project Residential Development Land at Shay Lane, Off Brookfields Road, ipstones, Staffordshire, ST10 2LY
Title Site Location Plan

Scale 1 : 1250	Size A3	Drawn AM	Chk'd PR	Date 20/11/23
--------------------------	-------------------	--------------------	--------------------	-------------------------

Status
PLANNING

Job No. 2236	Drawing No. AL101	Rev.
------------------------	-----------------------------	------