


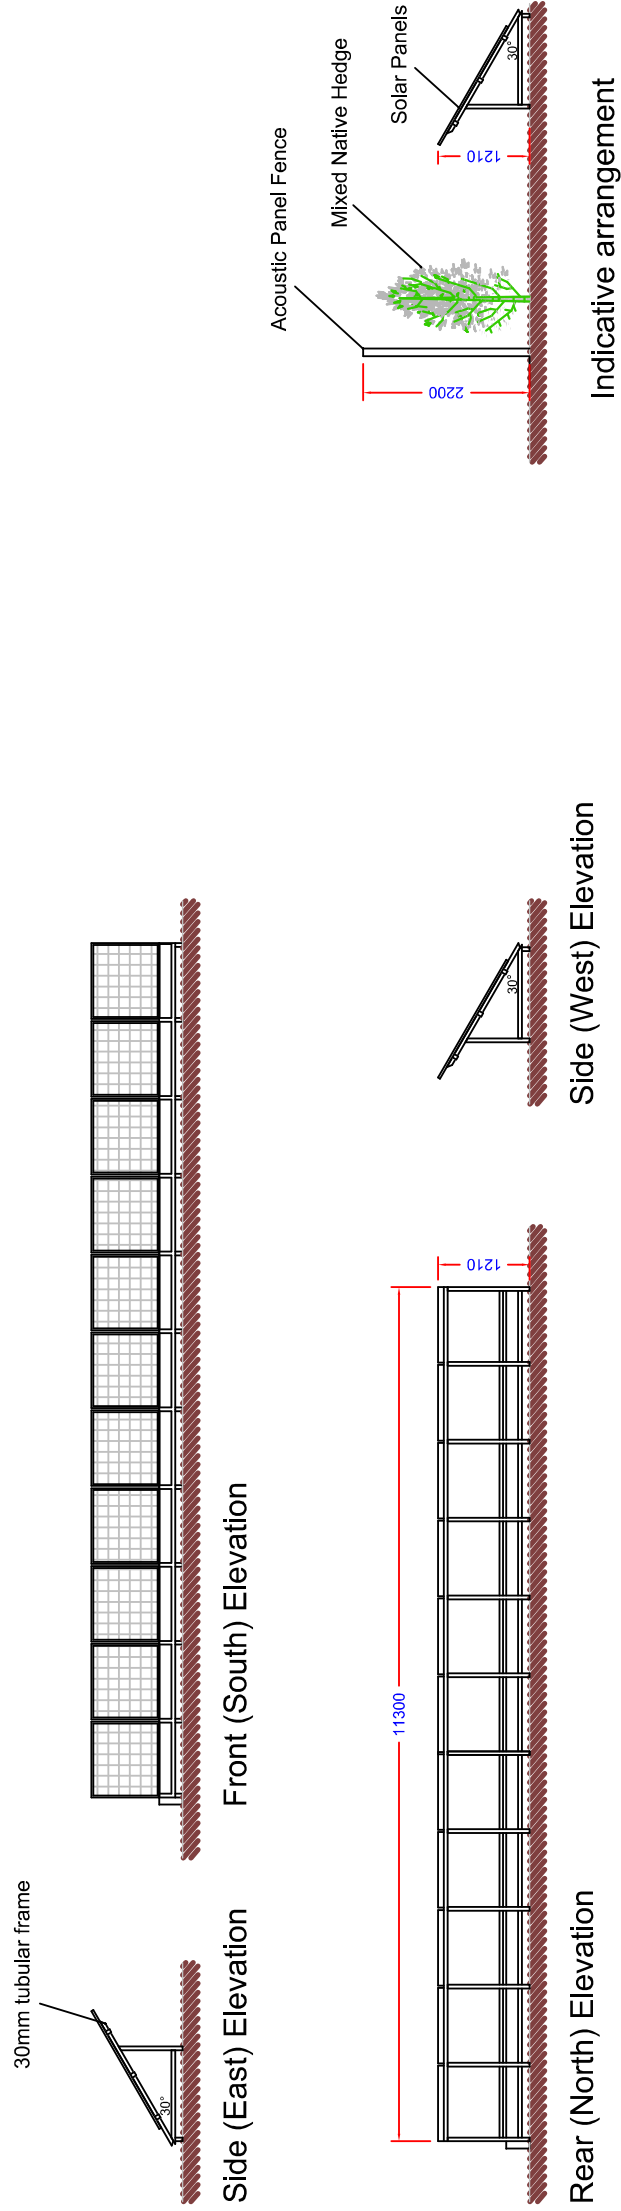

**DBD Architectural
Consultancy Ltd ©2023**

1. Copyright is vested with DBD Architectural Consultancy Ltd.
2. All dimensions to be checked on site before proceeding.
3. Contractor to check/adjust dimensions of new work to suit existing conditions.
Do not assume existing structure or details are plumb, square or level.
4. Contractor must notify the architect of any discrepancies before proceeding.
5. All drawings to be read in conjunction with all other consultants drawings and specification.

[illegible]

E Shaw
Client

**New Build Bungalow on Land off
Akemore Lane**

Title		Proposed Solar Array	
Stage:	Planning	Job No:	
Shts:	A3	Date:	19.10.23
Scale:	1:100		2353
Drawing Number:		PL 04	