
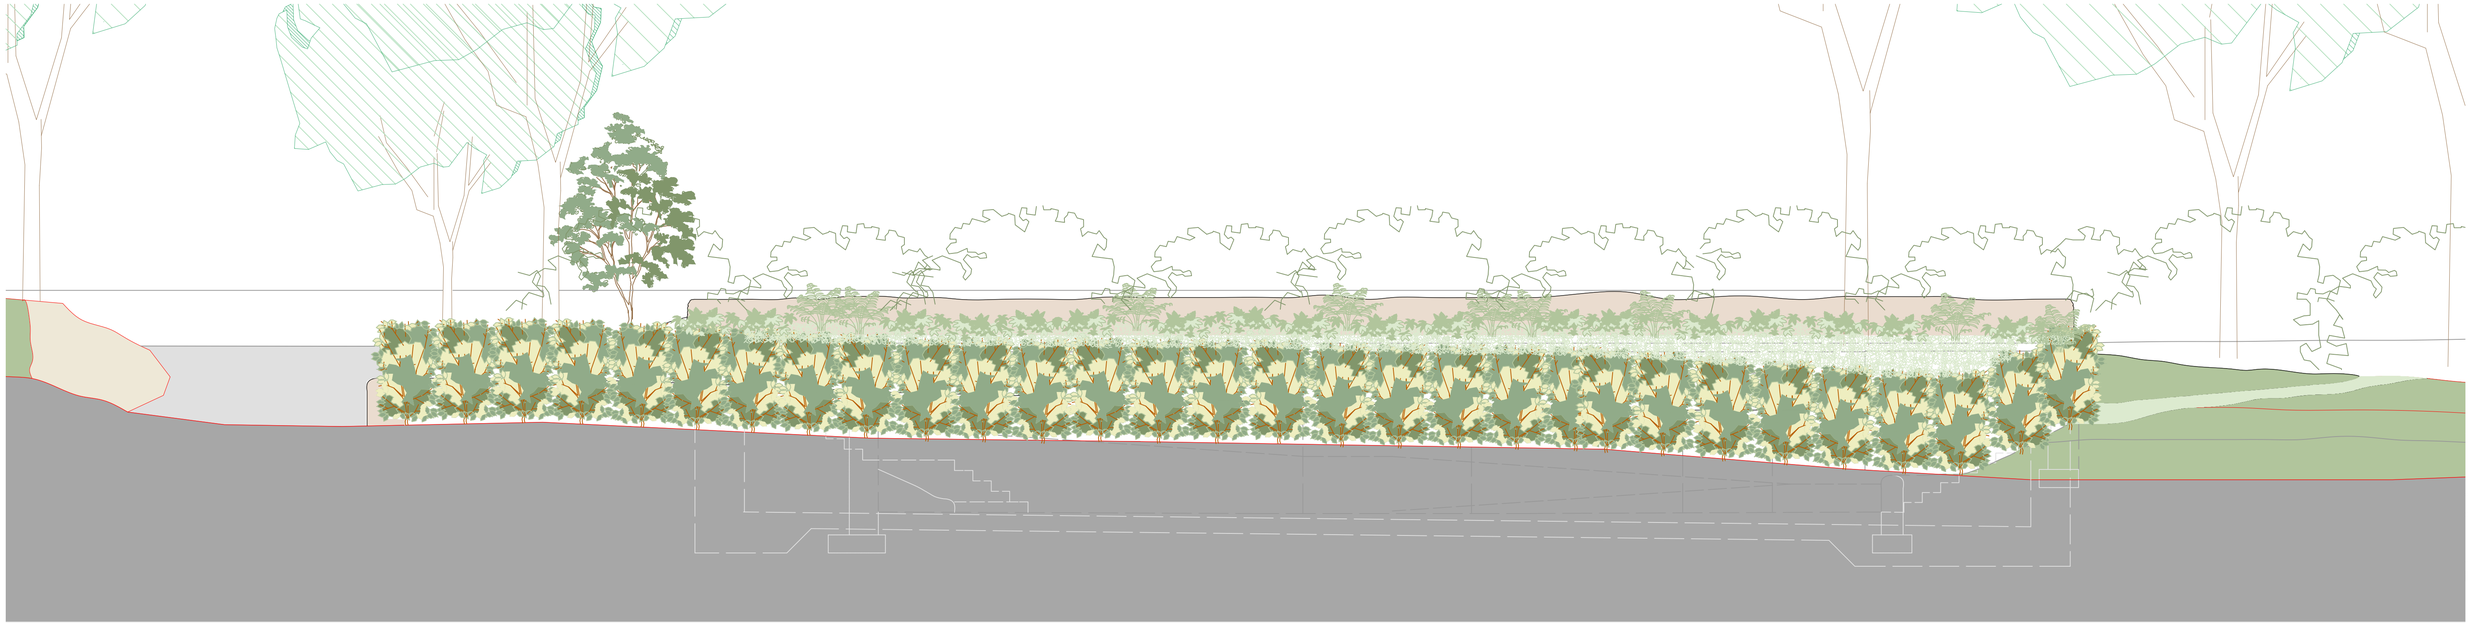


PROPOSED - SOUTH WEST ELEVATION [VIEWED FROM TOP OF SOUTHERN EMBANKMENT]

0 1 2 3 4 5
1:50 SCALE

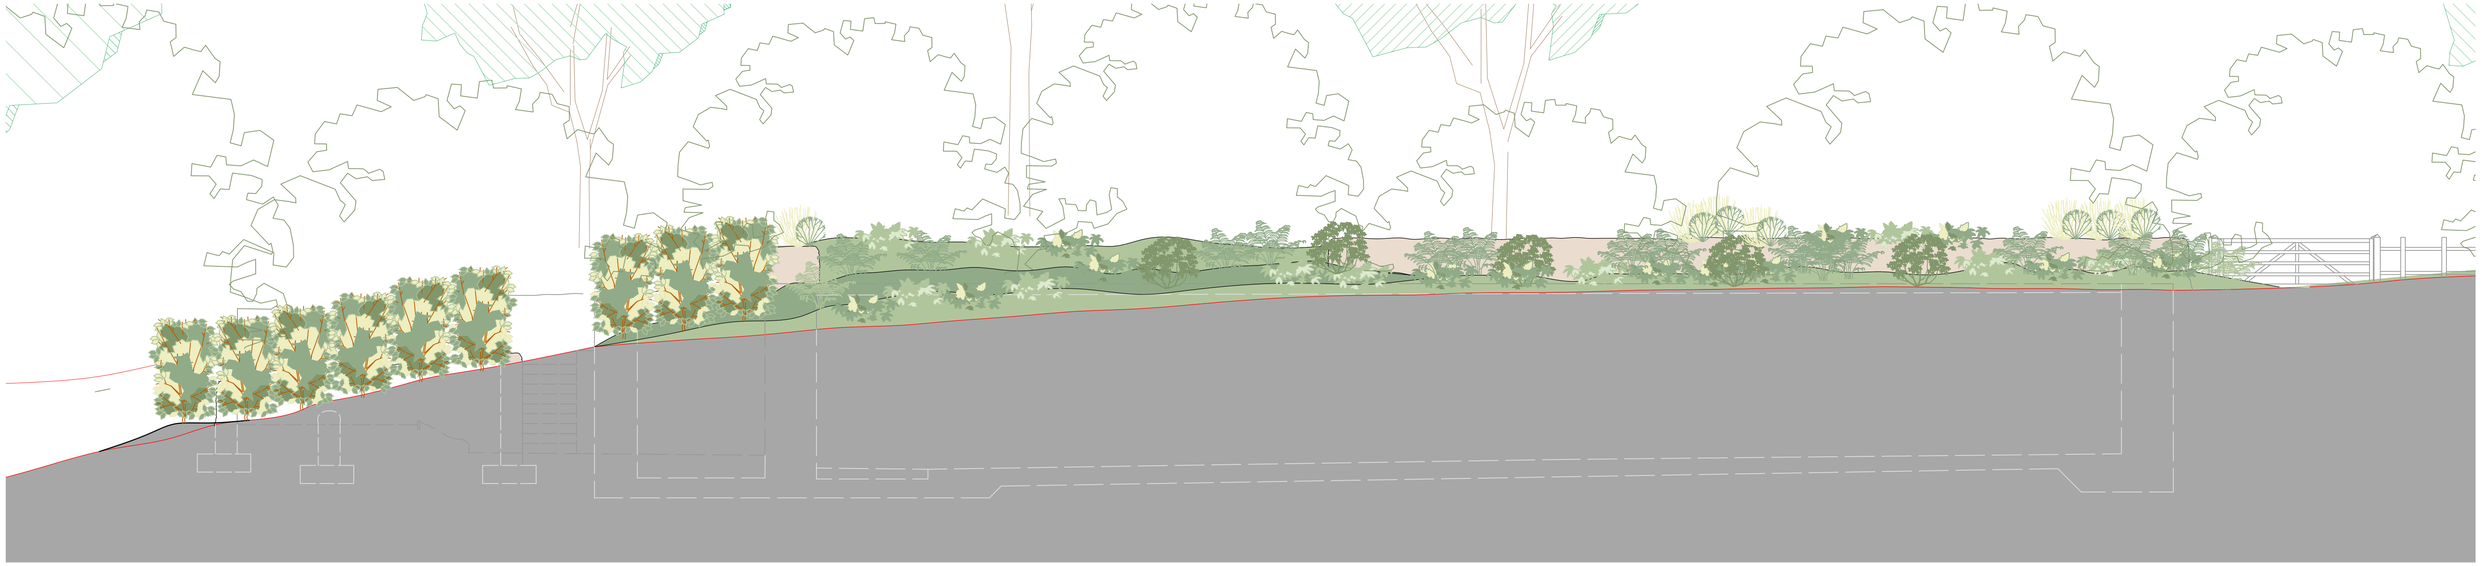

PROPOSED - SOUTH EAST ELEVATION [VIEWED FROM INSIDE SOUTHERN BOUNDARY]

0 1 2 3 4 5
1:50 SCALE

revision	description	date

project
CONVERSION OF RESERVOIR TO FORM NEW DWELLING

drawn by: PJA | date: SEPT 2023 | checked:

scale
1:50 @ A1

location
WHITEACRE
TROUGHSTONES RD - ST8 7SJ

drawing
1472: 08

revision:

issue
PLANNING ISSUE

title
PROPOSED
ELEVATIONS SHEET 1.

client
MR Y HEALD

DESIGN21 architecture
07891 521 219 www.design-21.co.uk
5. the court house, moorland rd, burslem, ST6 1DY