



EXISTING FRONT ELEVATION

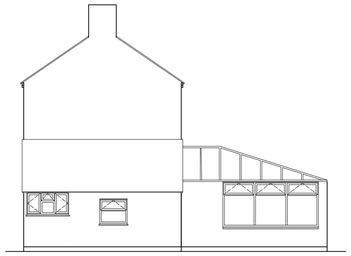


EXISTING SIDE ELEVATION (WEST)

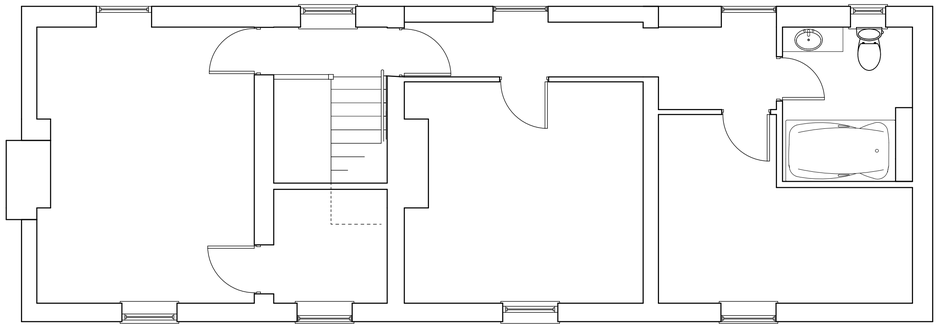


EXISTING FIRST FLOOR PLAN



EXISTING REAR ELEVATION

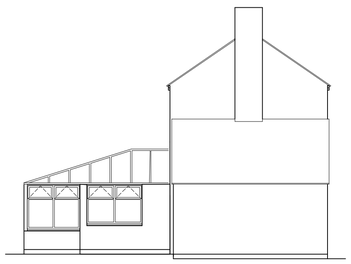

EXISTING SIDE ELEVATION (EAST)

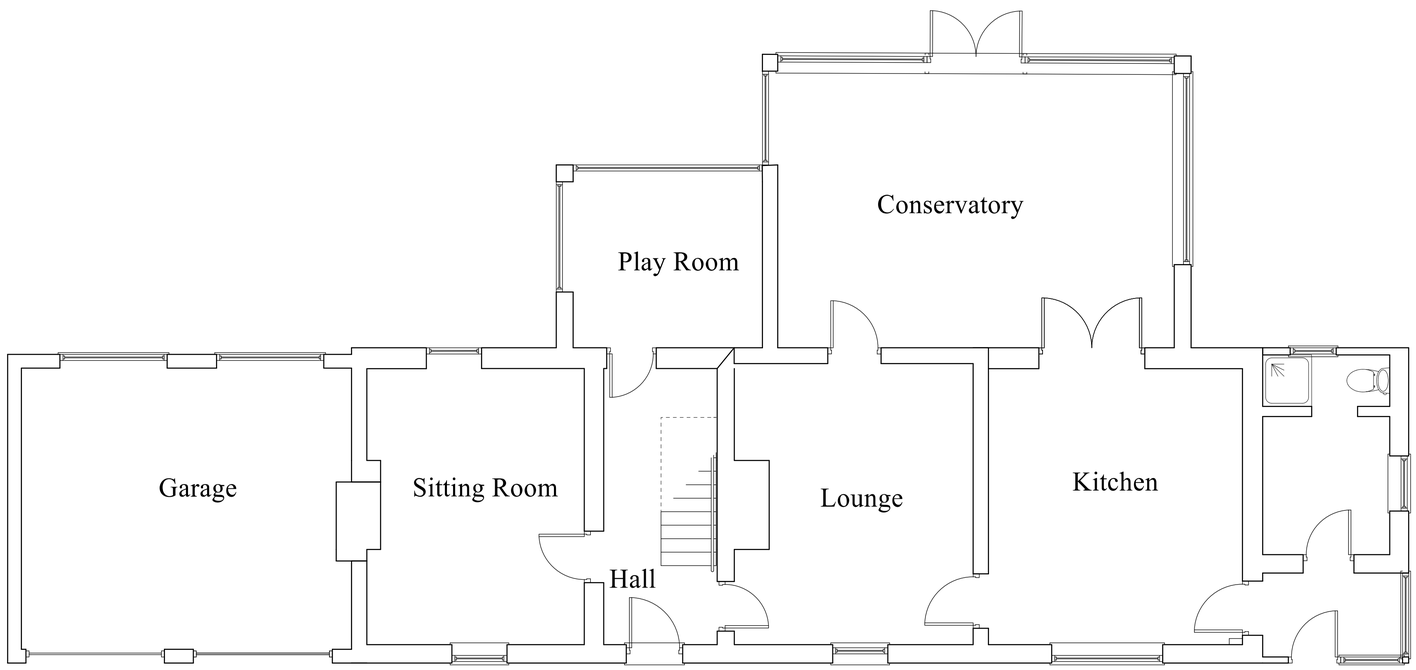

EXISTING GROUND FLOOR PLAN

L.A. FRESSON

DATE MARCH 2022

PROPOSED CONVERSION OF HOUSE INTO RESIDENTIAL HOME FOR CHILDREN (CLASS C2)

AT
HARPLOW FARM,
HARPLOW LANE,
CHEADLE,
STOKE-ON-TRENT.
ST10 1UD

SCALES (at A1):
PLANS 1:50
ELEVATIONS 1:100

DRAWN BY:

MALCOLM SALES
QUANTITY SURVEYORS, DESIGNERS
& BUILDING COST CONSULTANTS
CHURCHILL SUITE,
LULWORTH HOUSE,
51, HIGH STREET,
CHEADLE, STOKE-ON-TRENT,
STAFFS. ST10 1AR
TEL: 01538 757233
MOB: 07889 225437
E-MAIL: Malcolm.sales@salesqs.co.uk

AS EXISTING

FOR PLANNING APPLICATION

DRAWING NR. 2202/18/01