




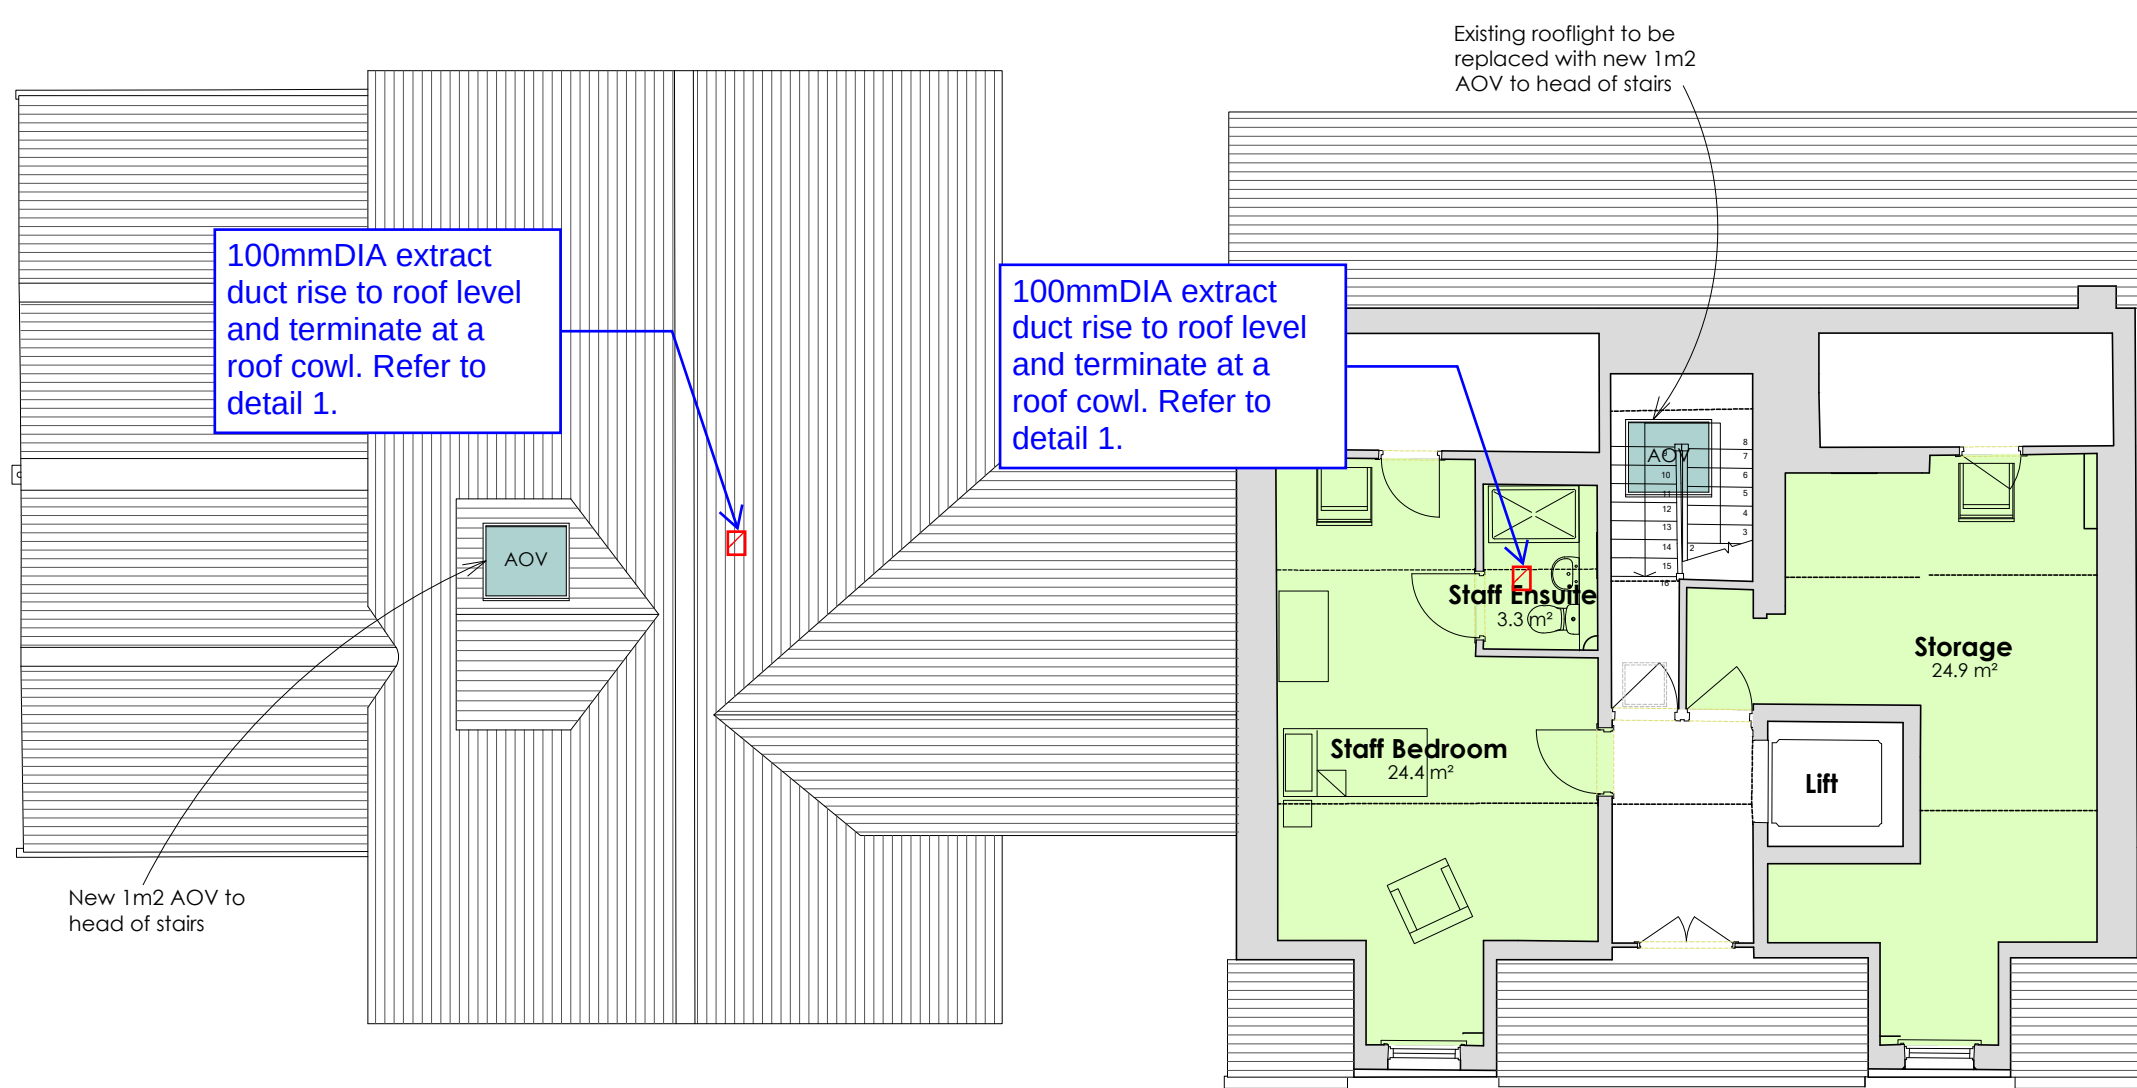


Second Floor Plan

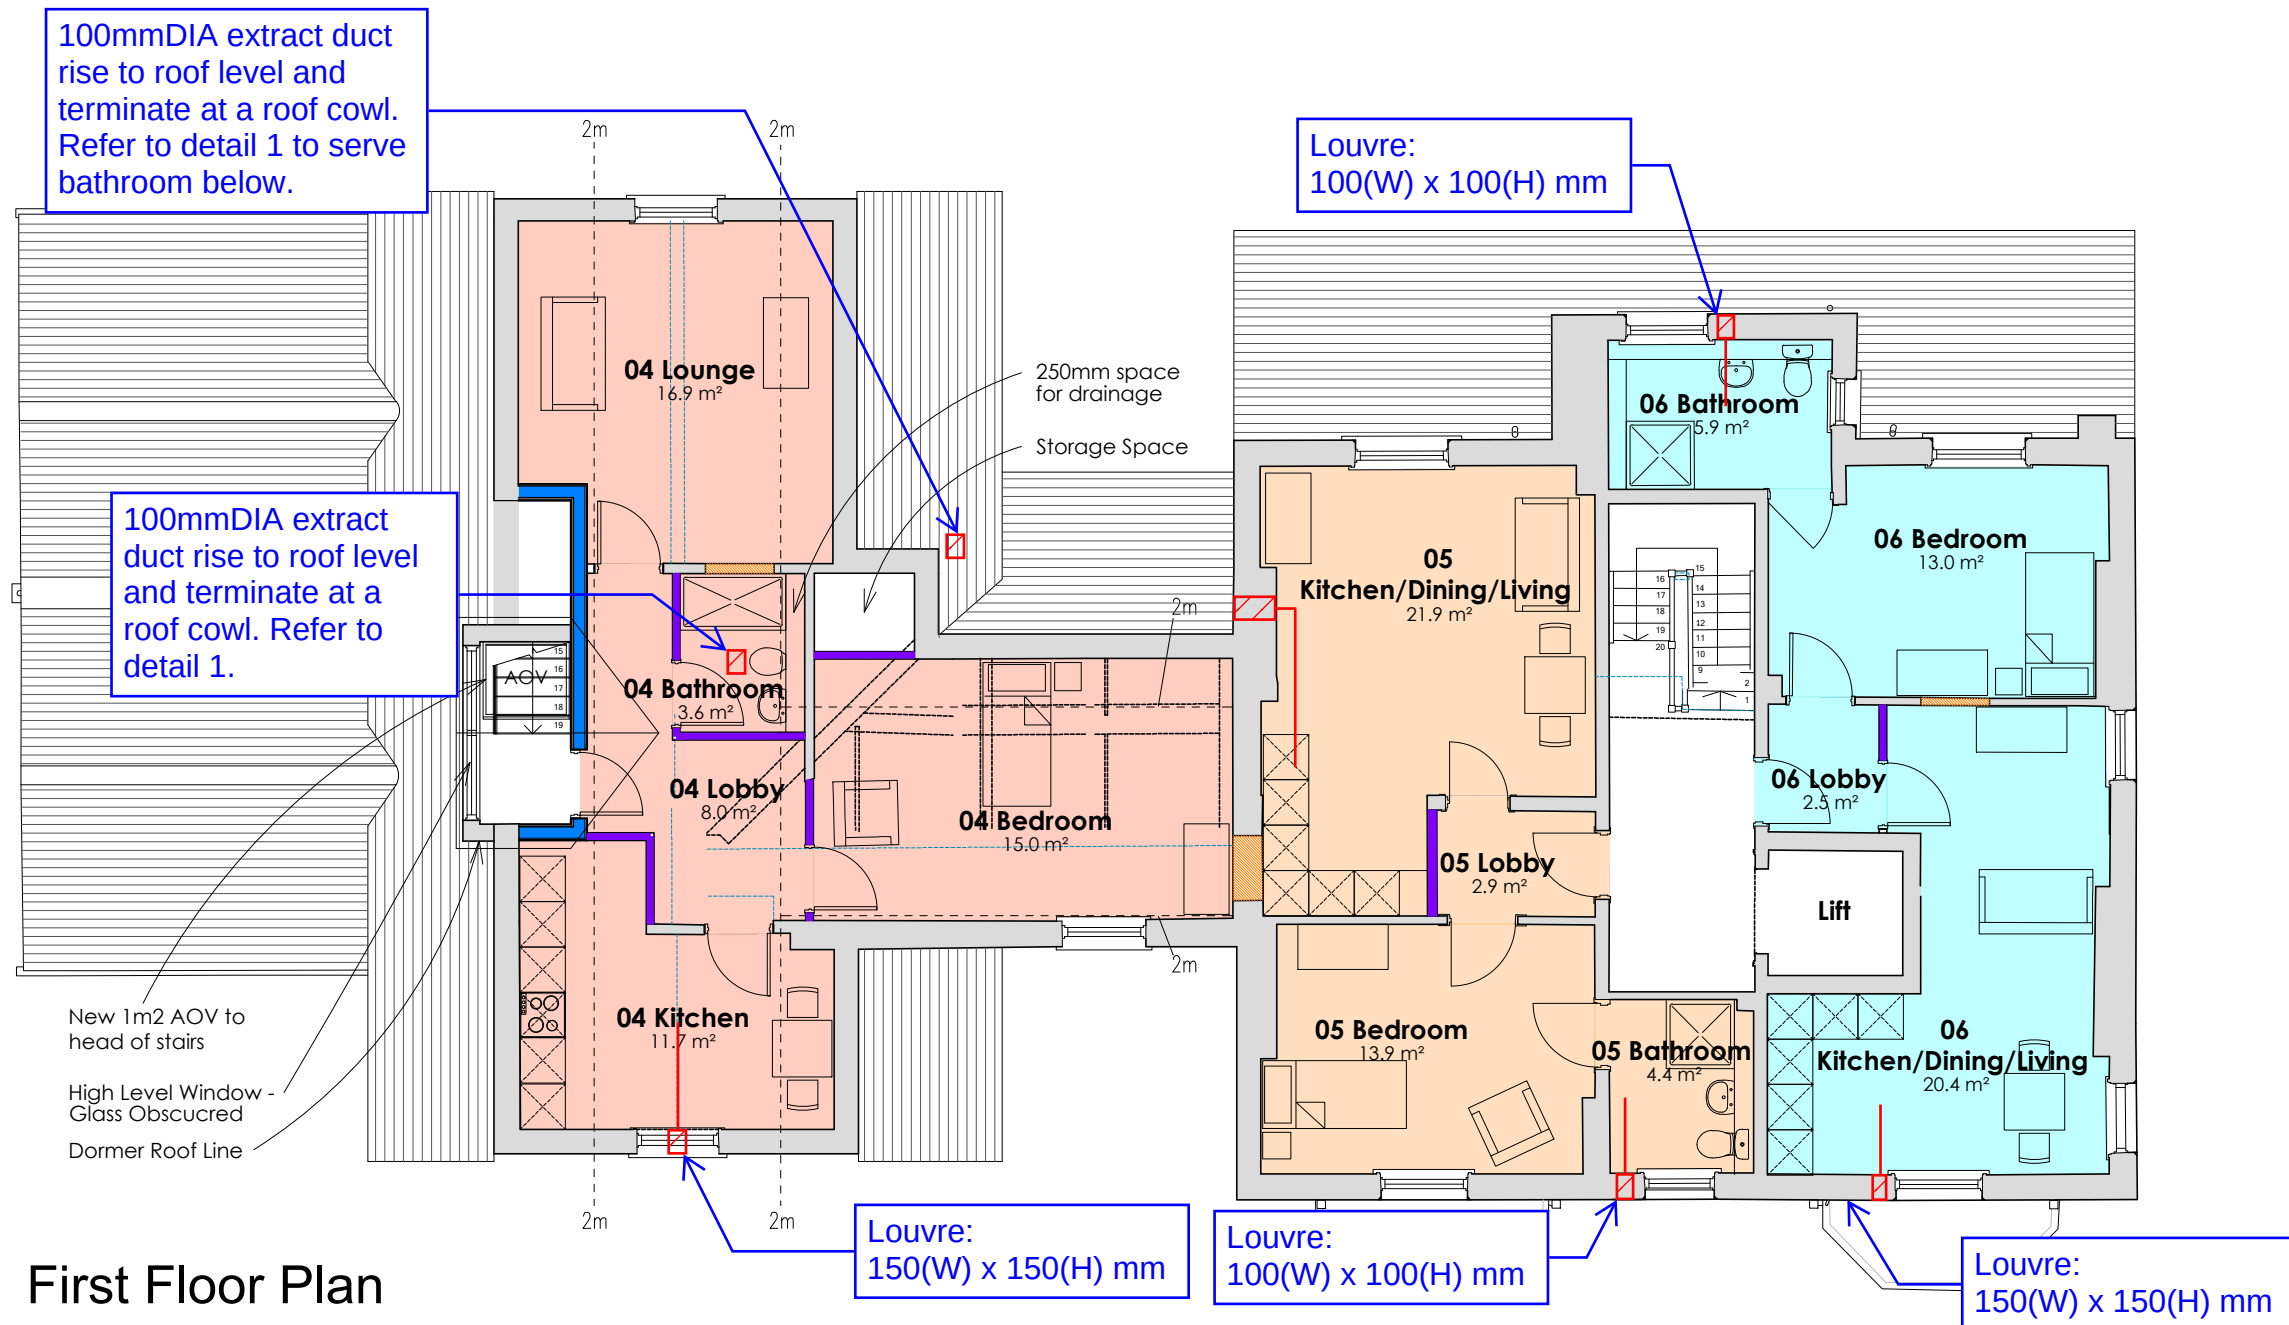

First Floor Plan

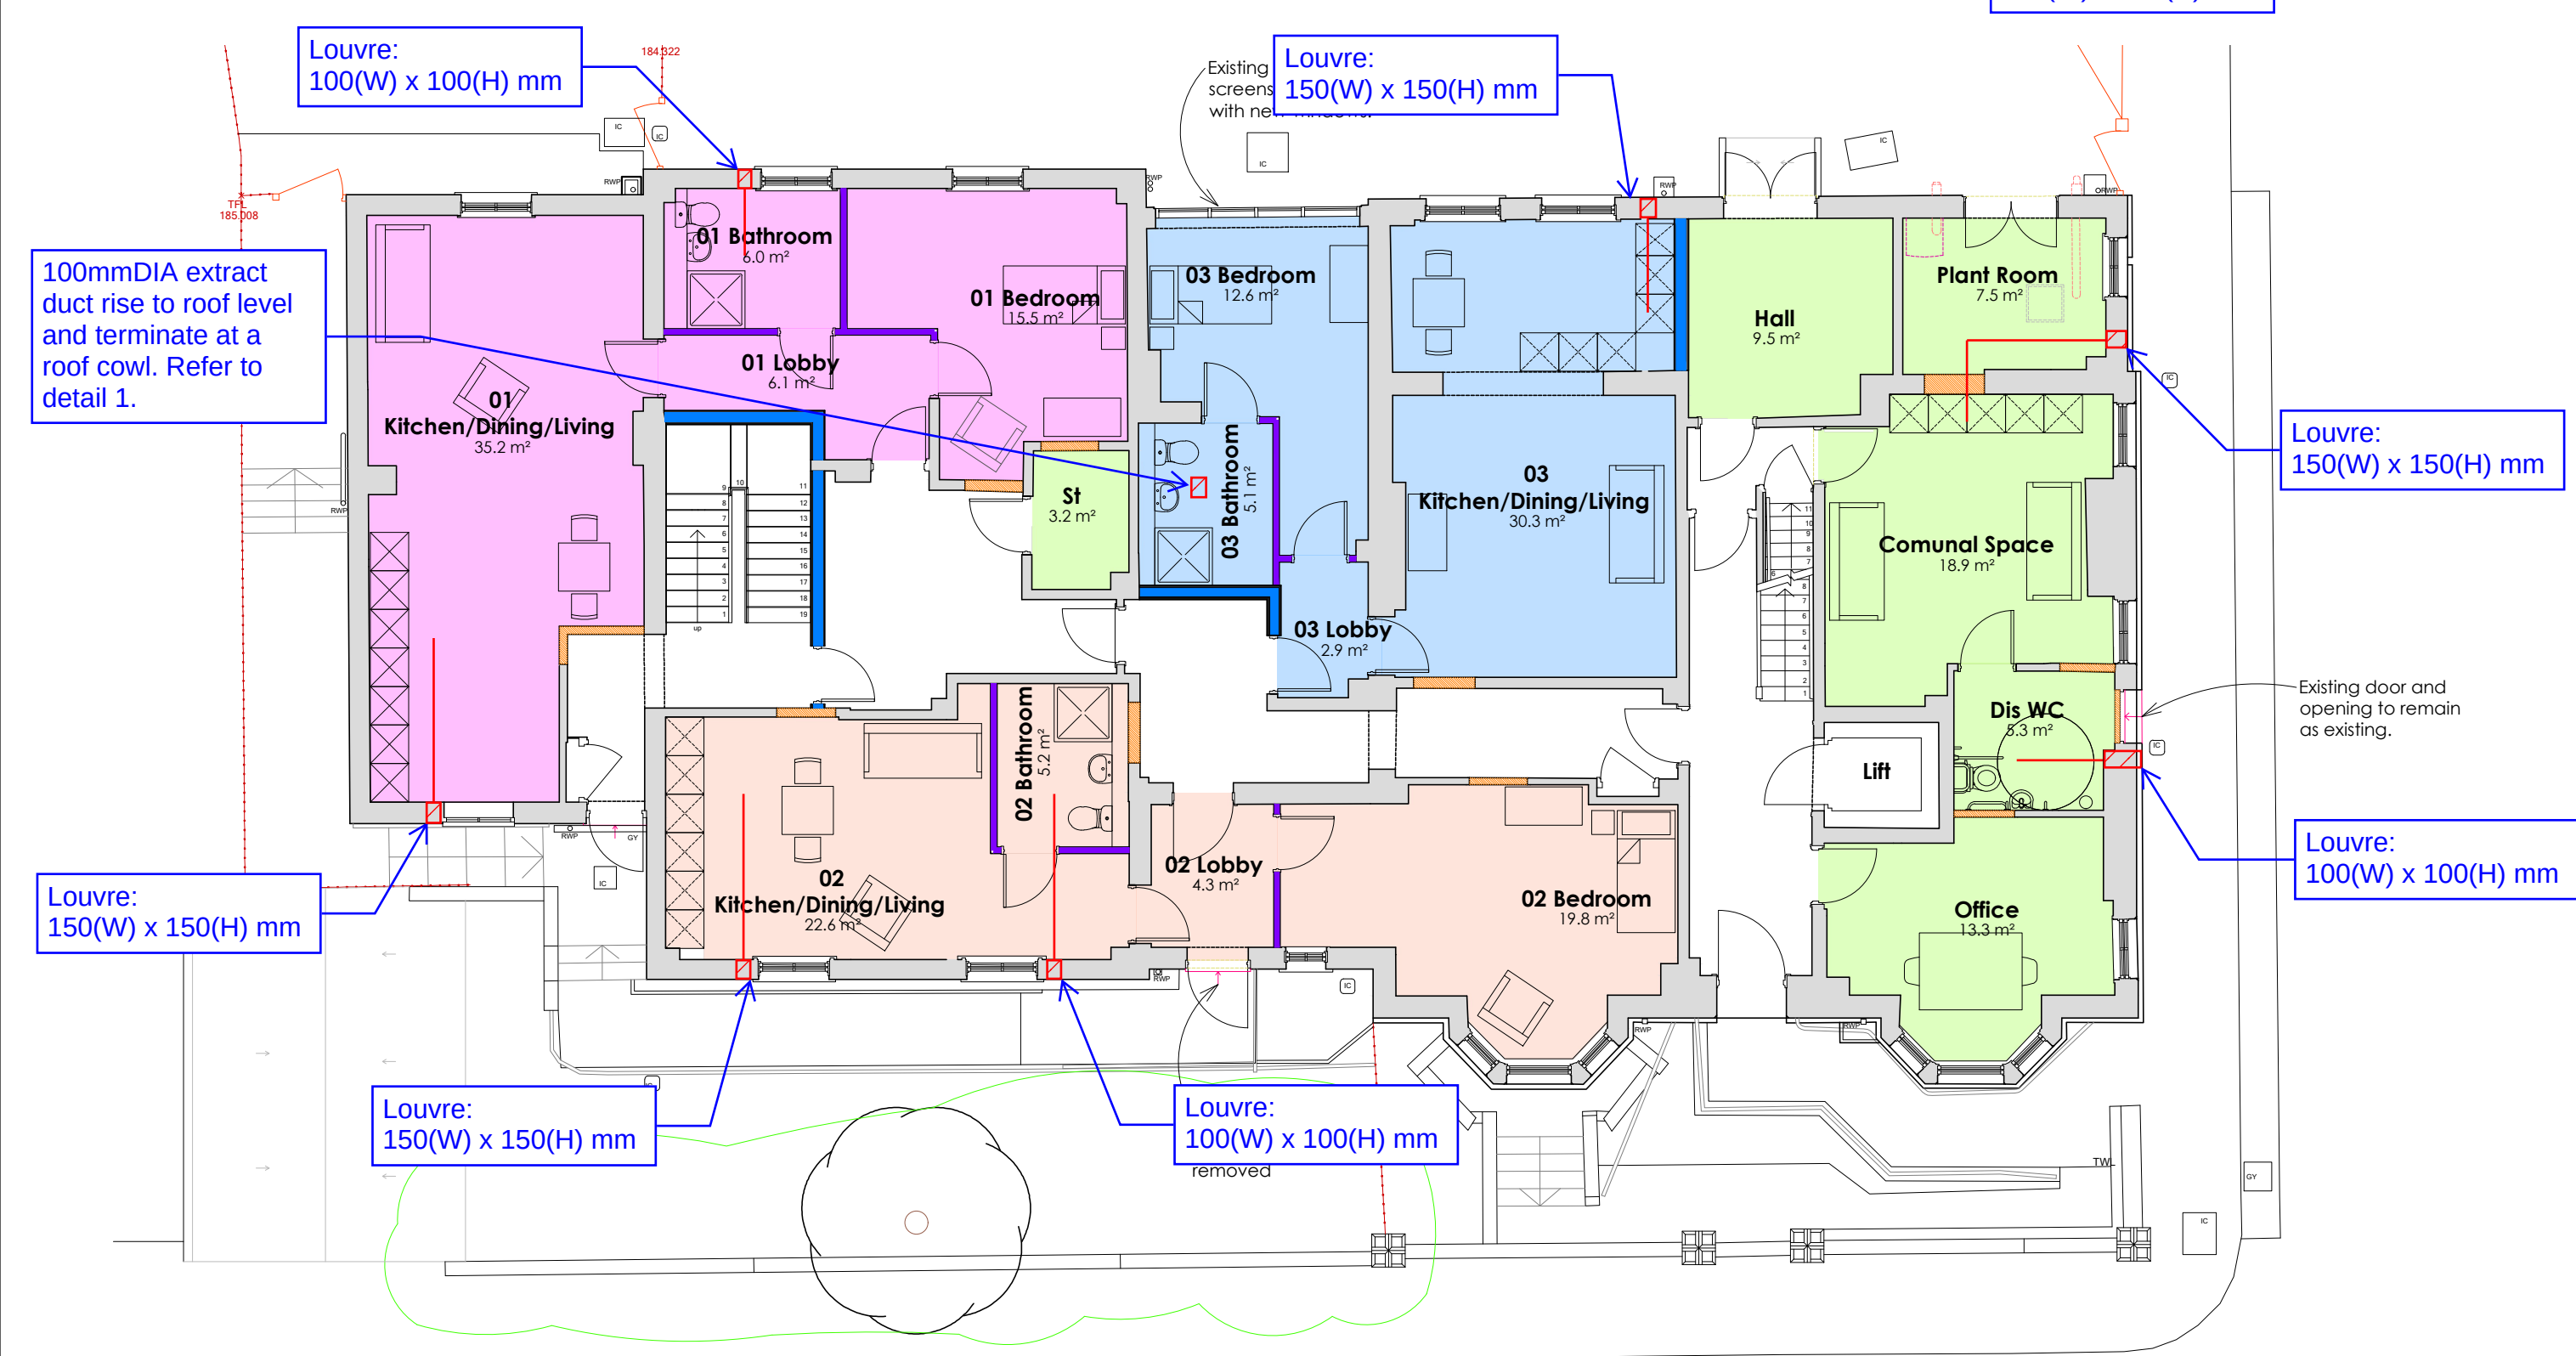

Ground Floor Plan

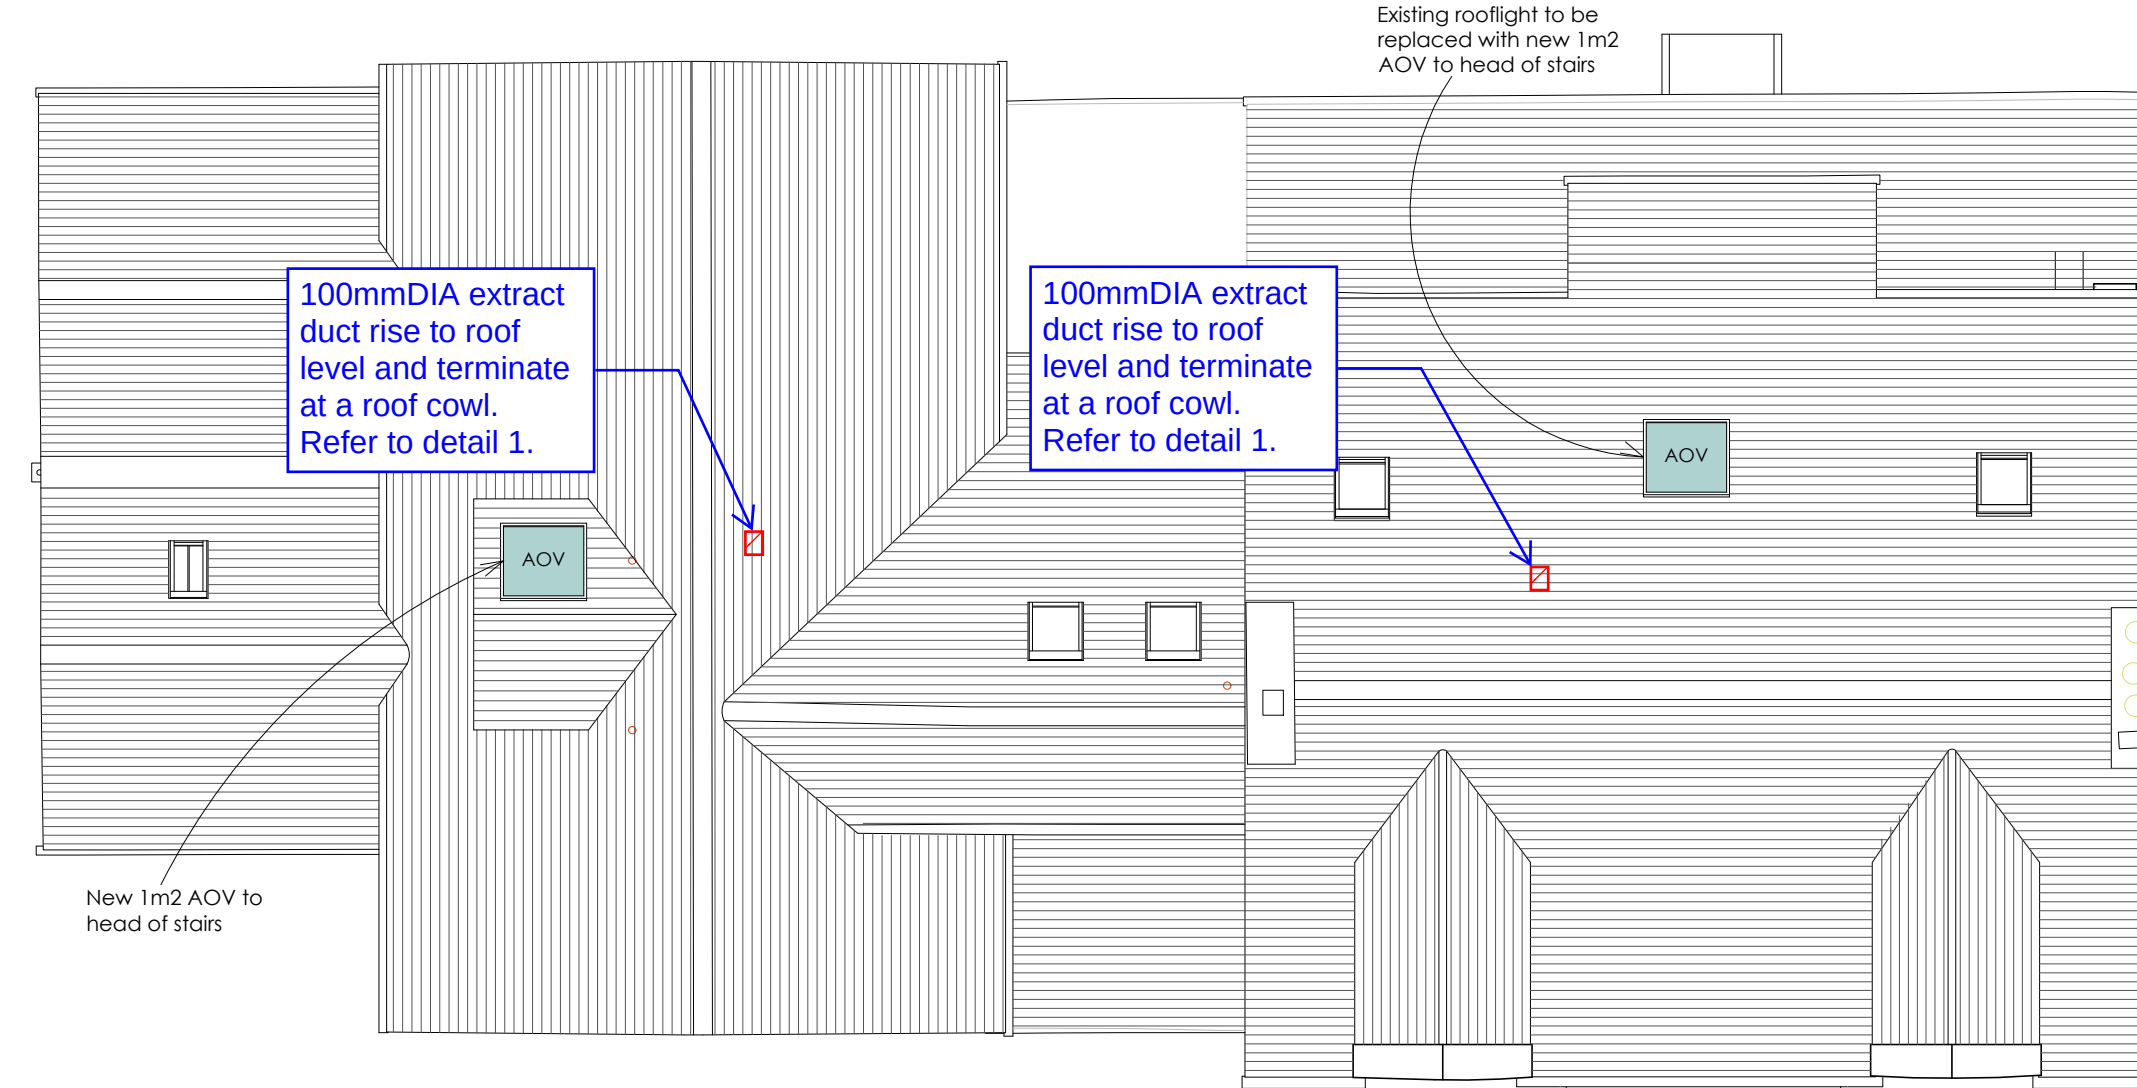


Roof Plan



Detail 1: Roof cowl (Vent Axia Unitex)



Proposed wall/ceiling-mounted extract fan (Vent Axia T Series)

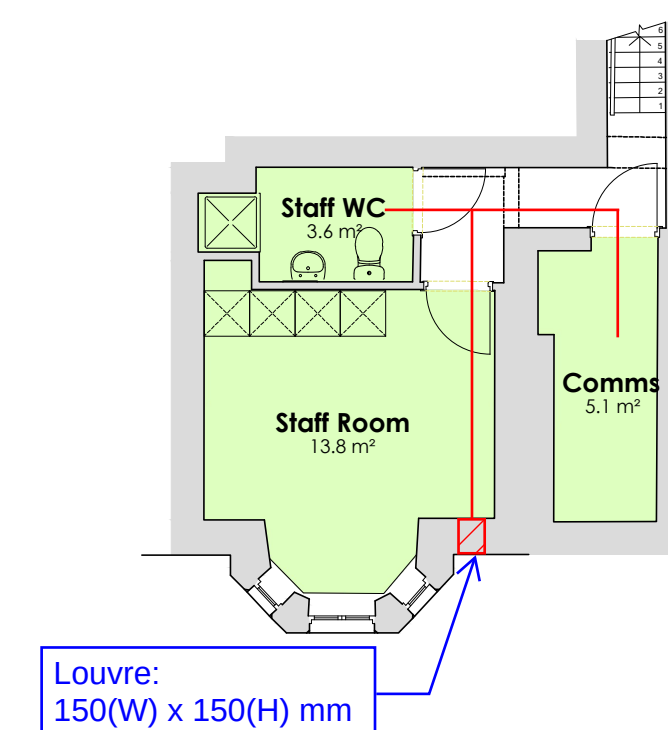


Basement Plan

P:13397\0.00 Drgs\0.01 Project Drgs\CAD Model 001

Copyright of this drawing remains the sole property of Den Architecture Ltd unless otherwise assigned in writing. Square dimensions are to be worked in all cases with any discrepancies reported to Den Architecture Ltd prior to commencement of any work. Only the original drawing should be relied on.

Northpoint:

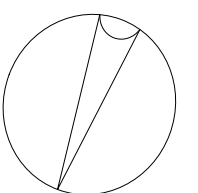

Rev	Date	Amendment	By	Chk

Notes:

Key:

- Existing walls.
- Existing openings filled in to match existing masonry.
- New Separating Walls.
- New Stud partitions.

0 1 5 10 M

CWC - LR
24.10.2023

3007-CWC-XX-XX-SK-M-0001 - Louvre Sizes

Notes:

1. All louvres, fans and ductwork to be located at high level concealed within the ceiling void.