


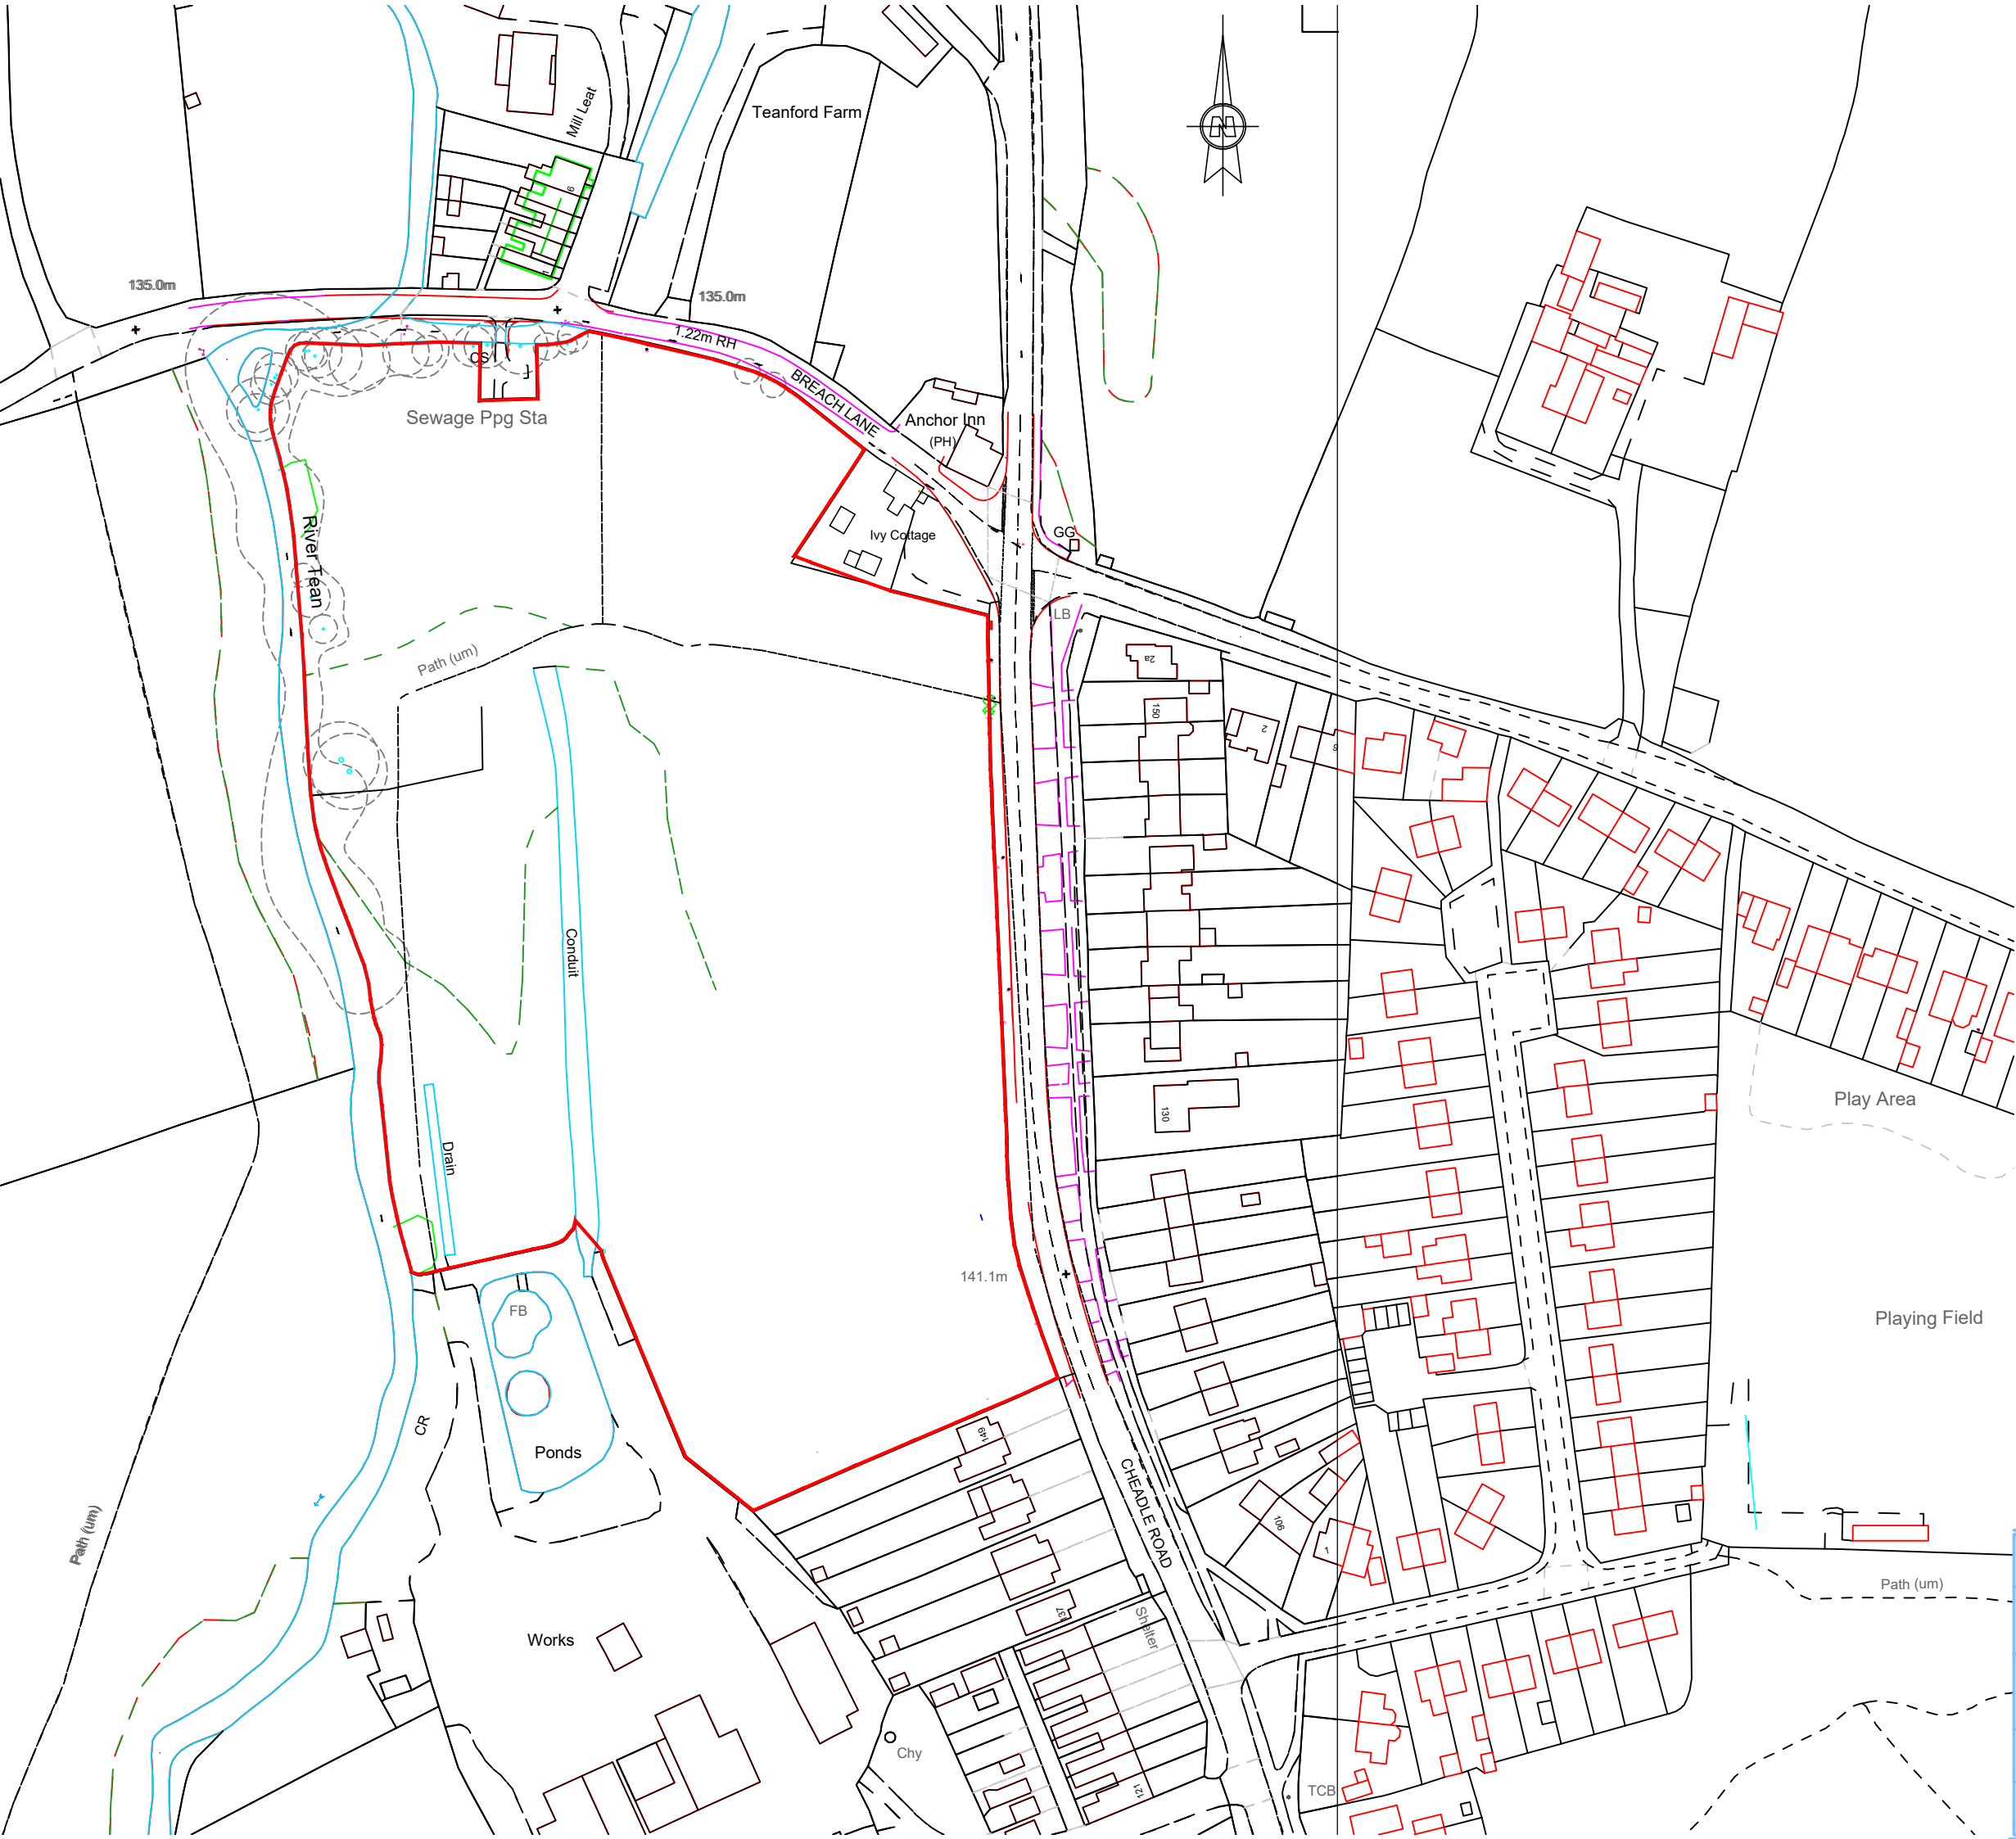

Scale at A1	Date	Drawn	Checked
1:2500	08.11.23		

Site			
Cheadle Road, Upper Tean			

Sheet Name			
Location Plan			

Coils Drawing Pack No.	House Type Code			Plotting	Handing	Style	Issue
	-			-	-	-	0

Project Drawing Pack No.	Project			Pack No.	Rev	Sheet
	-			-	-	-