


0.5 X 5 METRES AT 1:50 SCALE

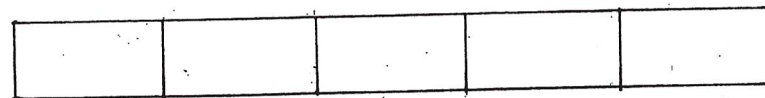


NORTH

ROBERT L FORD


private architectural practitioner and rural development consultant

PARKSIDE PARK ROAD LEEK STAFFORDSHIRE ST13 8JT

roblford@phonecoop.coop 01538 389290 / 07969 68 68 86

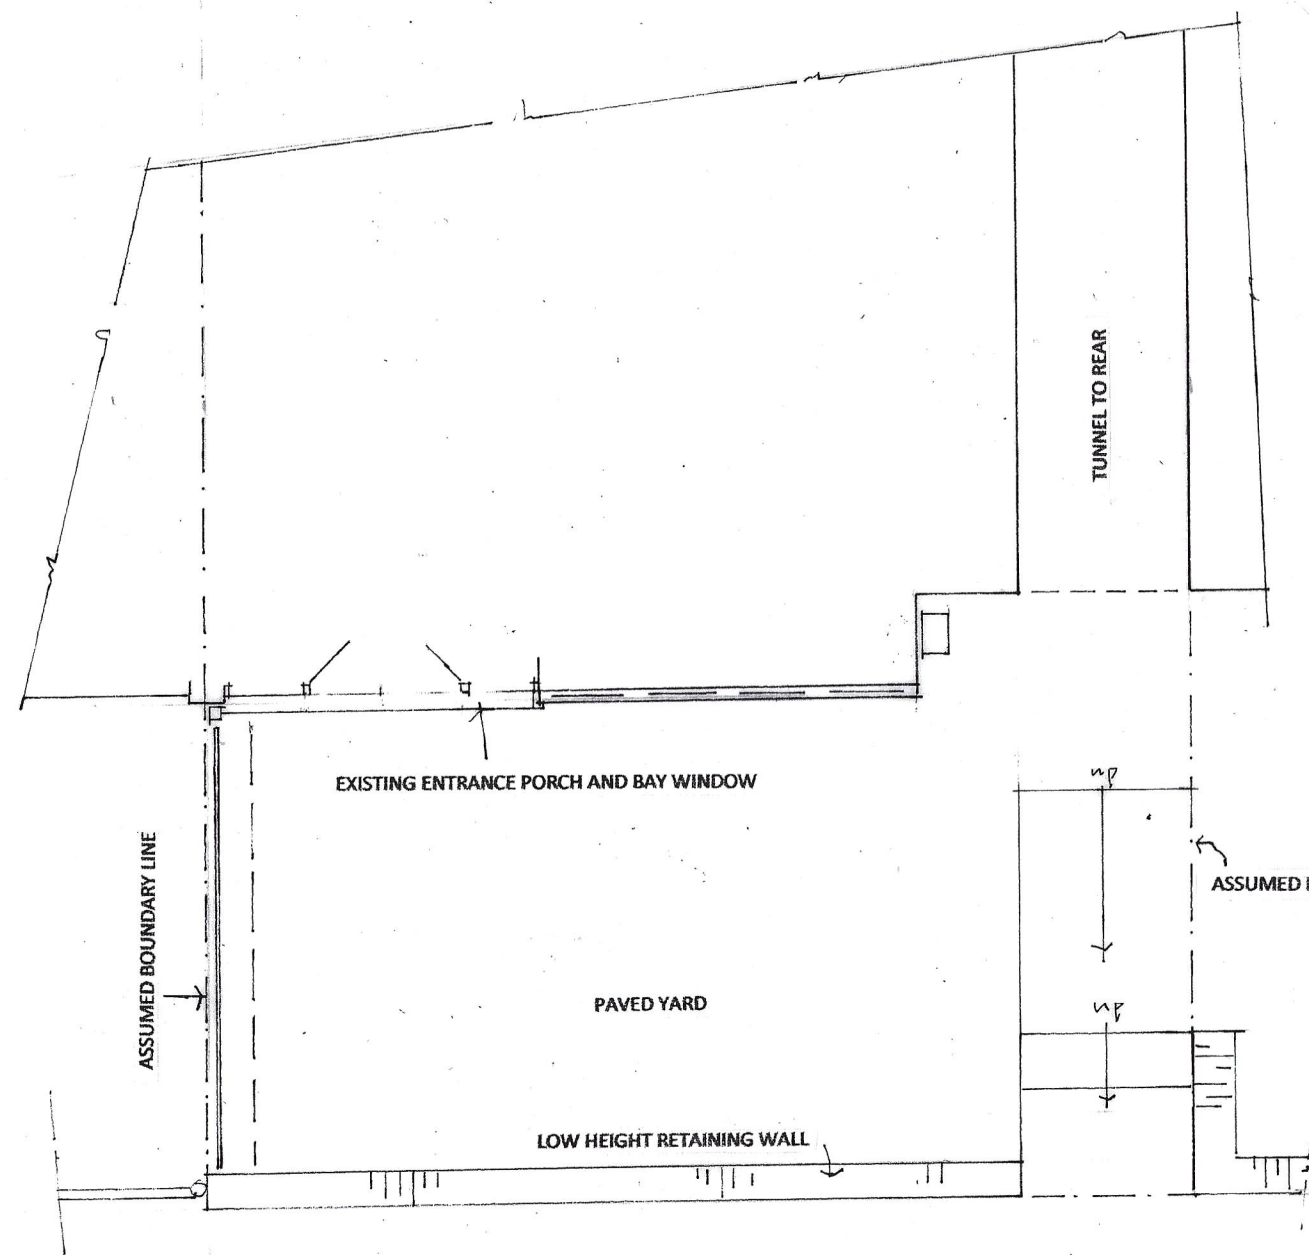

EXISTING

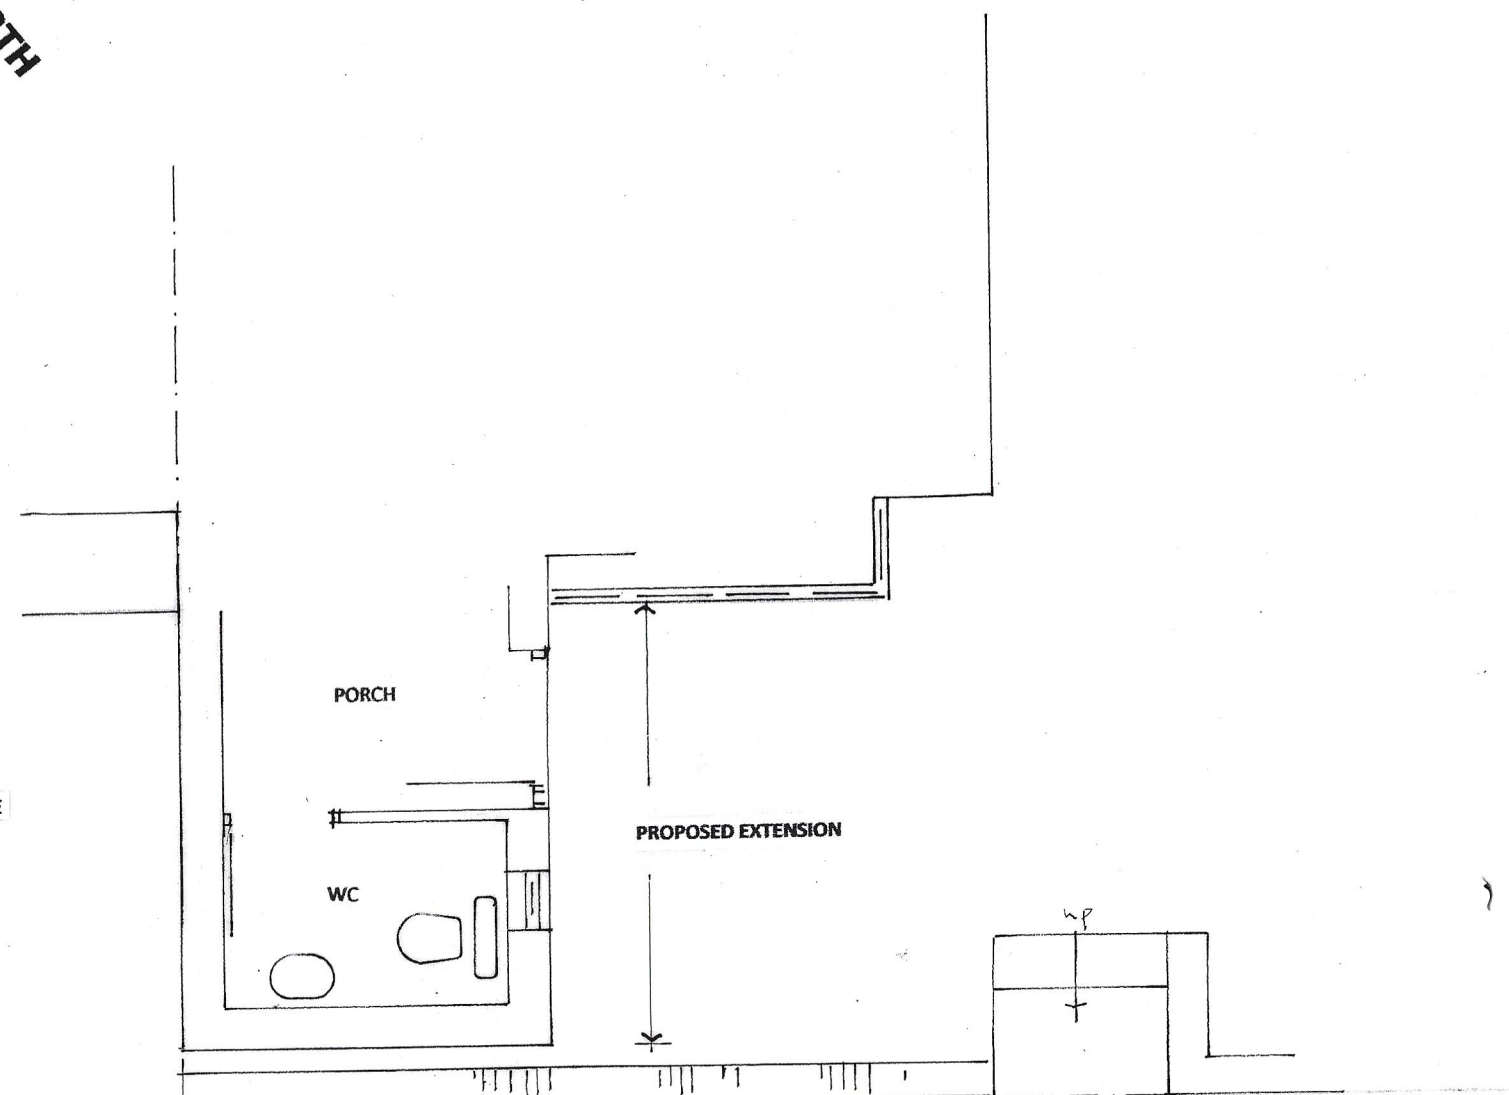

PROPOSED

DRAWING NO. 38L 02 PLANS AS EXISTING AND AS PROPOSED SCALE: 1:50

PROPOSED SINGLE STOREY FRONT EXTENSION TO A DWELLING HOUSE TO PROVIDE AN ENCLOSED ENTRANCE PORCH AND GROUND FLOOR ACCESSIBLE WC AT 3 BADNALL CLOSE LEEK STAFFORDSHIRE ST13 8HB

11 2023