
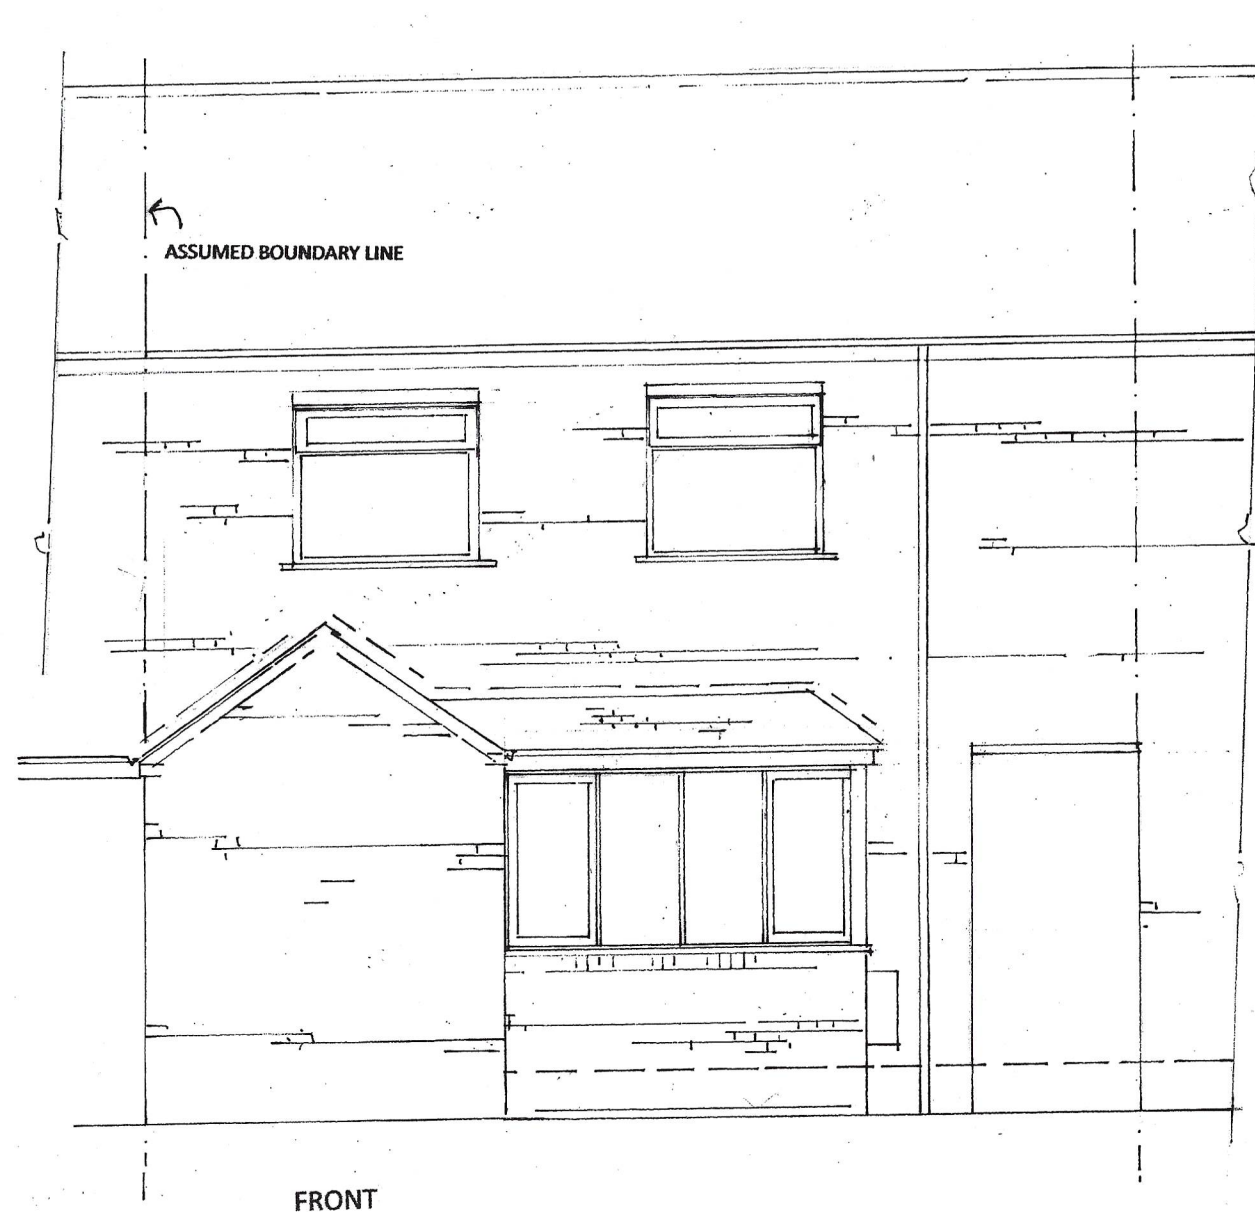


0.5 X 5 METRES AT 1:50 SCALE

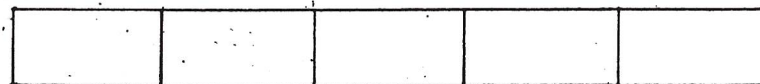


FRONT

ROBERT L FORD


private architectural practitioner and rural development consultant

PARKSIDE PARK ROAD LEEK STAFFORDSHIRE ST13 8JT

roblford@phonecoop.coop 01538 389290 / 07969 68 68 86

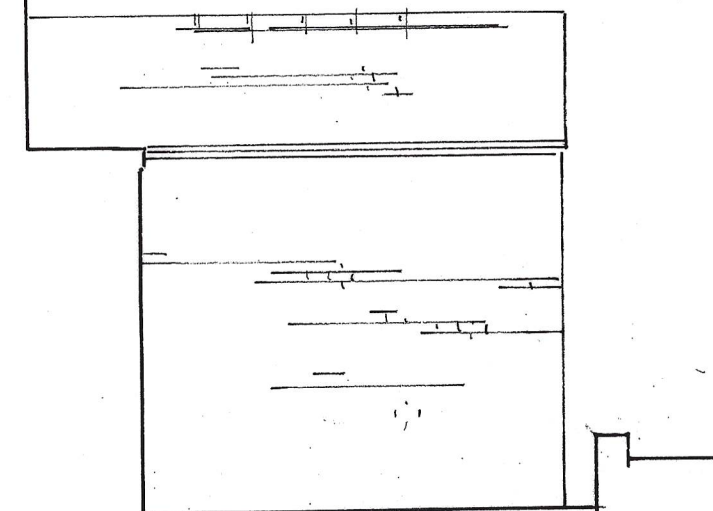

SW - SIDE FACING NO. 1 BADNALL CLOSE

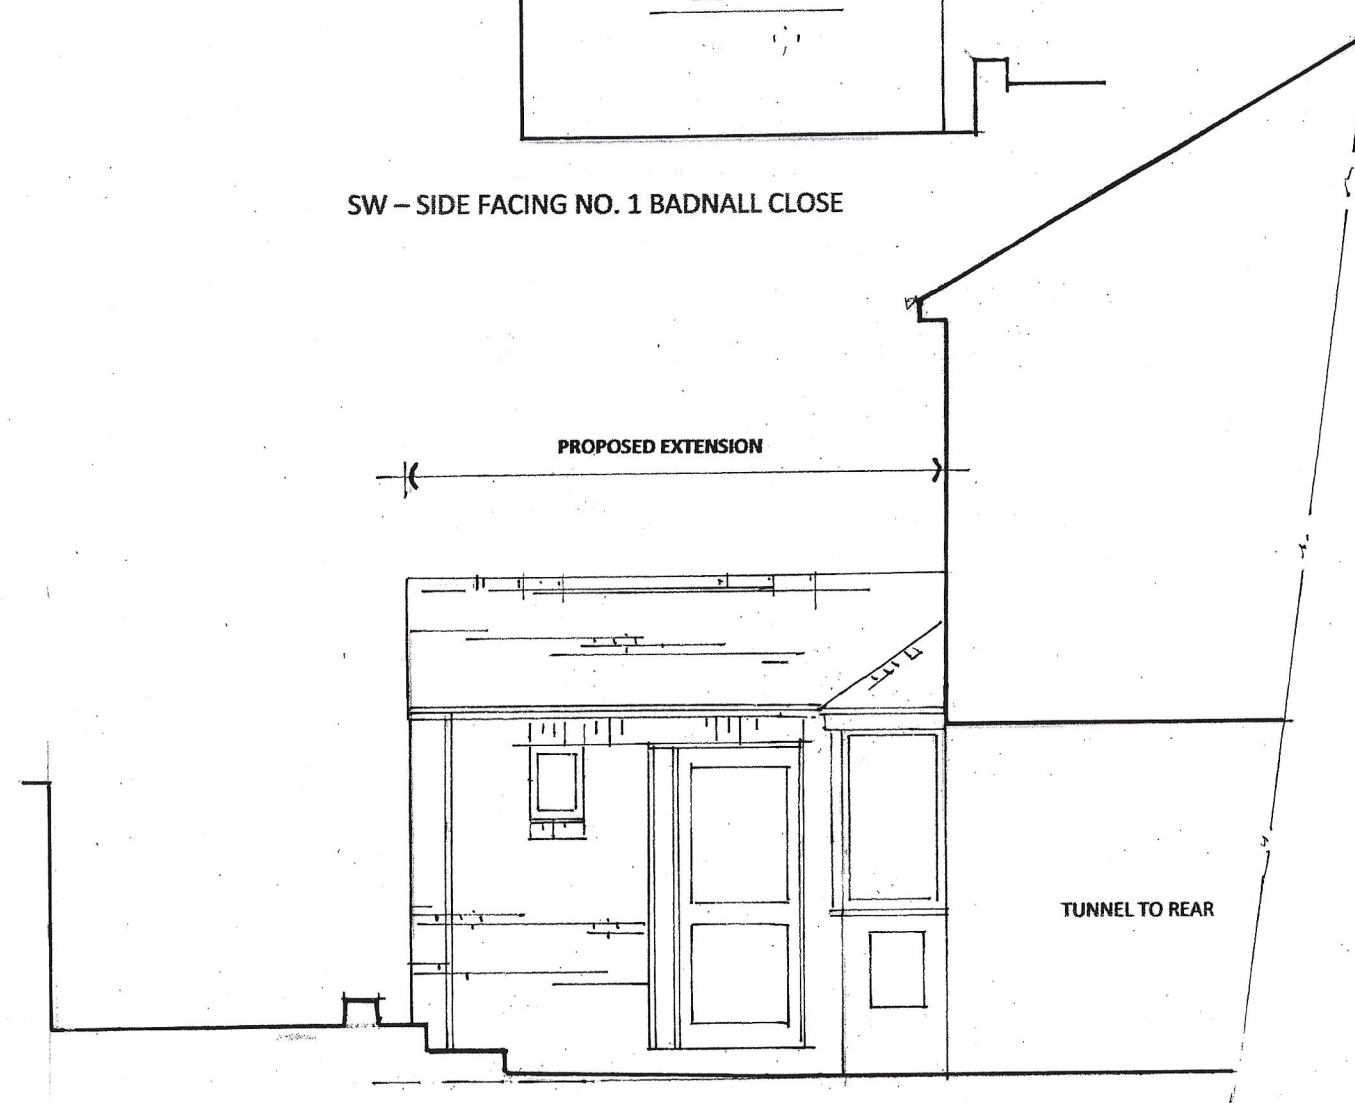

NE - SIDE

DRAWING NO. 3BL 04 ELEVATIONS AS PROPOSED SCALE: 1:50

PROPOSED SINGLE STOREY FRONT EXTENSION TO A DWELLING HOUSE TO
PROVIDE AN ENCLOSED ENTRANCE PORCH AND GROUND FLOOR
ACCESSIBLE WC AT 3 BADNALL CLOSE LEEK STAFFORDSHIRE ST13 8HB

11 2023