SCALE
0 1m 5m

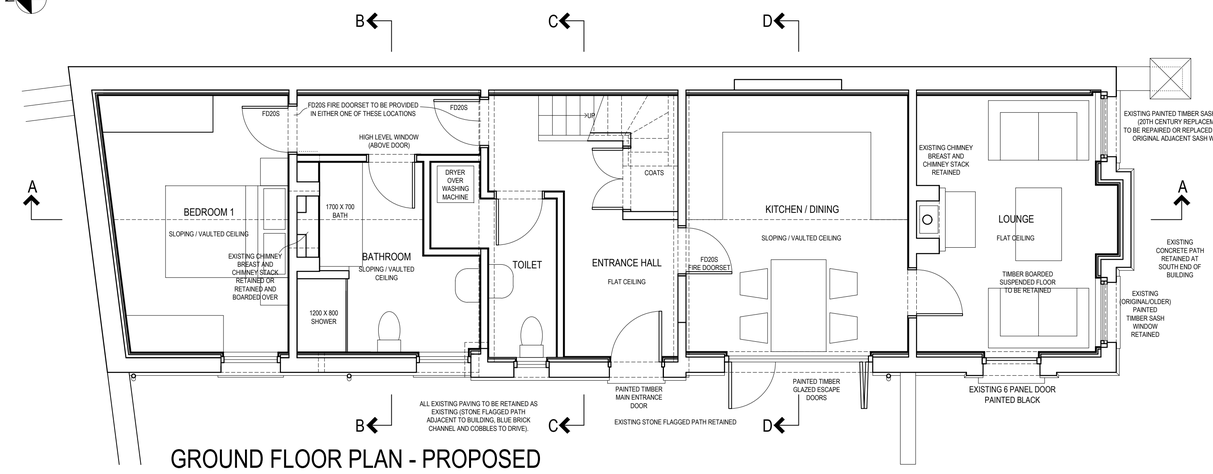

GROUND FLOOR PLAN - PROPOSED

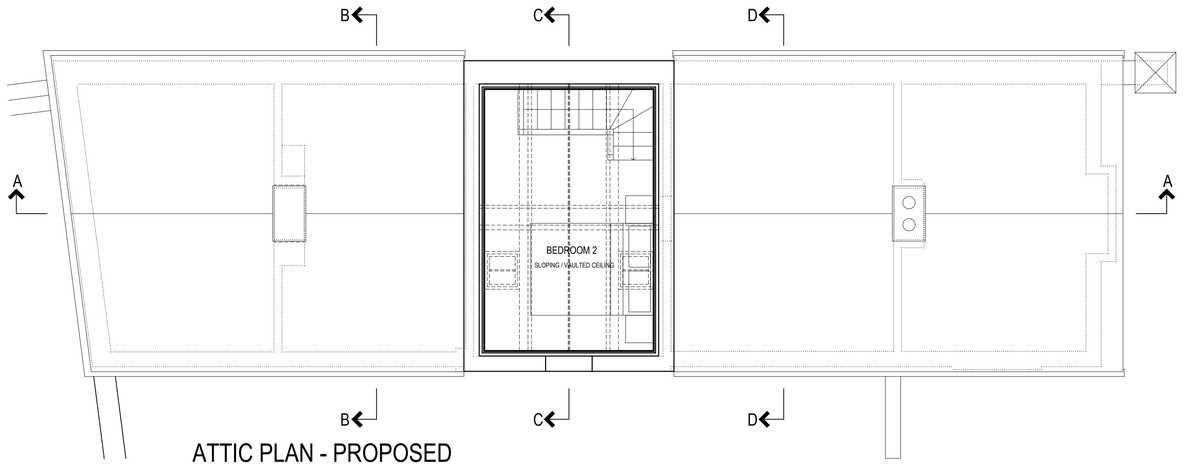

ATTIC PLAN - PROPOSED

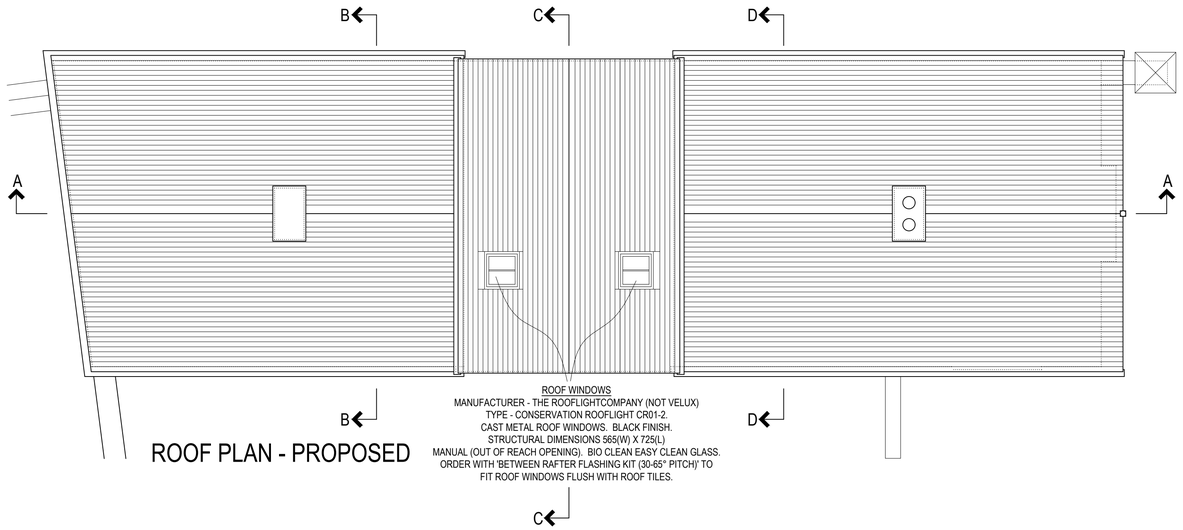

ROOF PLAN - PROPOSED

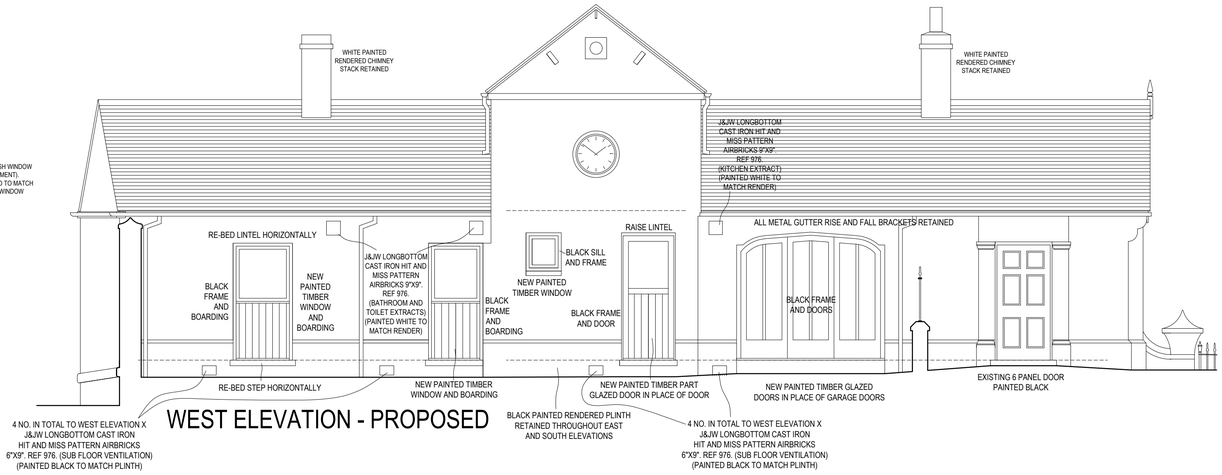

WEST ELEVATION - PROPOSED

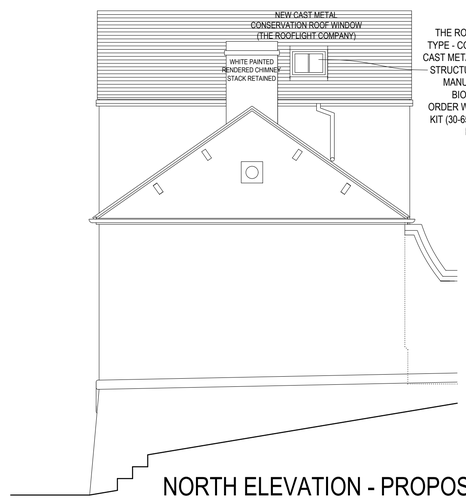

NORTH ELEVATION - PROPOSED

ROOF WINDOWS
MANUFACTURER -
THE ROOFLIGHTCOMPANY (NOT VELUX)
TYPE - CONSERVATION ROOFLIGHT CR01-2.
CAST METAL ROOF WINDOWS. BLACK FINISH.
STRUCTURAL DIMENSIONS 565(W) X 725(L)
MANUAL (OUT OF REACH OPENING).
BIO CLEAN EASY CLEAN GLASS.
ORDER WITH 'BETWEEN RAFTER FLASHING KIT (30-65° PITCH)' TO FIT ROOF WINDOWS FLUSH WITH ROOF TILES.

HALF ROUND CAST METAL GUTTERS AND CAST METAL ROUND DOWNPIPES THROUGHOUT TO BE RETAINED (PAINTED BLACK AS EXISTING)

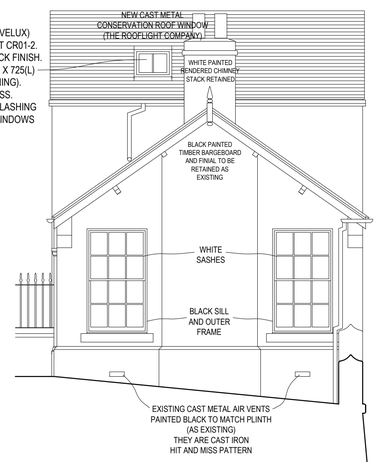

SOUTH ELEVATION - PROPOSED

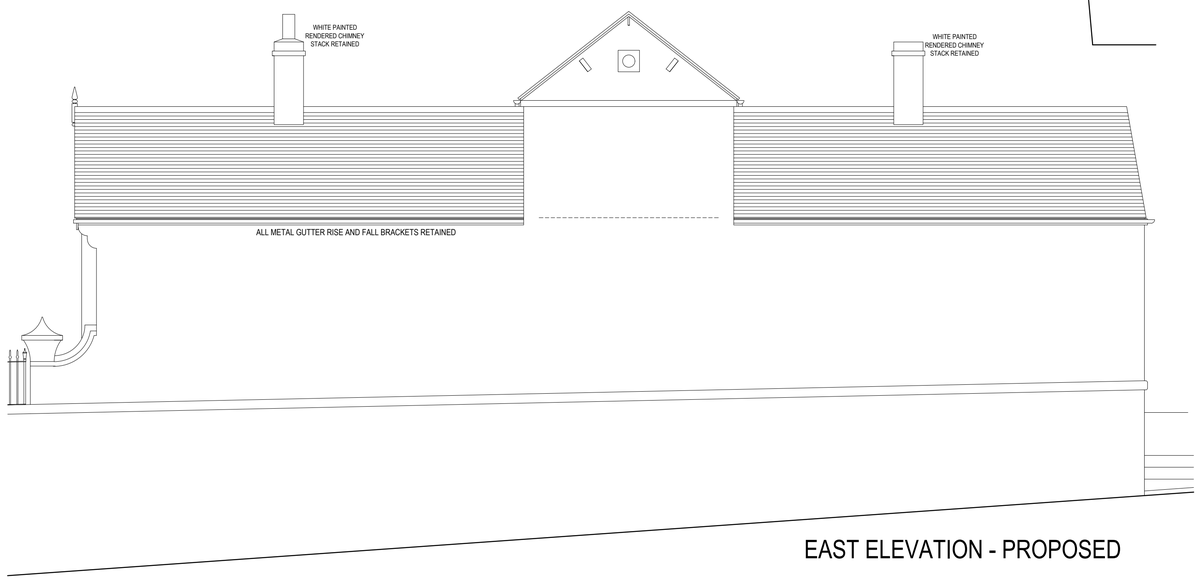

EAST ELEVATION - PROPOSED

©COPYRIGHT DAVID BAILEY ARCHITECT LTD

NOTES:

BUILDER TO CHECK SETTING OUT DIMENSIONS WITH THE ARCHITECT PRIOR TO CONSTRUCTION AND NOT RELY ON SCALING OFF DRAWINGS.

REV.	DESCRIPTION	DATE	INT.
C	NOTES ADDED INCLUDING ROOF WINDOWS & AIR BRICKS	DEC 23	DB
B	WINDOWS AND DOORS	MAR 21	DB
A	WINDOWS AND DOORS	FEB 21	DB

DAVID BAILEY ARCHITECT LTD
Gillow Fold Farm, 26 Mow Lane, Gillow Heath,
Biddulph, Staffordshire, ST8 6QQ
Tel: 01782 516355 E-mail: davidbailey.architect@btinternet.com

PROJECT: ROCK CLIFE, PRINCE GEORGE STREET, CHEADLE, STAFFORDSHIRE, ST10 1JB - ALTERATIONS TO OUTBUILDING

SCALE: 1:50 @A1

DATE: AUG 2020

DRAWN BY: DB

TITLE: GROUND FLOOR PLAN, ATTIC PLAN, ROOF PLAN & ELEVATIONS - PROPOSED

JOB NUMBER: 00793

DRAWING NUMBER: 00793-011C