

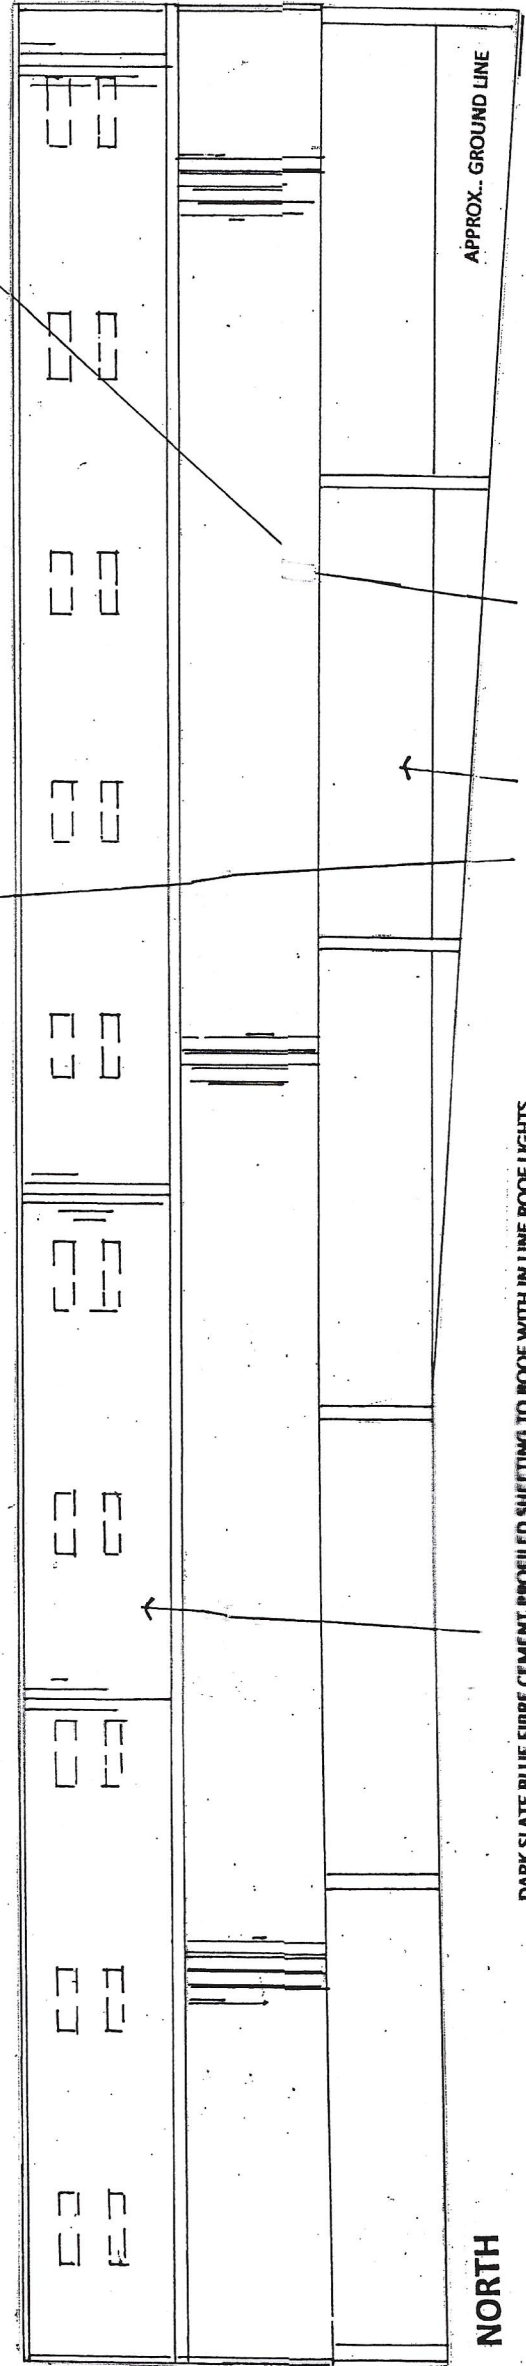


MECHANICAL FANS - TO CONTROL HUMIDITY AND AIR FRESHNESS FOR
YOUNG BOVINES AS REQUIRED - 2 PER GABLE

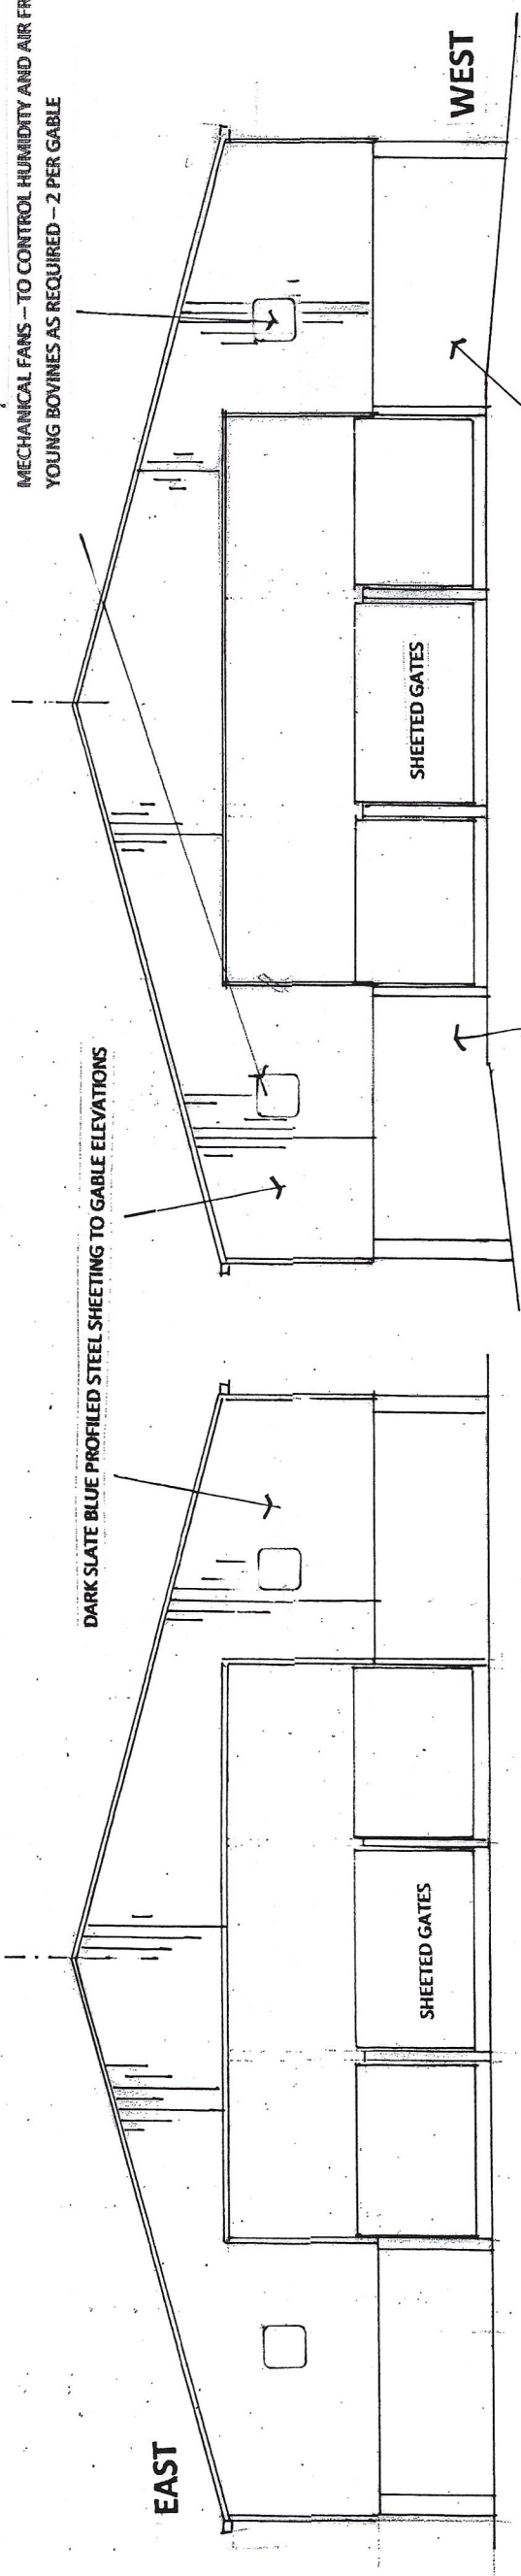

CONCRETE PANELS BETWEEN BLUE PAINTED STEEL STANCHIONS

DARK SLATE BLUE FIBRE CEMENT PROFILED SHEETING TO ROOF WITH IN LINE ROOF LIGHTS

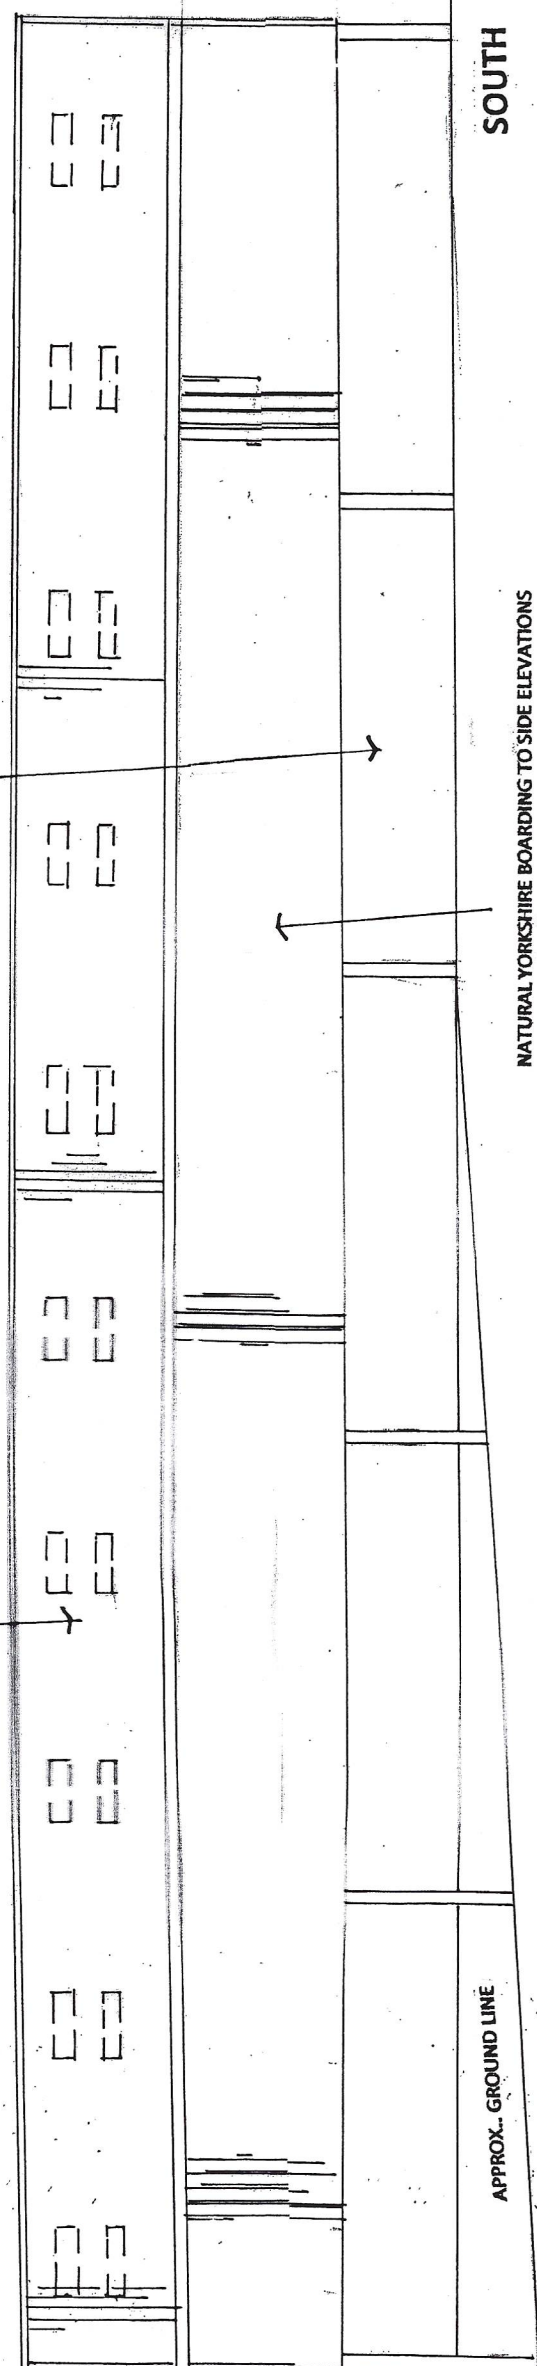

APPROX. GROUND LINE

NATURAL YORKSHIRE BOARDING TO SIDE ELEVATIONS

SOUTH

A 10 2023 HEIGHT REDUCED AND FANS SHOWN TO GABLES


ROBERT L FORD

private architectural practitioner and rural development consultant

PARKSIDE PARK ROAD LEEK STAFFORDSHIRE ST13 8JT

roblford@phonecoop.coop 01538 389290 / 07969 68 68 86

1 METRE X 5 METRES AT 1:100 SCALE

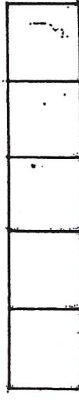

DRAWING NO. HDB Ag 23 05A ELEVATIONS SCALE AT A3 1:100

PROPOSED CATTLE REARING BUILDING ON LAND AT HOLLY DALE FARM DOUSE
LANE BRADNAP STAFFORDSHIRE ST13 7NF

05 2023