

First Floor as existing
285970


Ground Floor as existing
283800




Elevation 2 - Side (South East)



Elevation 3 - Rear (North West)

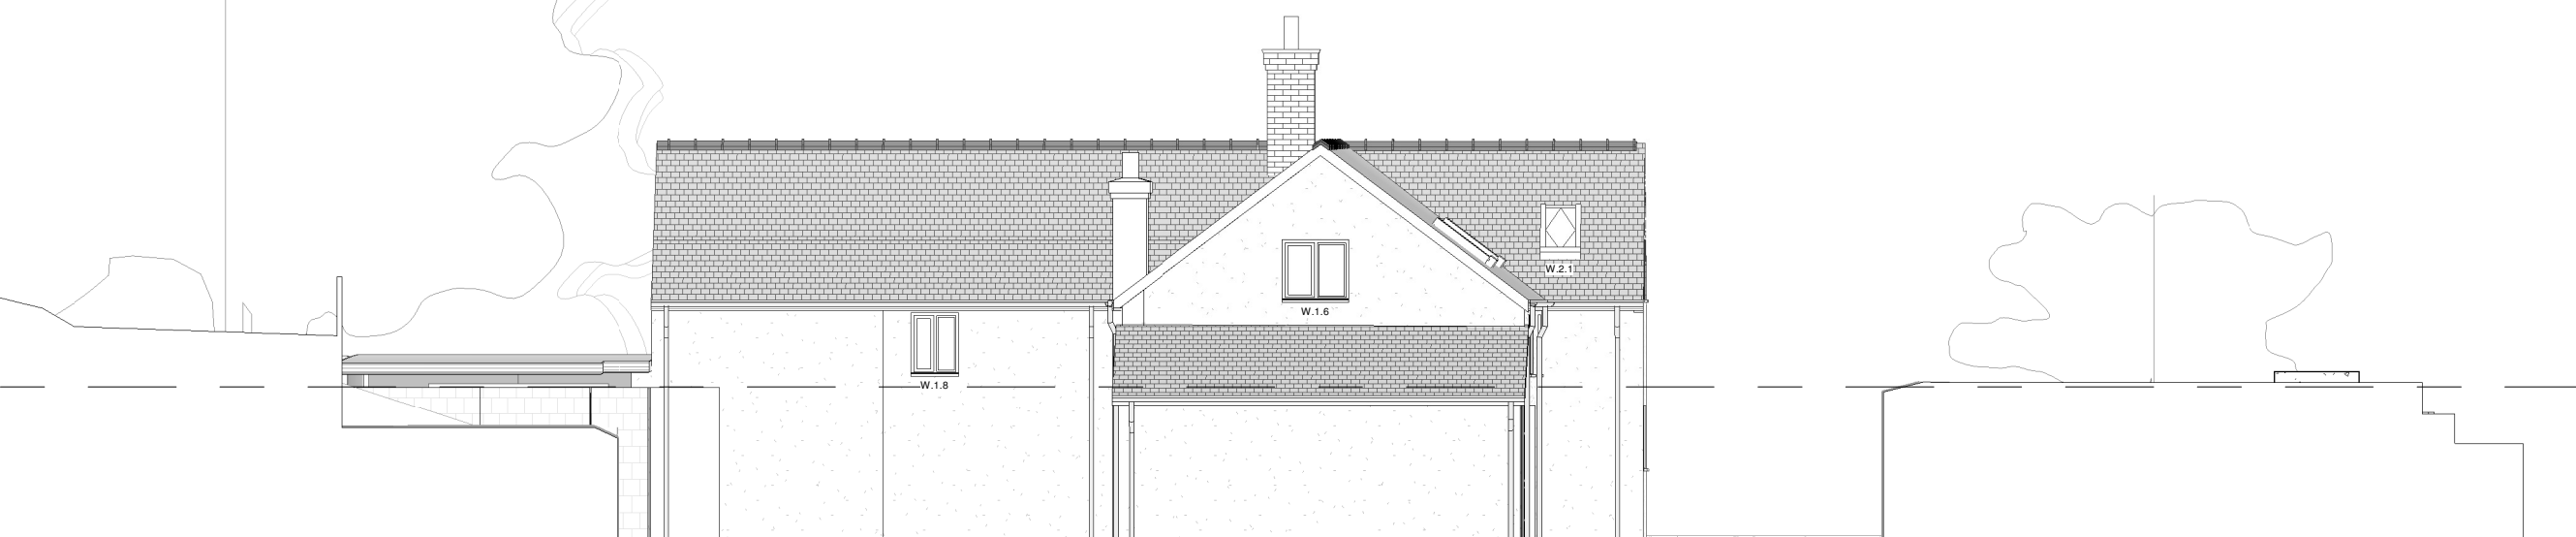

Elevation 4 - Side (North West)

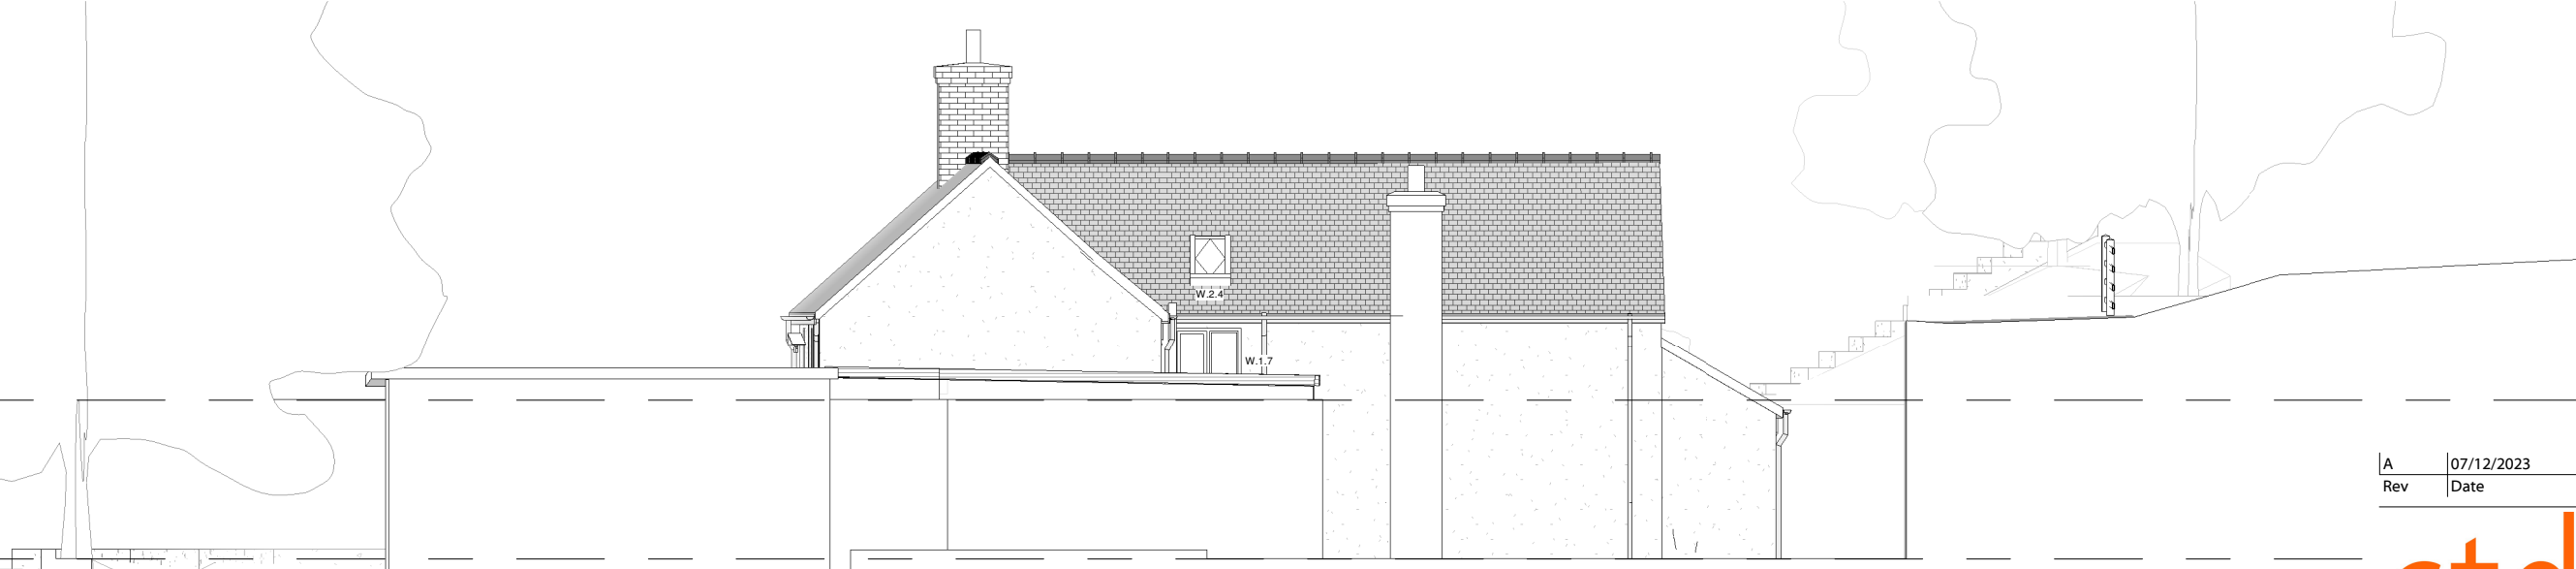

A	07/12/2023	SPM	Amendments to chimney/flue on new build		
Rev	Date	Drawn	Description		
ctd architects			Clerk Bank House Clerk Bank LEEK Staffordshire ST13 5HE t: 01538 373477 f: 01538 386503 e: info@ctdarchitects.co.uk w: www.ctdarchitects.co.uk		
Client			Project Morridge Side House Cook's Lane, Bradnop, ST13 7HA		
K & P Cooper			Status PLANNING APPLICATION		
			Title Elevations as Proposed		
			Scale 1: 100		
			Size A2		
			Drawn SPM		
			Chk'd CH		
			Date 21/11/2023		
			Job No. 2205		
			Drawing No AL14		
			Rev. A		