




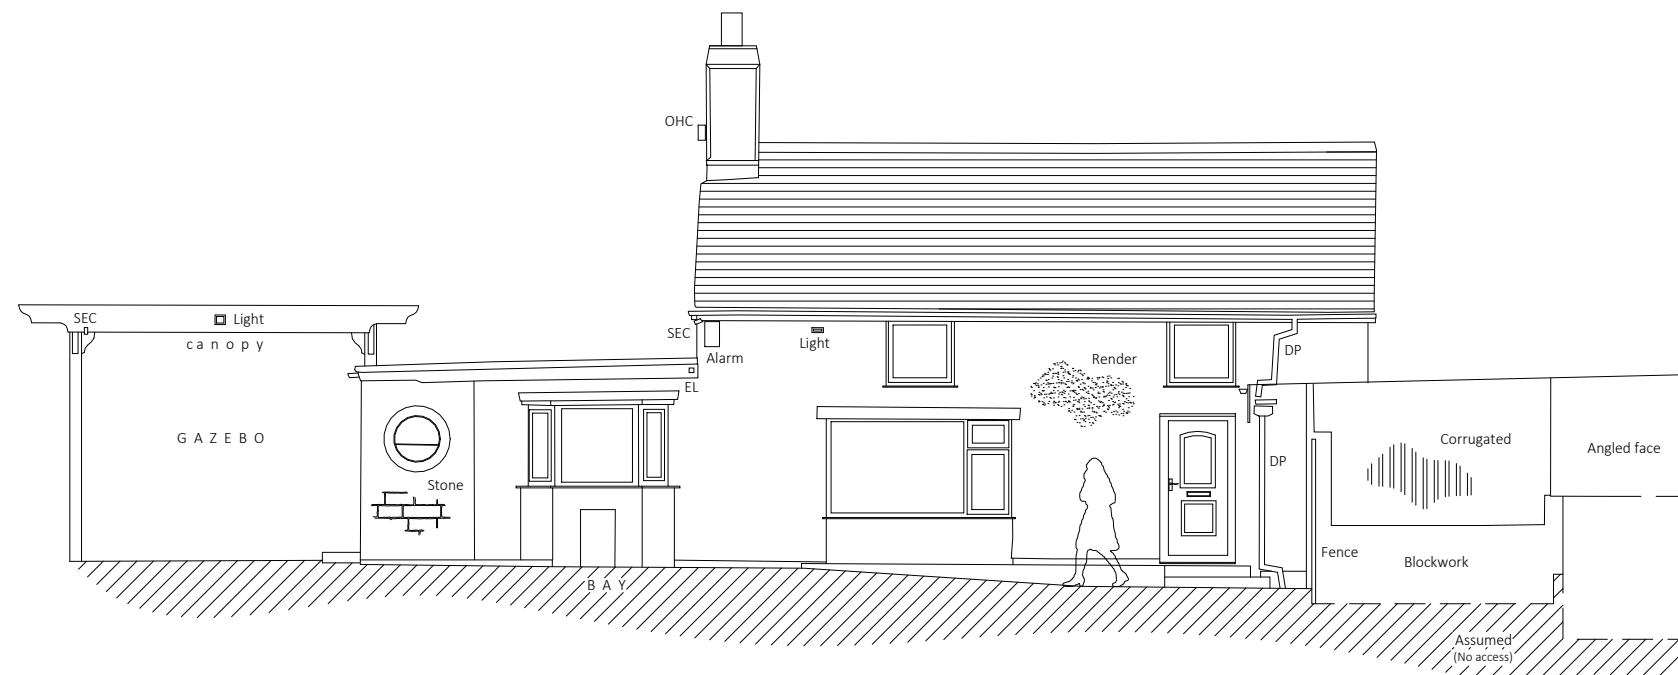


Elevation 1 - Front (South West) Elevation
1 : 100

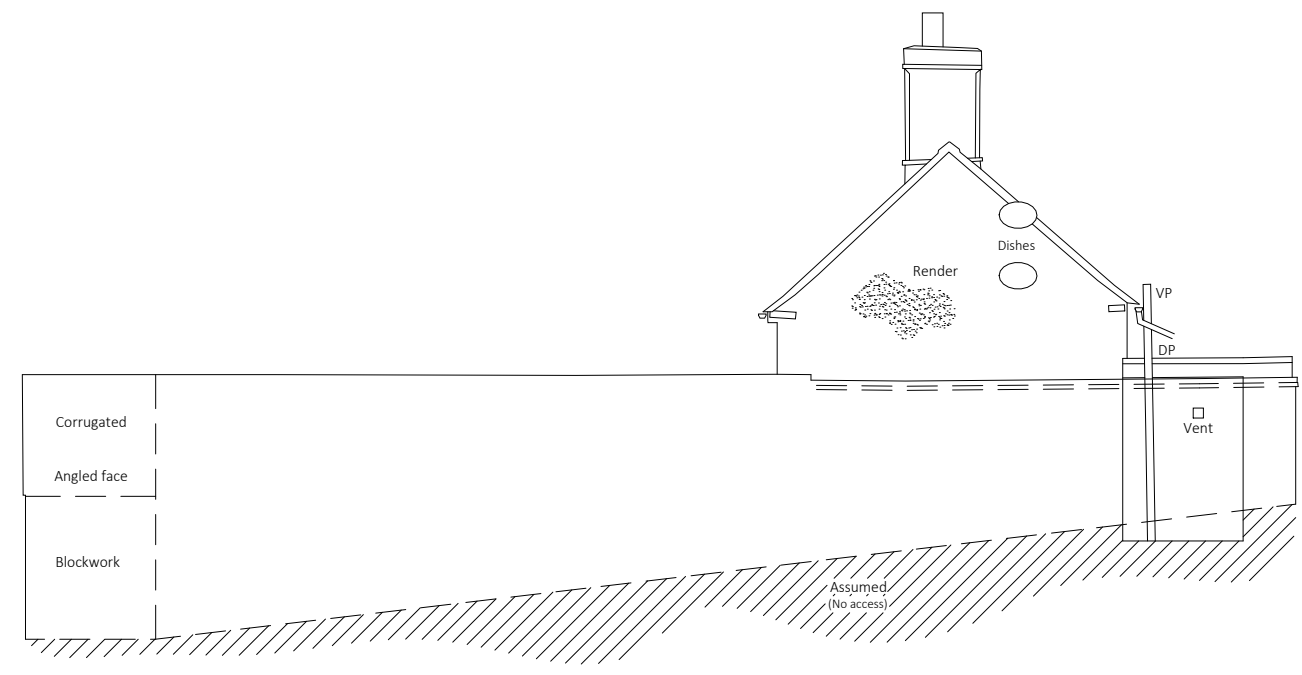

Elevation 2 - Side (South East) Elevation
1 : 100

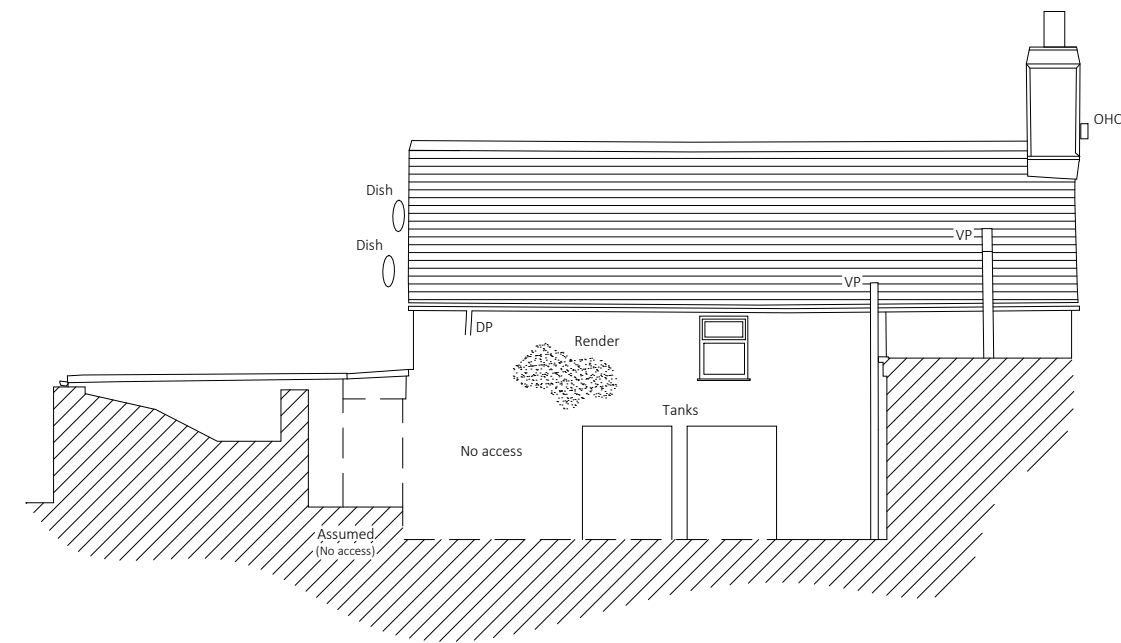

Elevation 3 - Rear (North East) Elevation
1 : 100

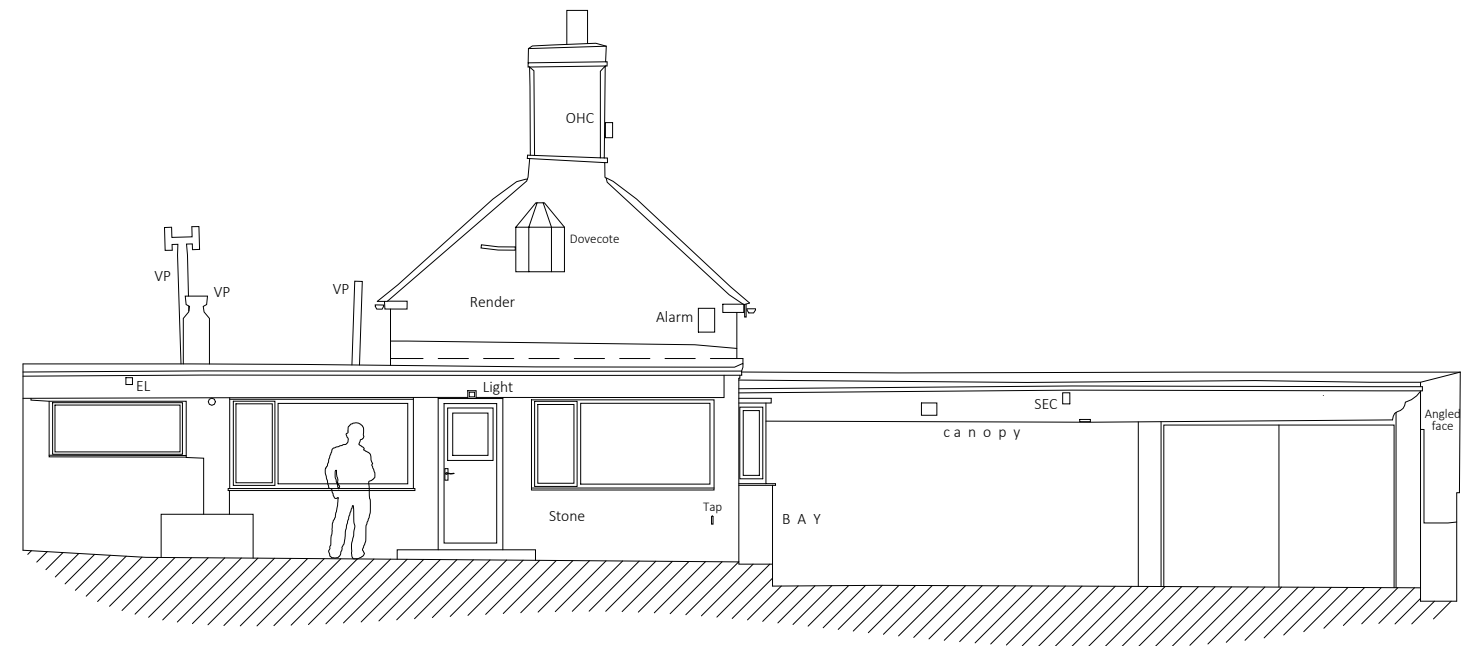

Elevation 4 - Side (North West) Elevation
1 : 100

