


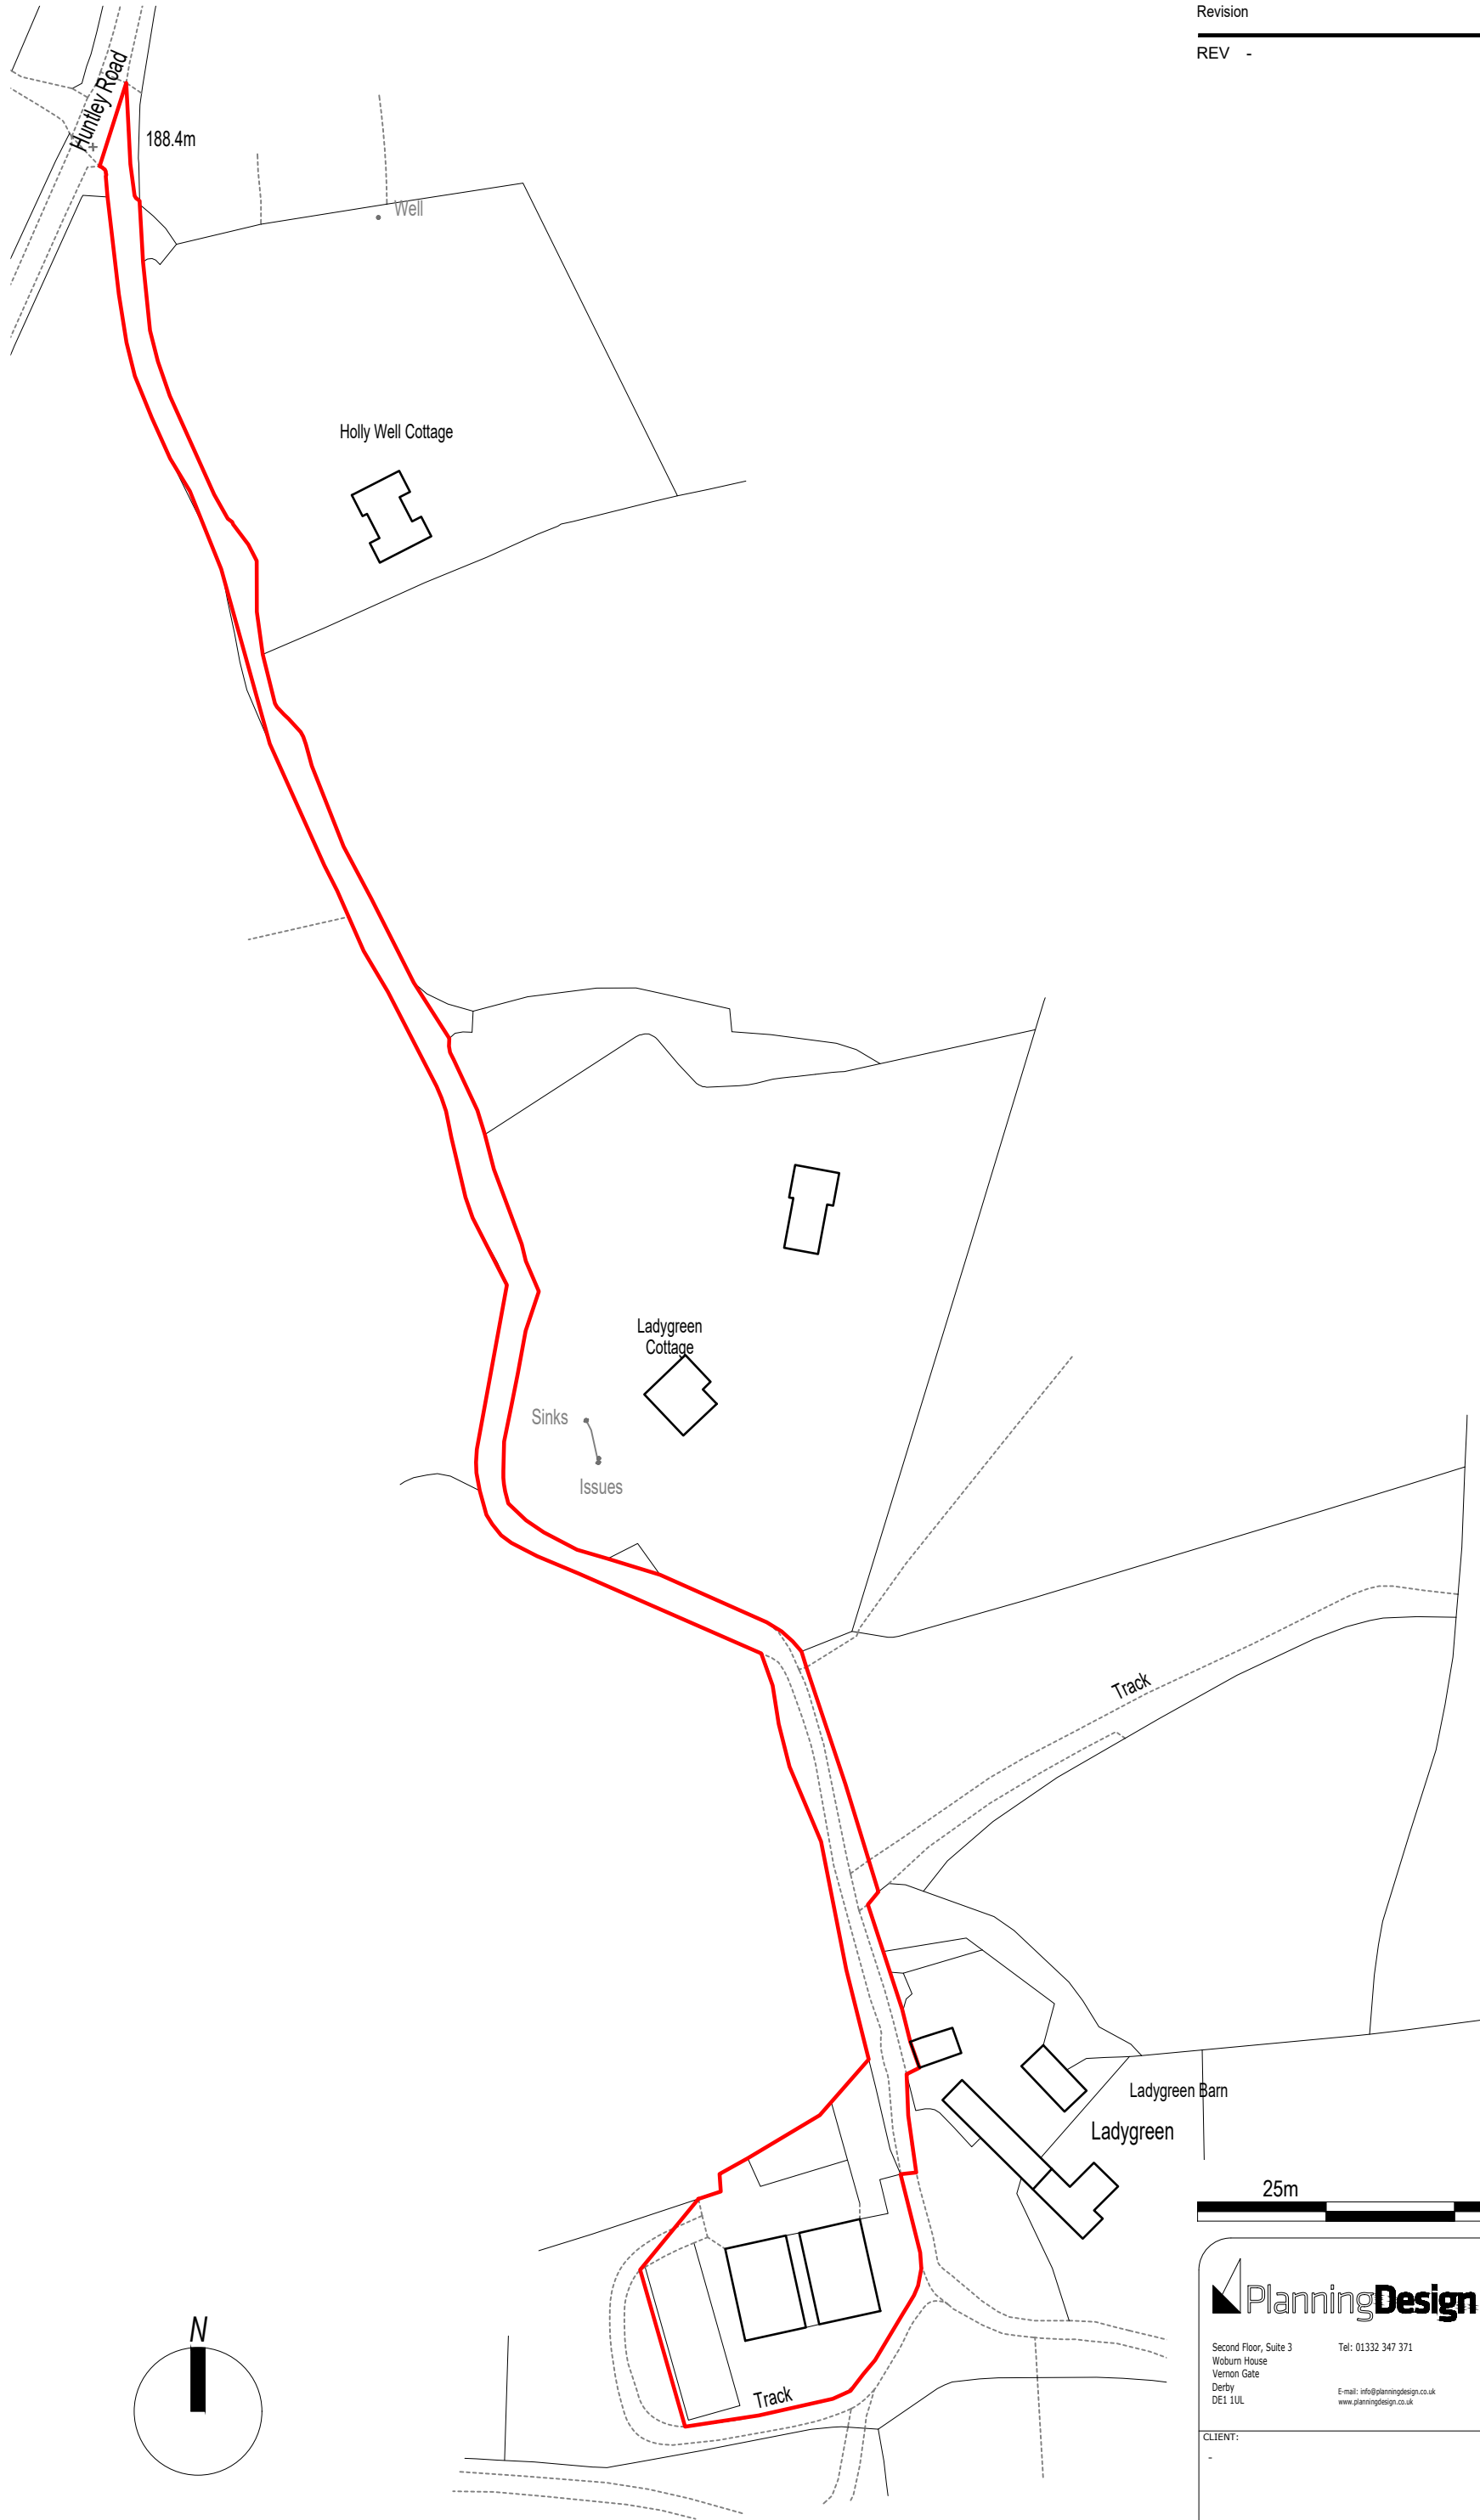

Revision	Date
REV -	-



PlanningDesign Second Floor, Suite 3 Woburn House Vernon Gate Derby DE1 1UL Tel: 01332 347 371 E-mail: info@planningdesign.co.uk www.planningdesign.co.uk		PROJECT DESCRIPTION: 2 no. Class Q Barn Conversions at Ladygreen Barn, Leek	
CLIENT: -		DRAWING TITLE: Site Location Plan	
		DRAWN BY: DS	CHECKED BY: MB
		DRAWING NUMBER: 001	REVISION: -
		SCALE: 1:1250 @ A3	DATE: 20/11/2023
STATUS: P L A N N I N G		DRAWING REF: 3479 - 001	

© COPYRIGHT EXISTS ON THE DESIGNS AND INFORMATION SHOWN ON THIS DRAWING : The Contractor must verify all dimensions on site before making shop drawings or commencing work of any kind. No dimensions to be scaled from this drawing. Architect to be notified of any discrepancies in dimensions immediately