

Existing Rear Elevation

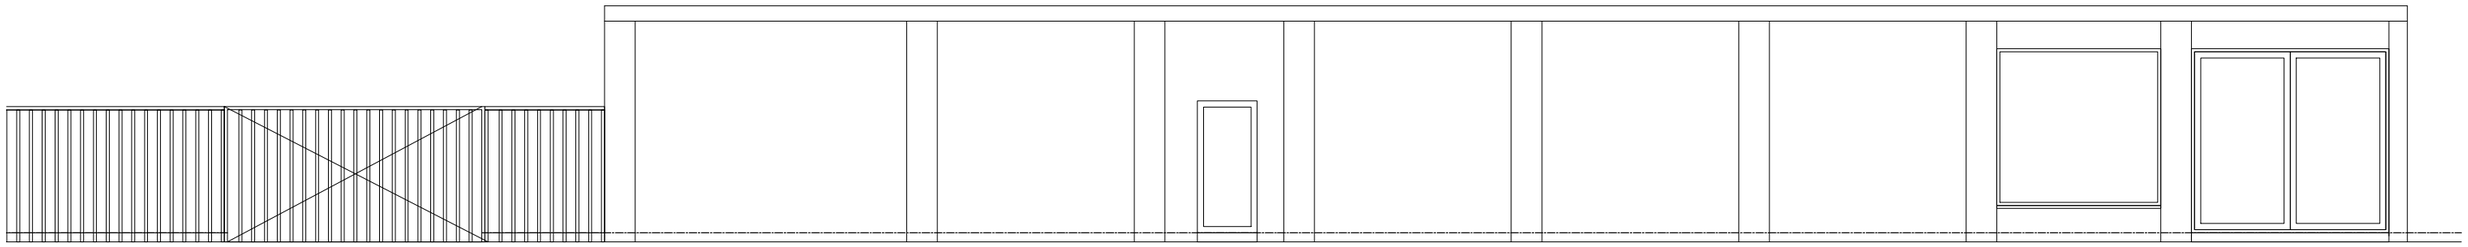

Existing Front Elevation

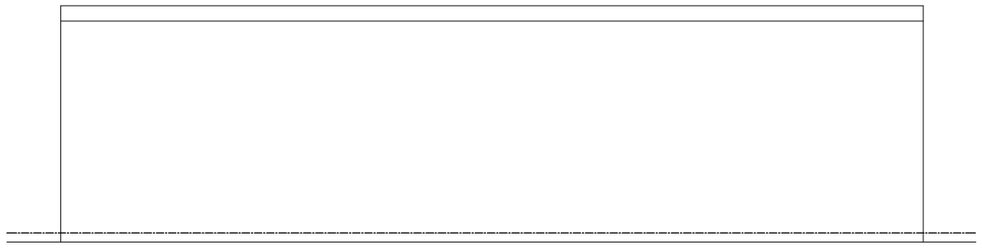

Existing Side Elevation

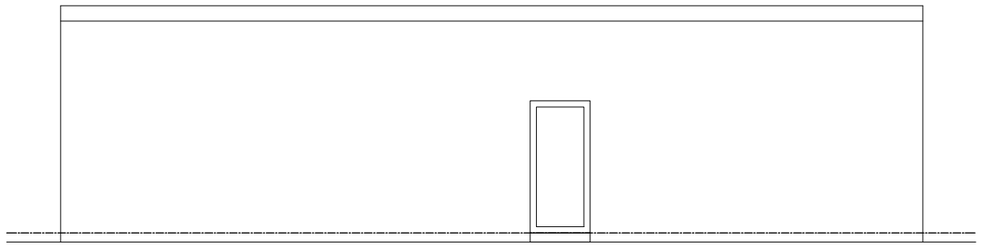

Existing Side Elevation

09-09-2023 - REV A
AMENDMENTS AS REQUESTED BY PLANNING

Drawing no. 3.0

date	rev.	revision/author/checker

purpose of issue
PRE-APPLICATION

project
321-325 Uttoxeter Road, Blythe Bridge, Stoke-on-Trent ST11 9QA

drawing
EXISTING ELEVATIONS

Job no.	rev.
2023-114	

drawn **GS**	checked
scale **1:100@A3**	date **09.09.2023**

51 COLESHILL ROAD BIRMINGHAM B36 8DT
TEL: 0121-783-6211 Mob: 07852135845
Email. gs@architectureinteriors.co.uk
www.architectureinteriors.co.uk