




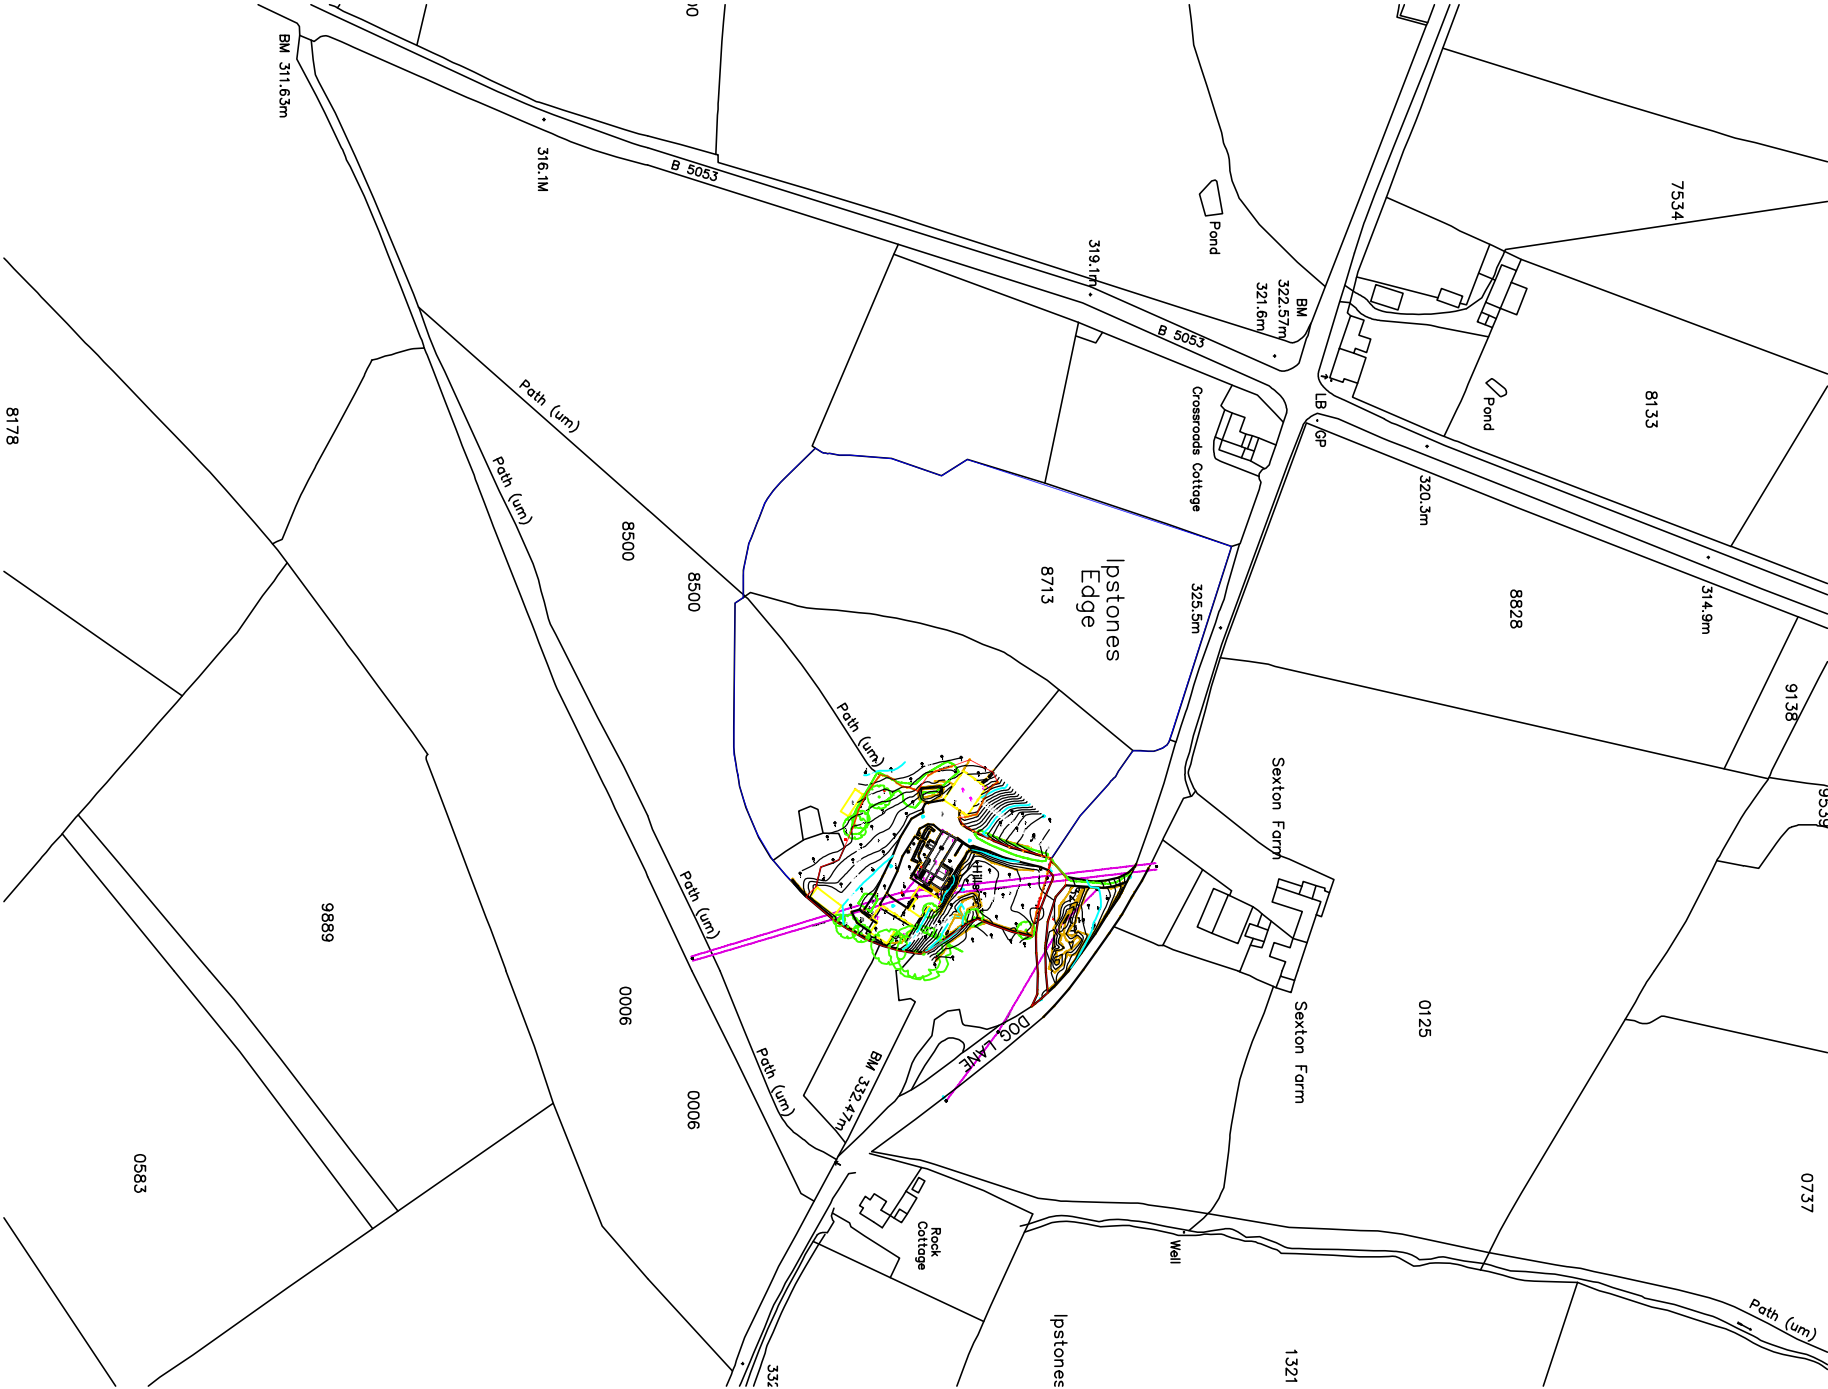

SITE LOCATION PLAN 1:2500

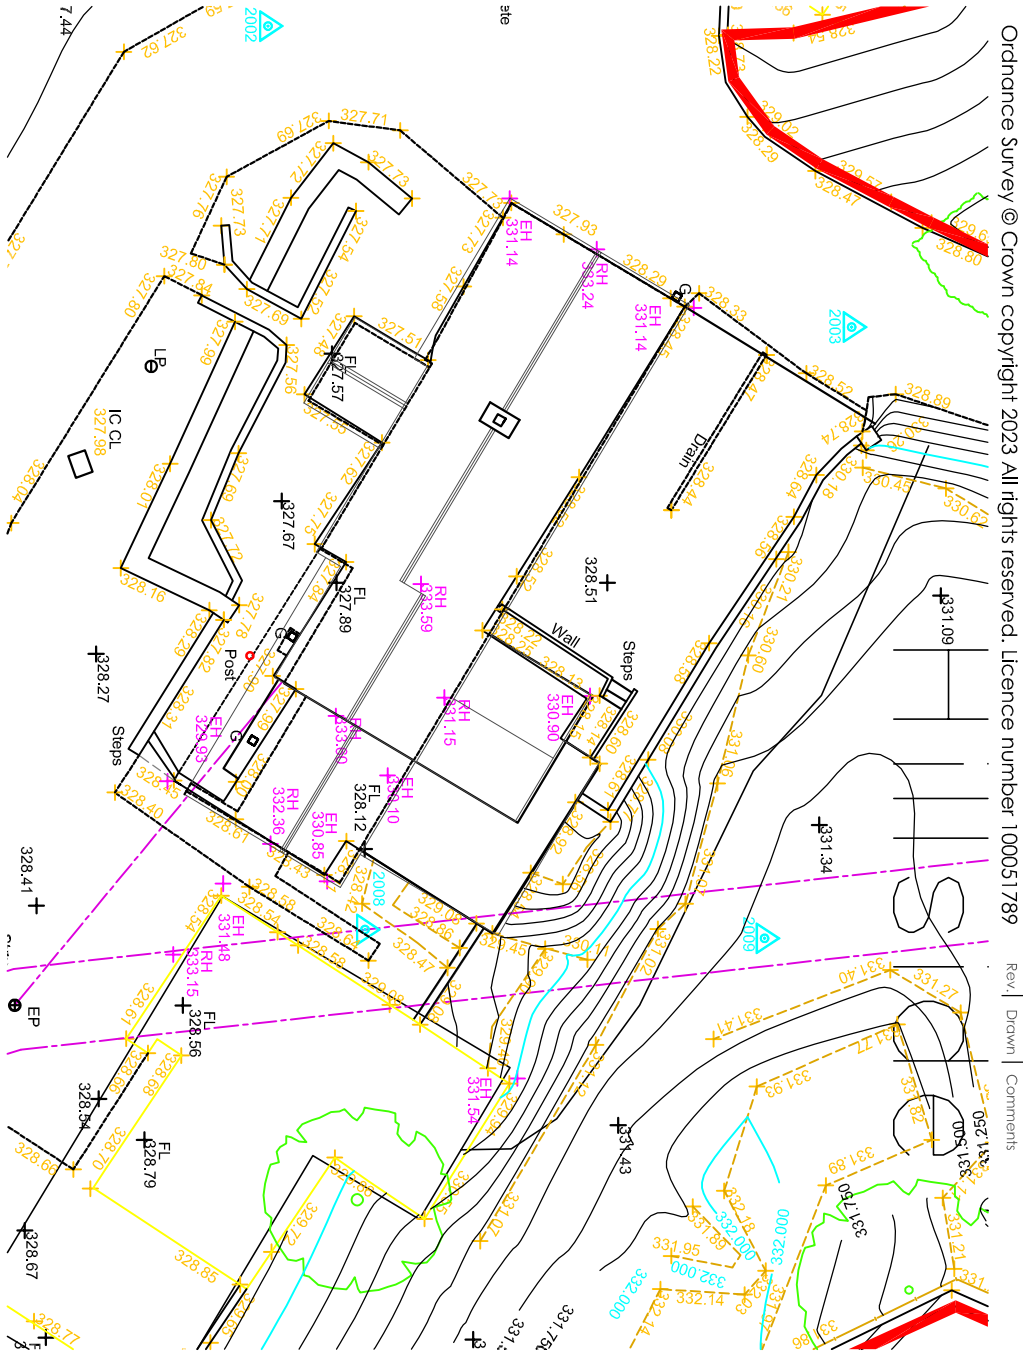

SITE LAYOUT PLAN 1:200

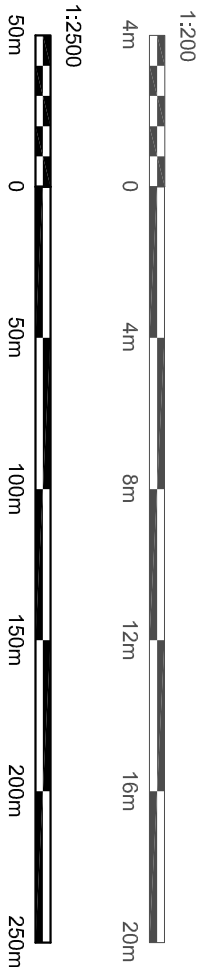

Client
MISS K WARNER

Hewitt&Carr Architects
A: DaisyBank House | 17-19 Leek Road | Cheddle | ST10 1JE
T: 01538 756888
E: enquiries@hccarchitects.co.uk
W: www.hccarchitects.co.uk

Project
PROPOSED EXTENSION TO EXISTING
COTTAGE AT HILLSIDE IPSTONES ST10

Title
SITE LOCATION AND LAYOUT PLAN
AS EXISTING

Status
AS EXISTING

Date
MAY 2023

Scale @A3 AS NOTED

Project No. Drawing No.
01275-AL(0)02

Rev A

Copyright of this drawing is vested in the Architect and it must not be copied or reproduced without consent. Figured dimensions only are to be taken from this drawing. All contractors must visit the site and be responsible for taking and checking all dimensions relative to their work. Hewitt&Carr Architects Ltd are to be advised of any variation between drawings and site conditions. CLIENTS ARE ADVISED TO CLARIFY DIMENSIONS WITH THE ARCHITECT PRIOR TO SETTING OUT AND NOT TO SCALE FROM THE DRAWING.

Rev	Drawn	Comments	Date
-----	-------	----------	------