


Ordnance Survey © Crown copyright 2023 All rights reserved. licence number 100051789

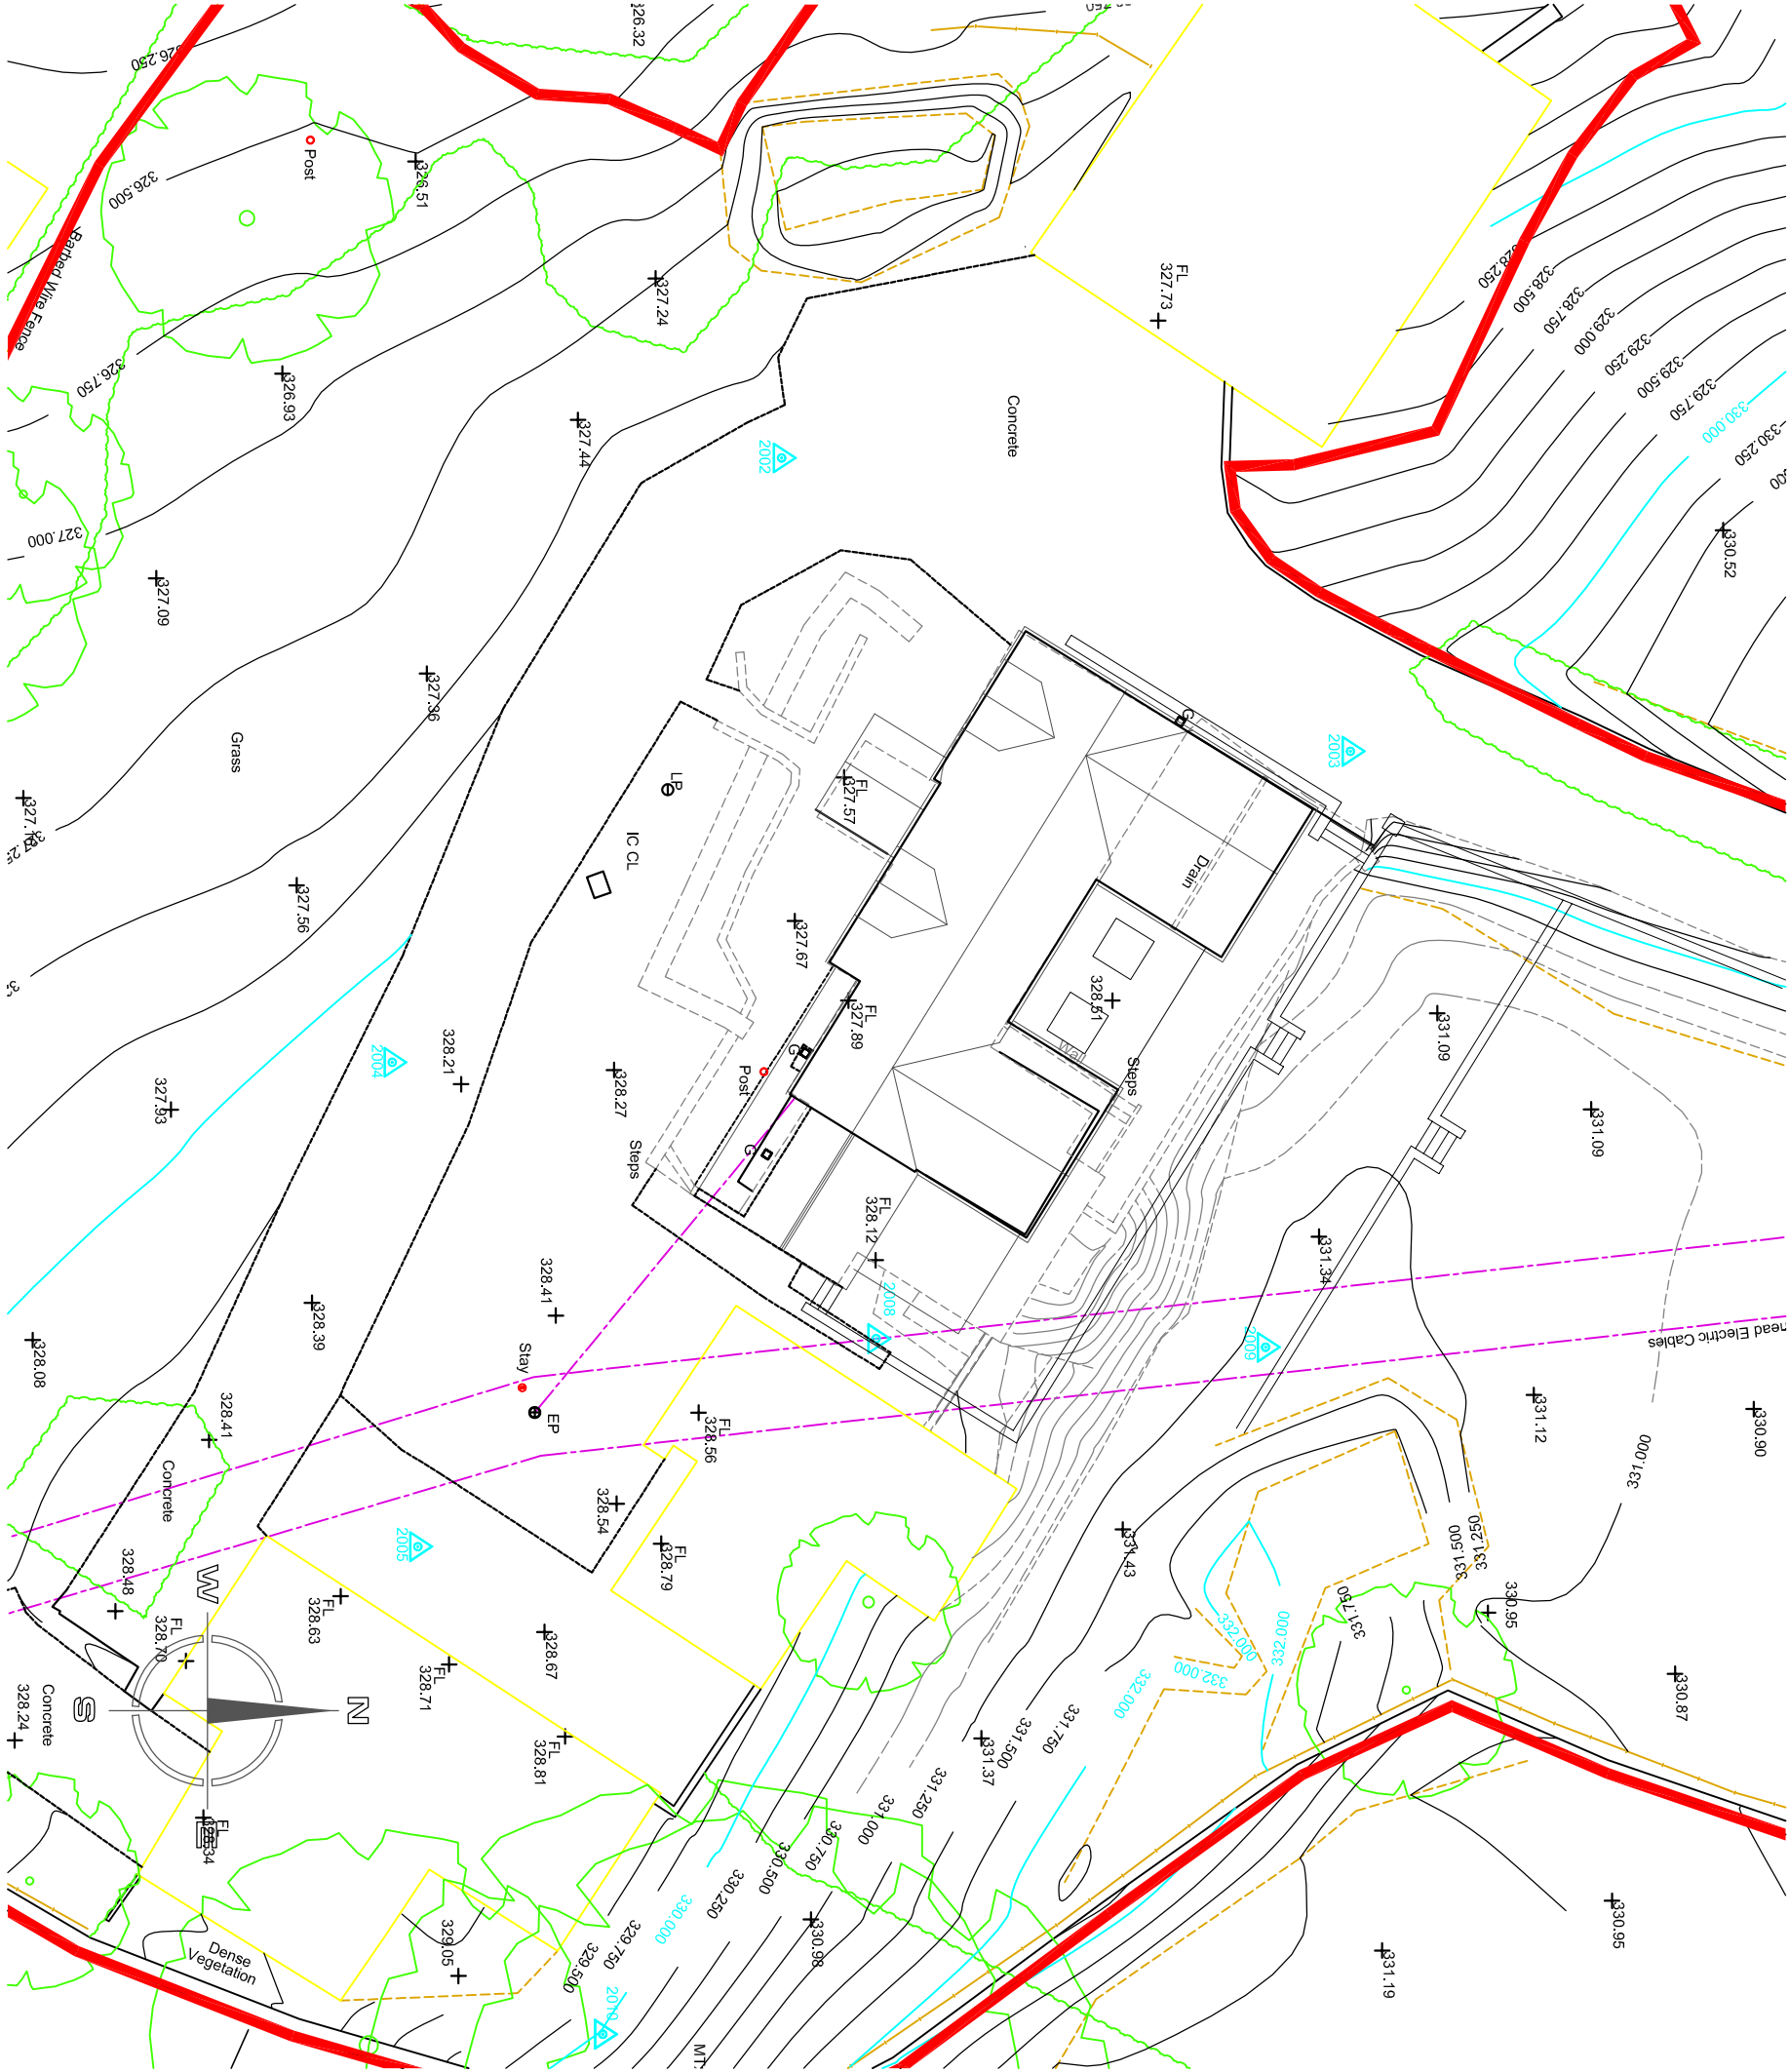

SITE LAYOUT PLAN AS PROPOSED 1:200



Copyright of this drawing is vested in the Architect and it must not be copied or reproduced without consent. Figured dimensions only are to be taken from this drawing. All contractors must visit the site and be responsible for taking and checking all dimensions relative to their work. Hewitt&Carr Architects Ltd are to be advised of any variation between drawings and site conditions.
CLIENTS ARE ADVISED TO CLARIFY DIMENSIONS WITH THE ARCHITECT PRIOR TO SETTING OUT AND NOT TO SCALE FROM THE DRAWING.

Rev	Drawn	Comments	Date
-----	-------	----------	------

Hewitt&Carr Architects
A: DaisyBank House | 17-19 Leek Road | Cheddle | ST10 1JE
T: 01538 756888
E: enquiries@hcarcitects.co.uk
W: www.hcarcitects.co.uk

Client
MISS K WARNER

Project
PROPOSED EXTENSION TO EXISTING COTTAGE AT HILLSIDE IPSTONES ST10

Title
SITE LAYOUT PLAN AS PROPOSED

Status
SCHEME

Date
MAY 2023

Scale @A3
AS NOTED

Project No
01275-AL(0)04

Drawing No.
B