



Copyright of this drawing is vested in the Architect and it must not be copied or reproduced without consent. Figured dimensions only are to be taken from this drawing. All contractors must visit the site and be responsible for taking and checking all dimensions relative to their work. Hewitt&Carr Architects Ltd are to be advised of any variation between drawings and site conditions. CLIENTS ARE ADVISED TO CLARIFY DIMENSIONS WITH THE ARCHITECT PRIOR TO SETTING OUT AND NOT TO SCALE FROM THE DRAWING.


Rev.	Drawn	Comments	Date
B	SG	Building Size Reduced	18/11/2022
C	SG	Additional Windows to Elevation Facing Brook	10/02/2023
D	SG	3No. Additional First Floor Windows to Elevation Facing Brook and 1No. to Elevation Facing North West	14/12/2023

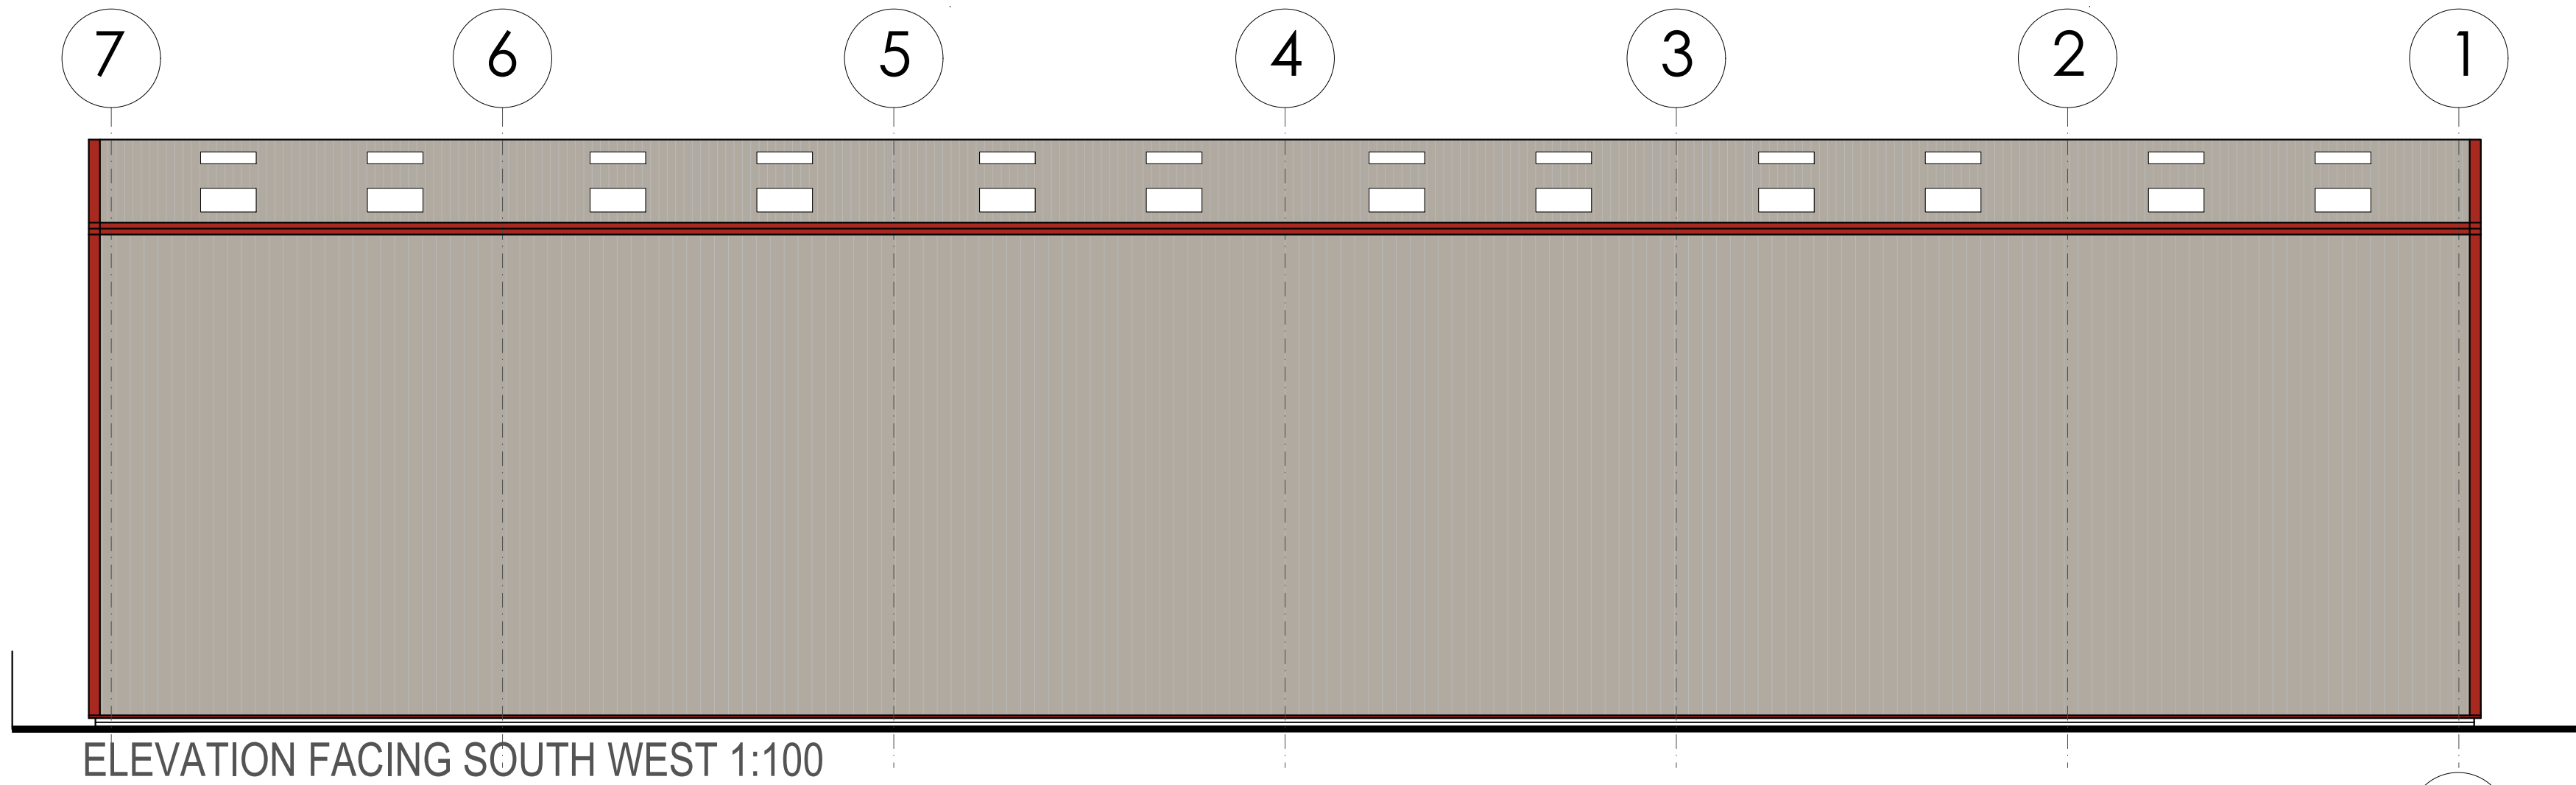


ELEVATION FACING SOUTH WEST 1:100

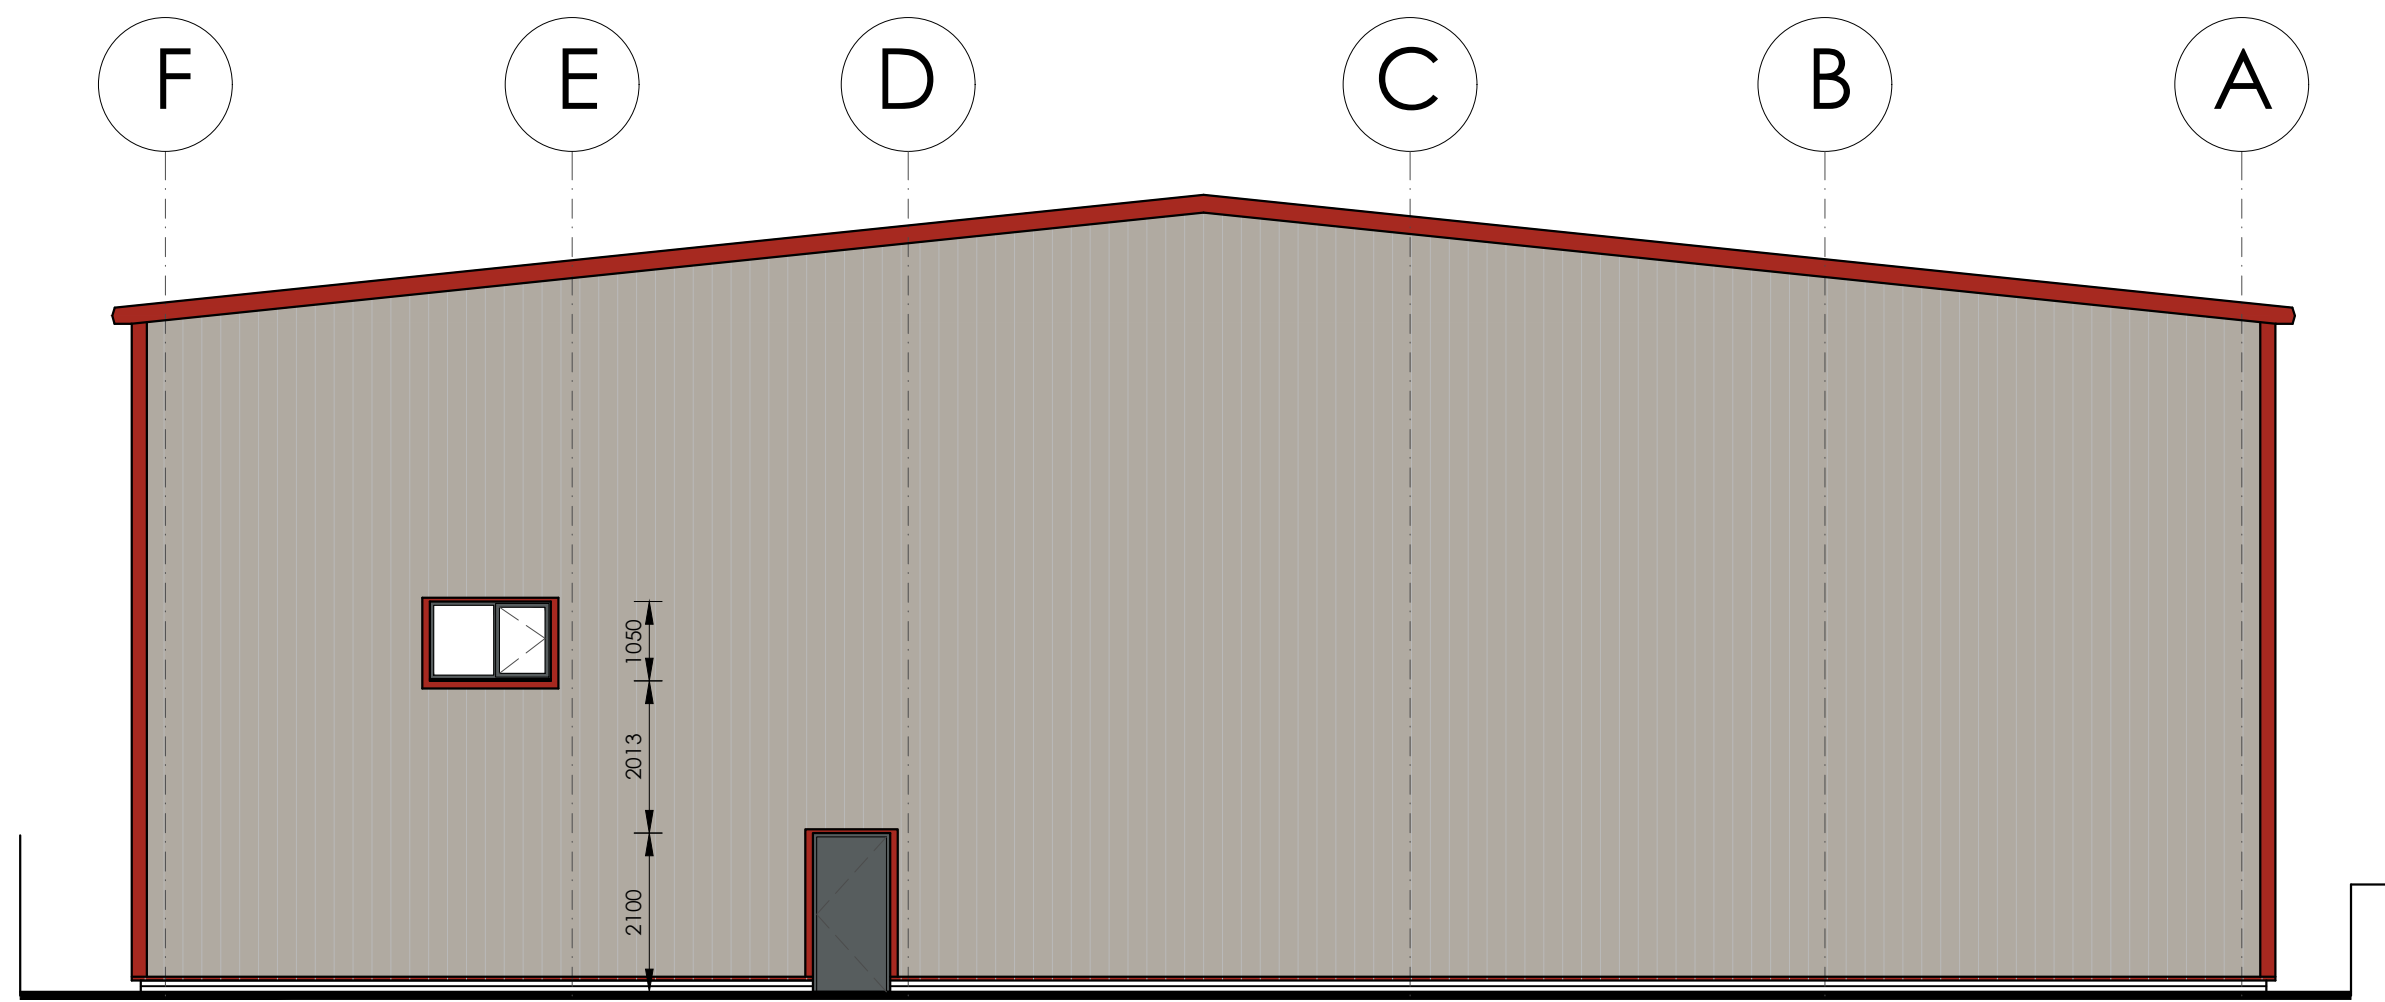



ELEVATION FACING NORTH WEST 1:100

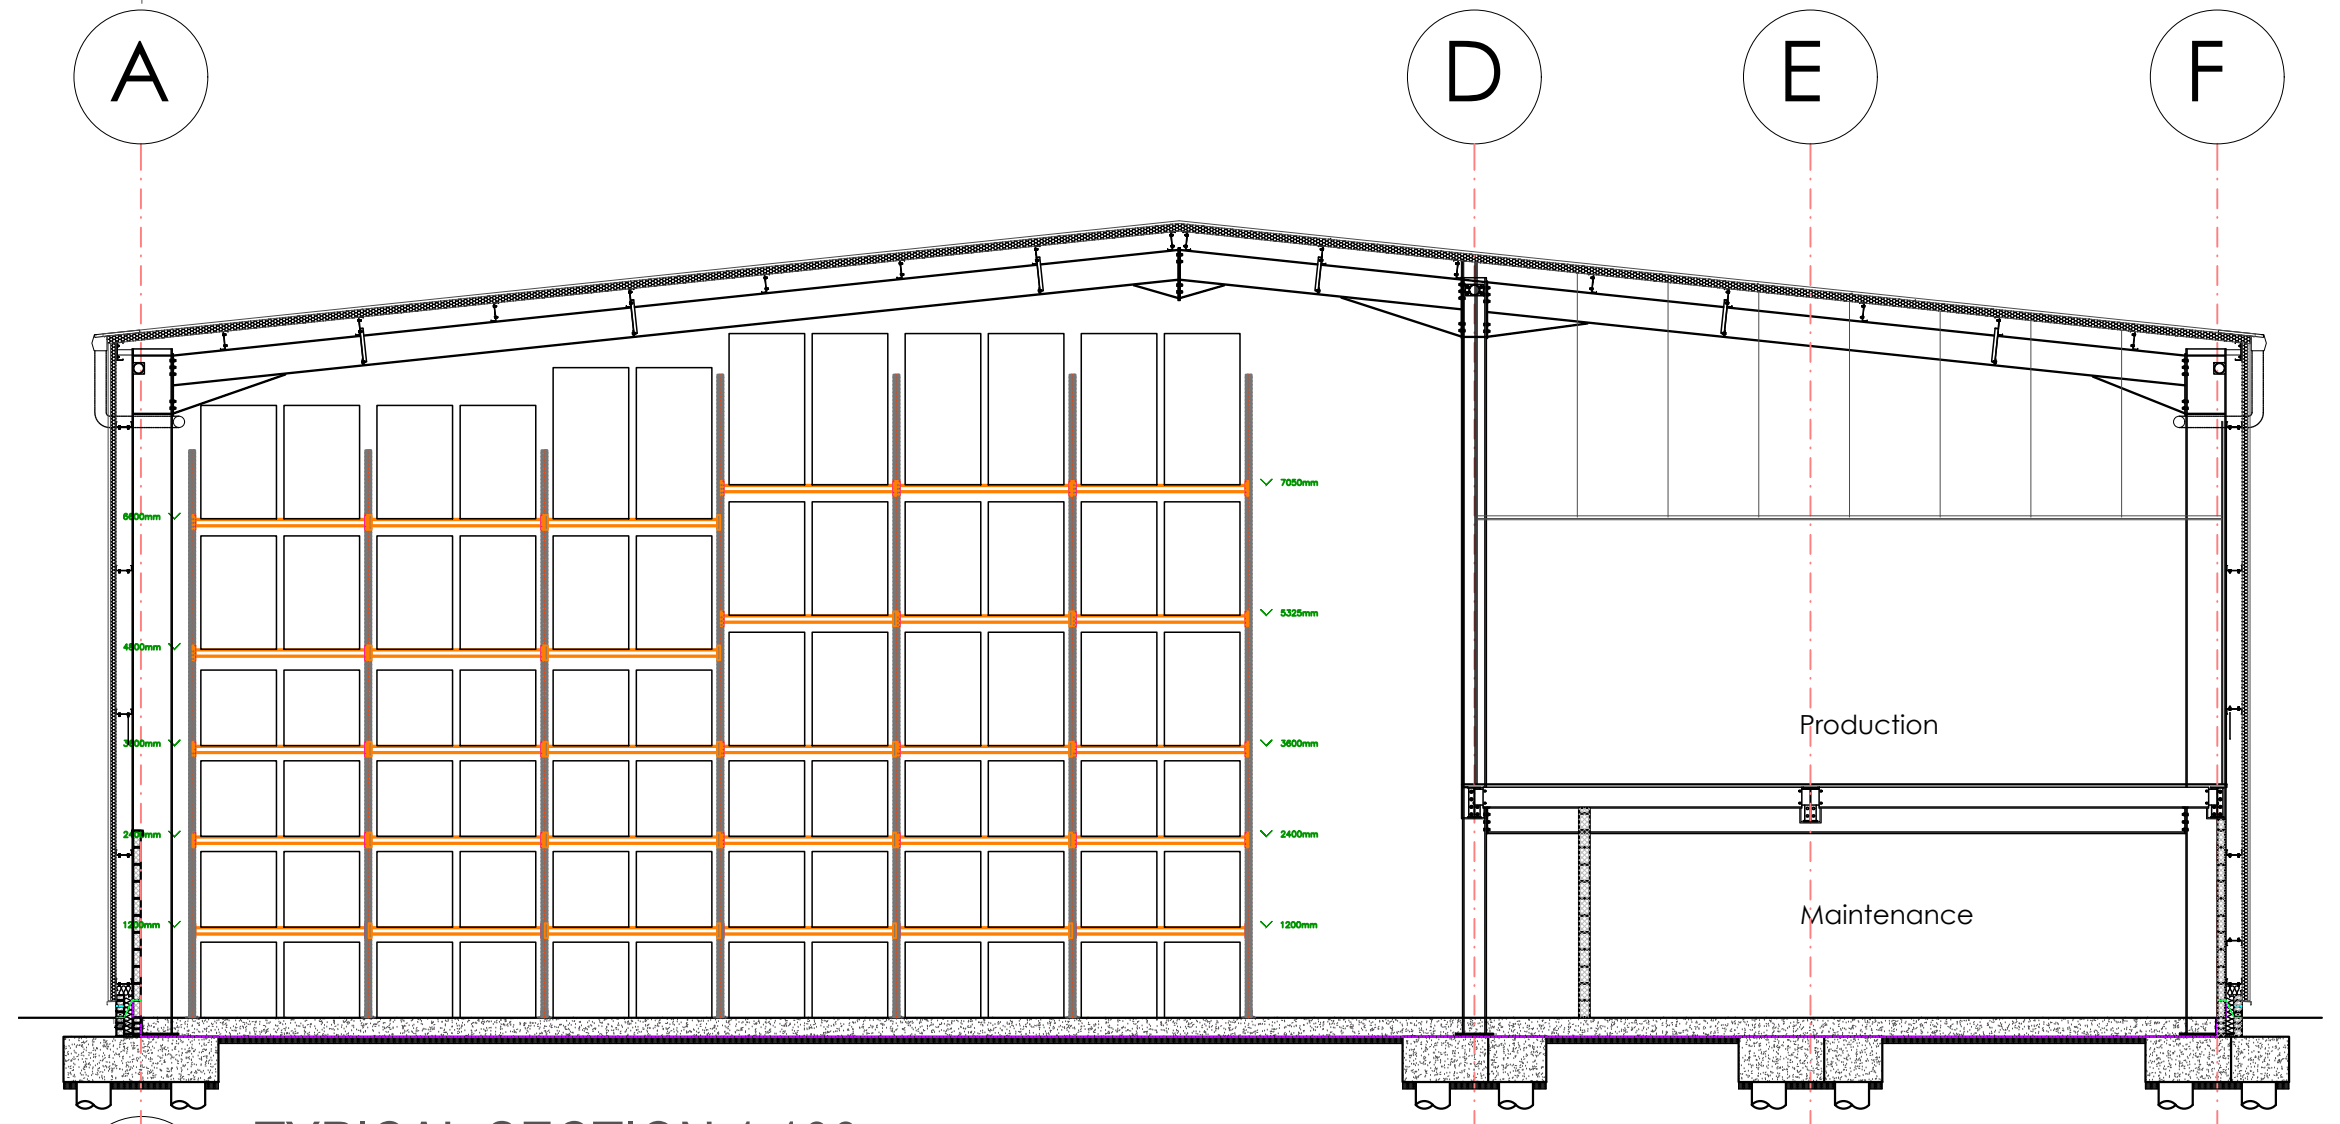

TYPICAL SECTION 1:100

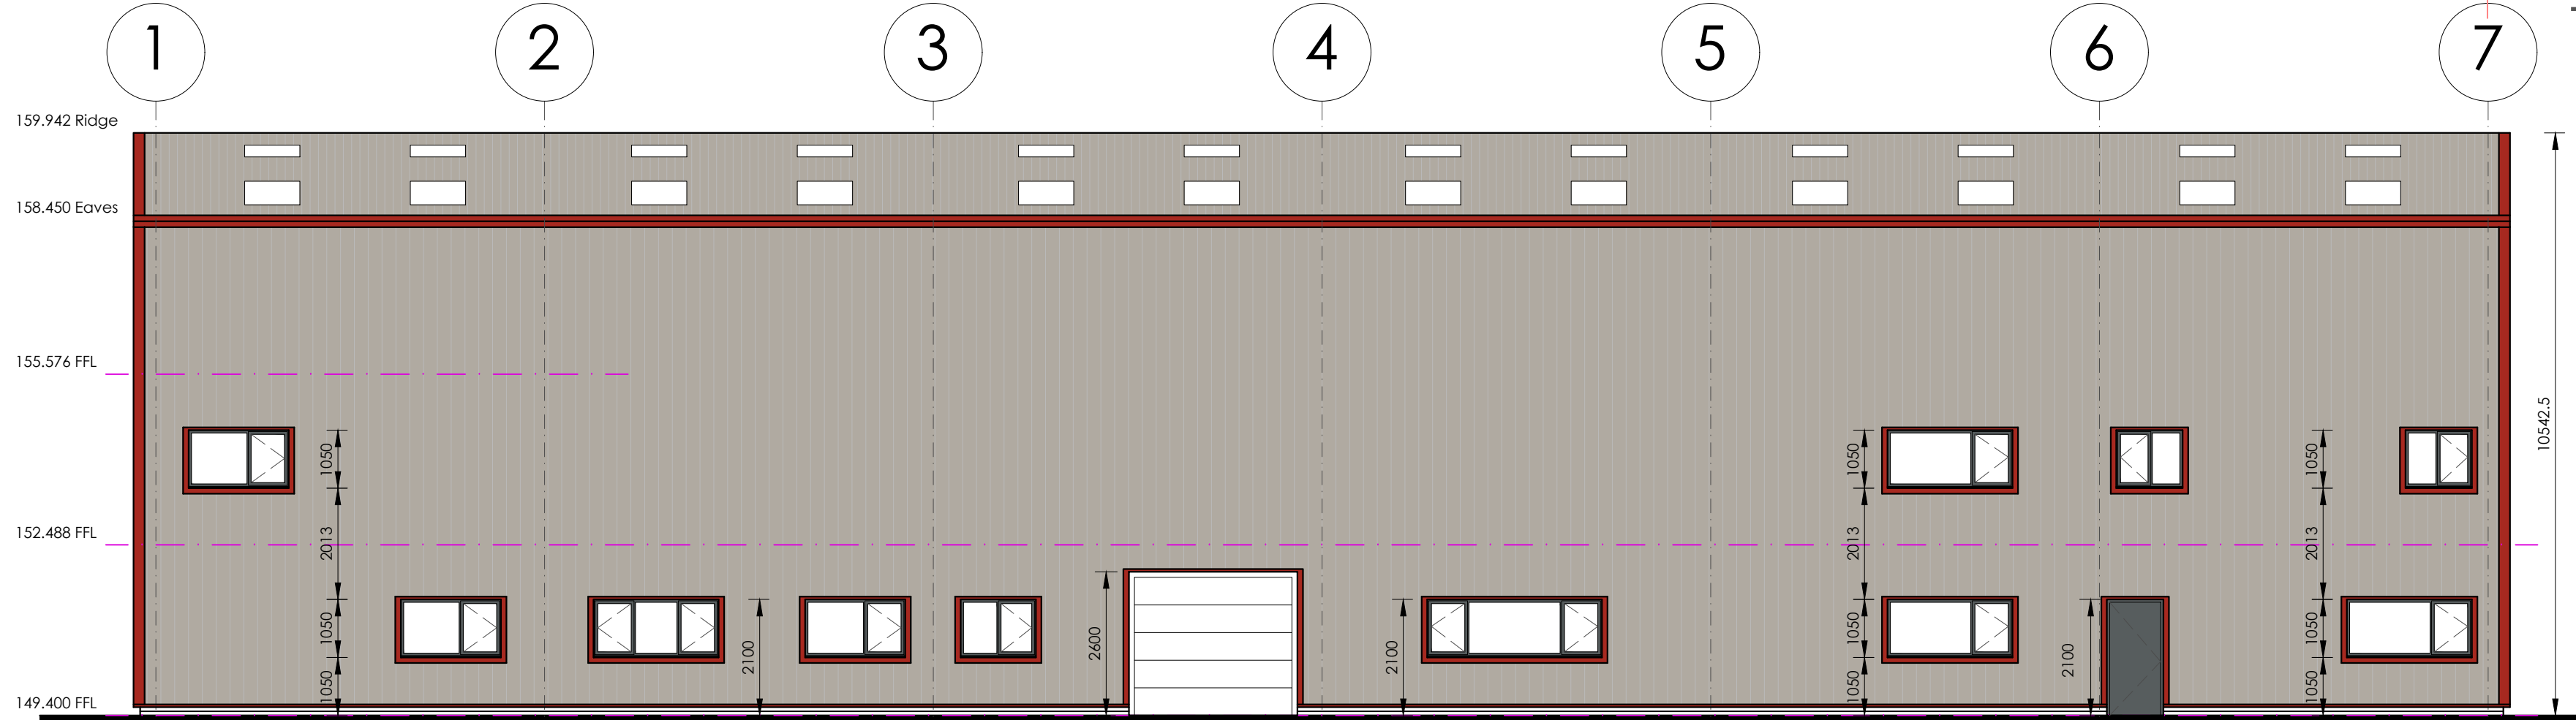

ELEVATION FACING BROOK (NORTH EAST) 1:100

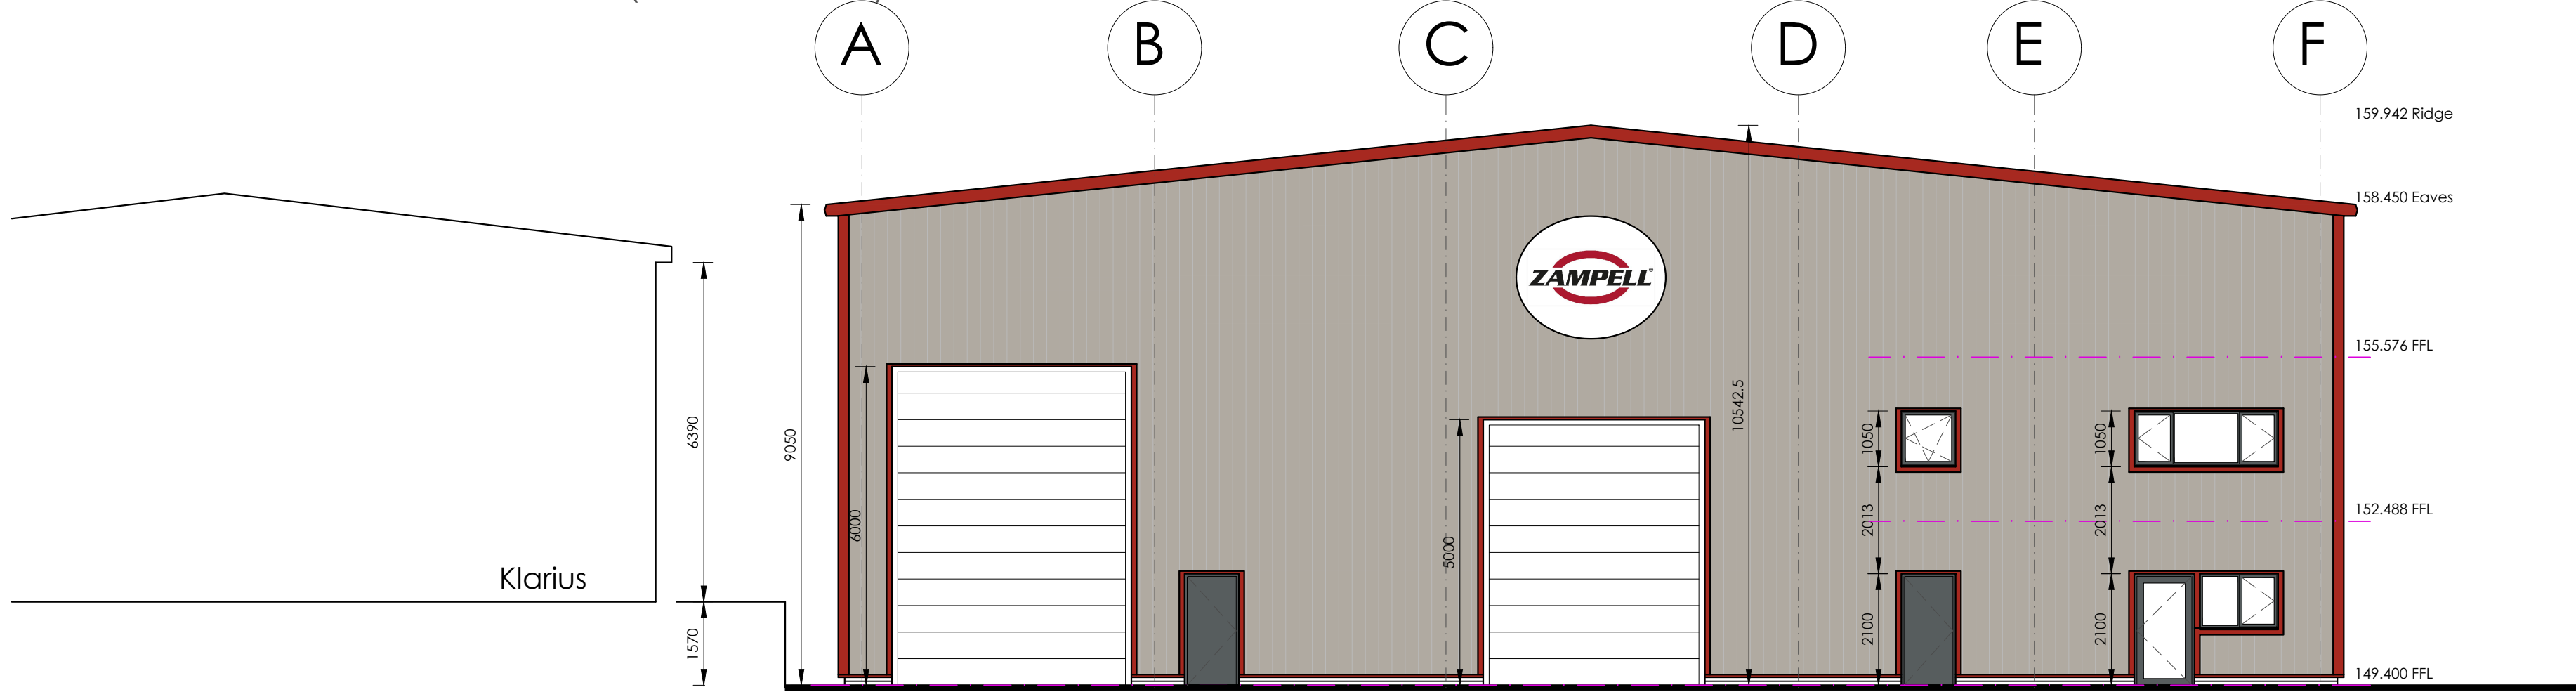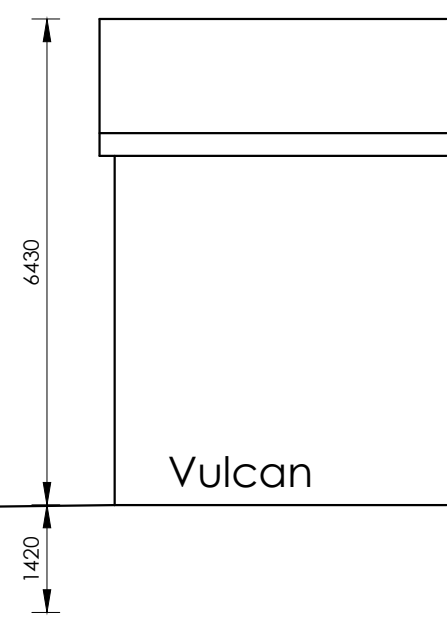

ELEVATION FACING KEATES WAY (SOUTH EAST) 1:100

Hewitt&CarrArchitects

A: DaisyBank House | 17-19 Leek Road | Cheadle | ST10 1JE
T: 01538 756888
E: enquiries@hcarchitects.co.uk
W: www.hcarchitects.co.uk

Client
Zampell

Project
New Industrial Unit
Brookhouses Industrial Estate, Cheadle,
ST10 1PN
Title
Elevations as Proposed

Status
Planning
Date
Mar 2022

Scale @A1 1:100
Project No
01168
Drawing No.
PL(0)04

Drawn
SG
Checked

Rev
D

