



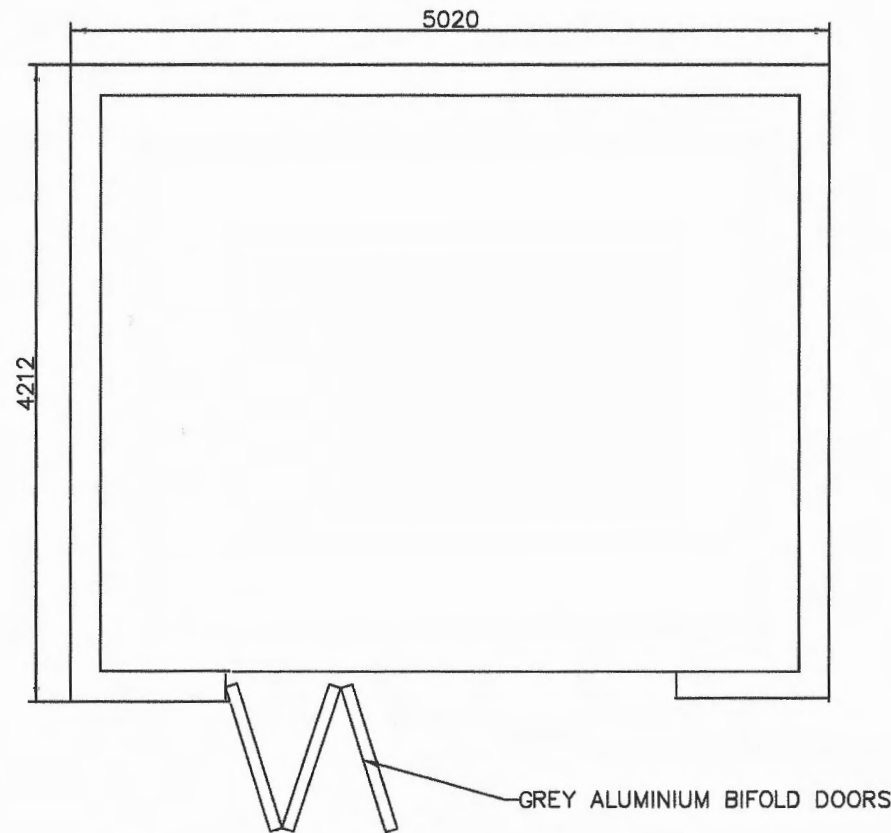

FLOOR
PLAN

SCALE 1:50 @ A4

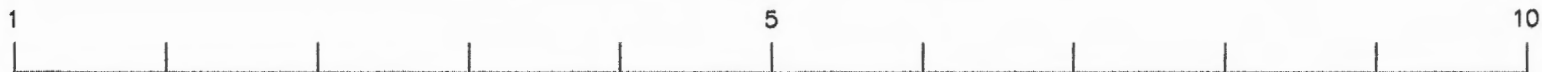

SCALE BAR IN METRES