



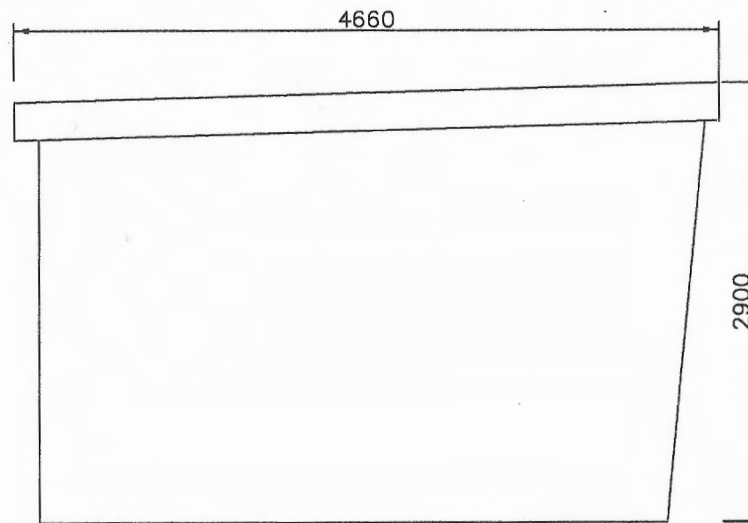

SIDE
ELEVATION

SCALE 1:50 @ A4

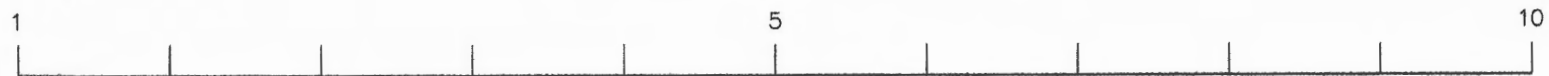

SCALE BAR IN METRES