



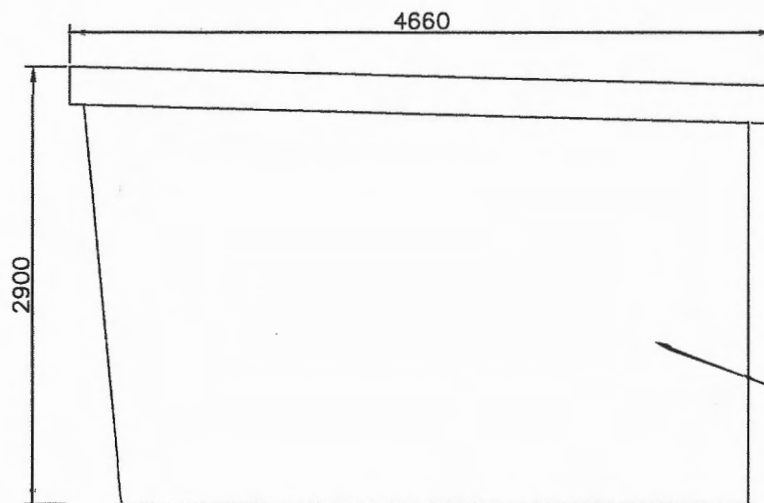

GREY STEEL BOX
PROFILE ROOFING SHEETS

SIDE
ELEVATION

SCALE 1:50 © A4

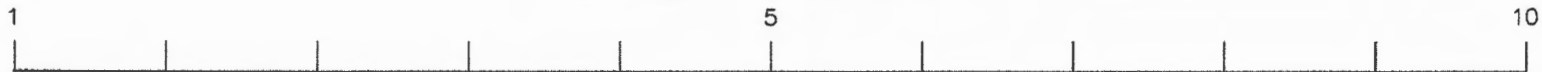

SCALE BAR IN METRES