
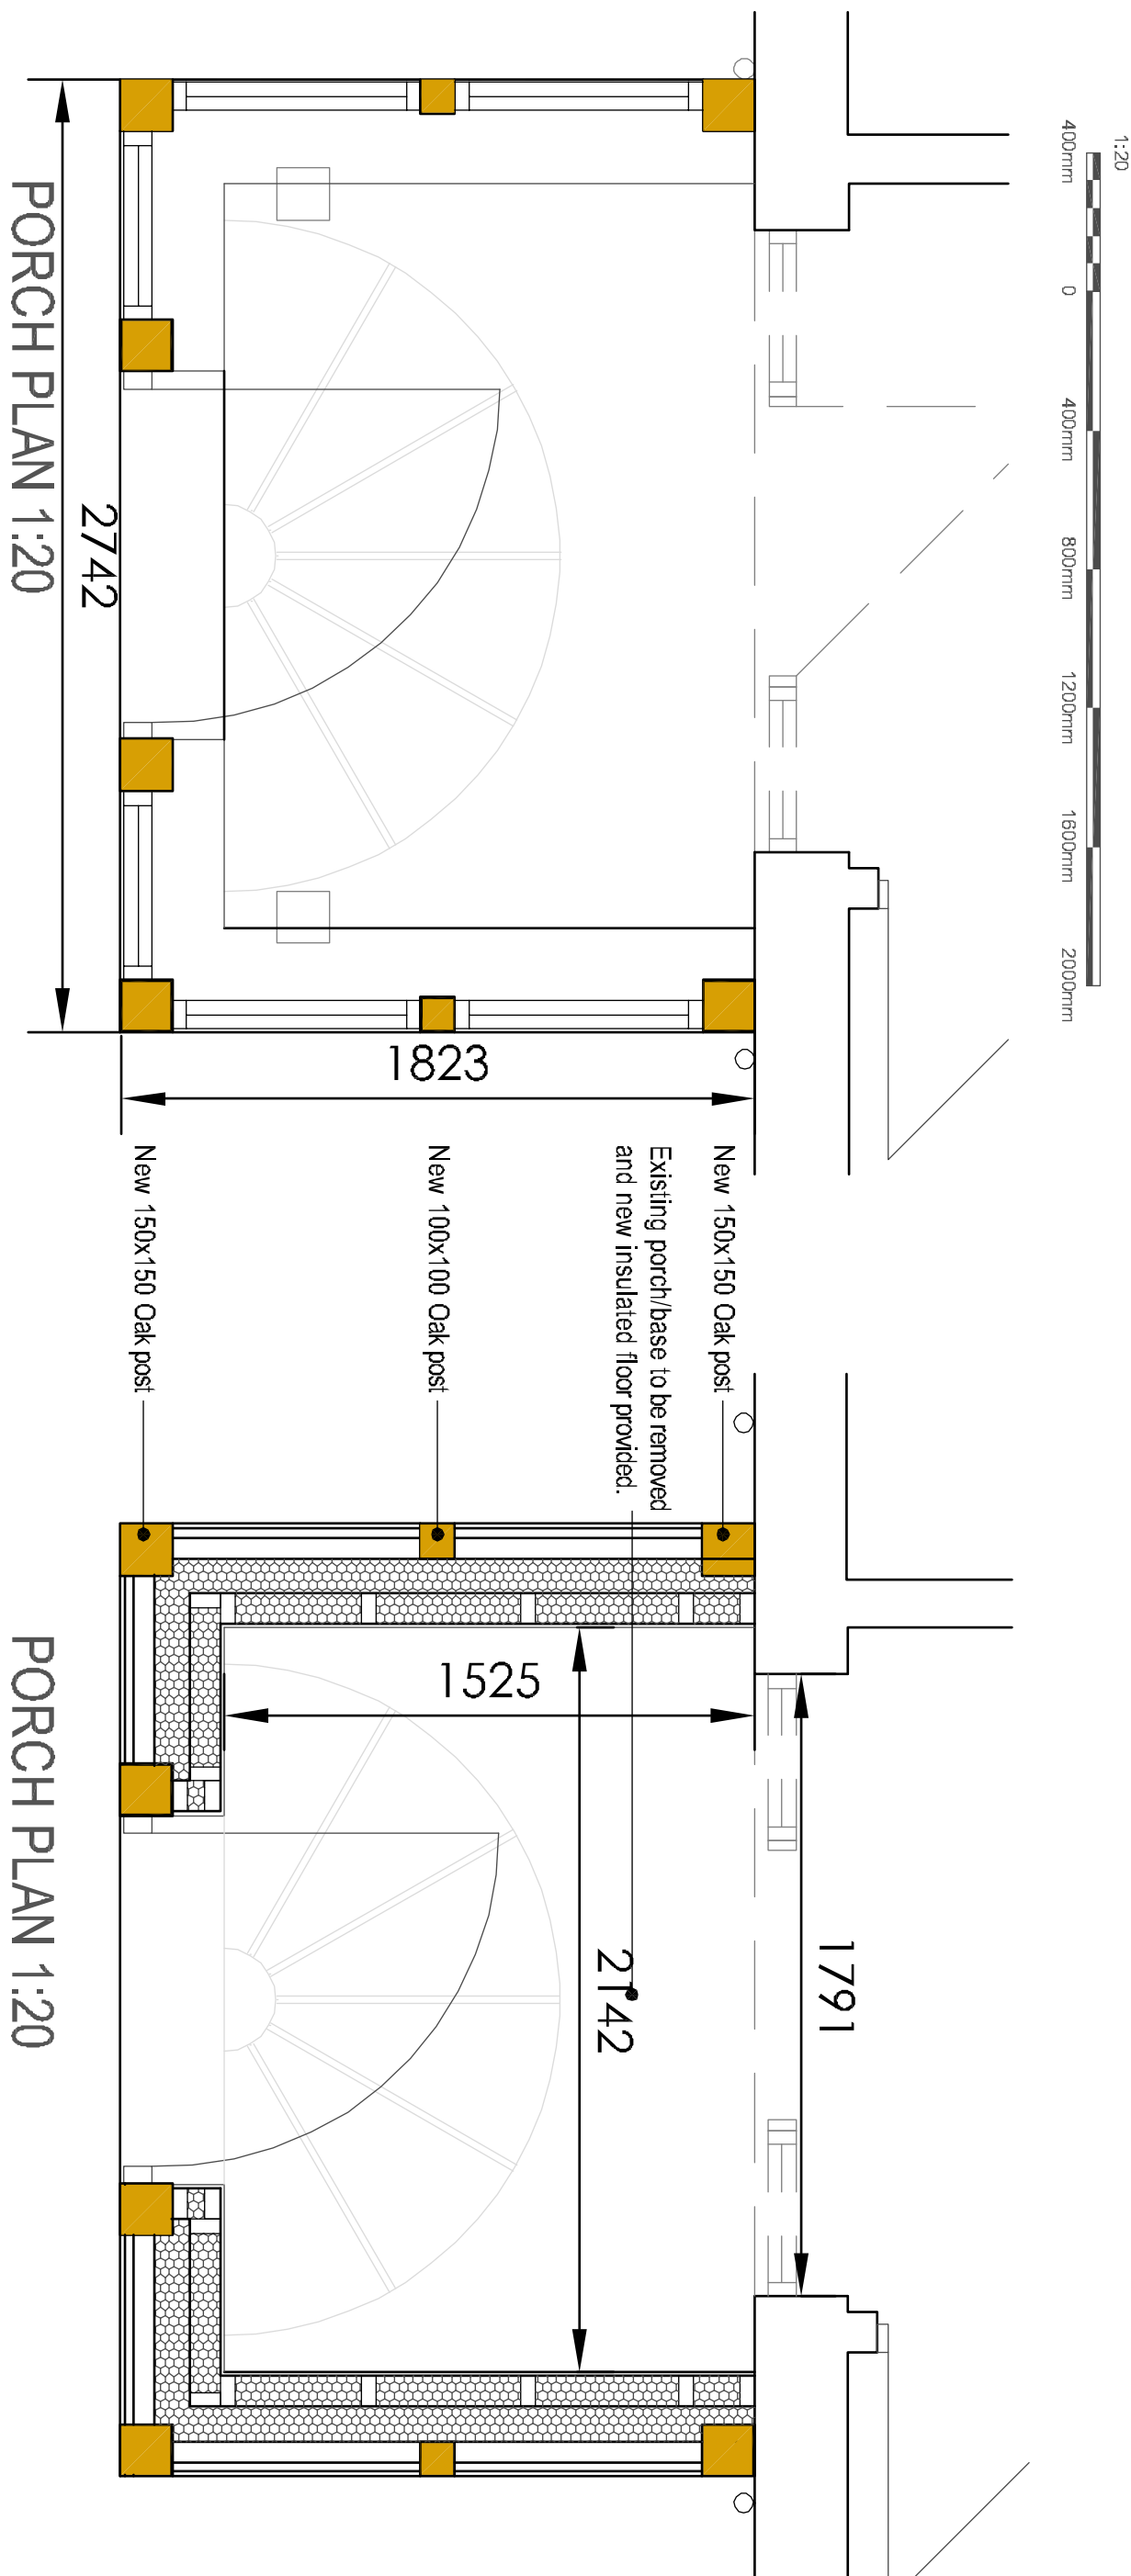
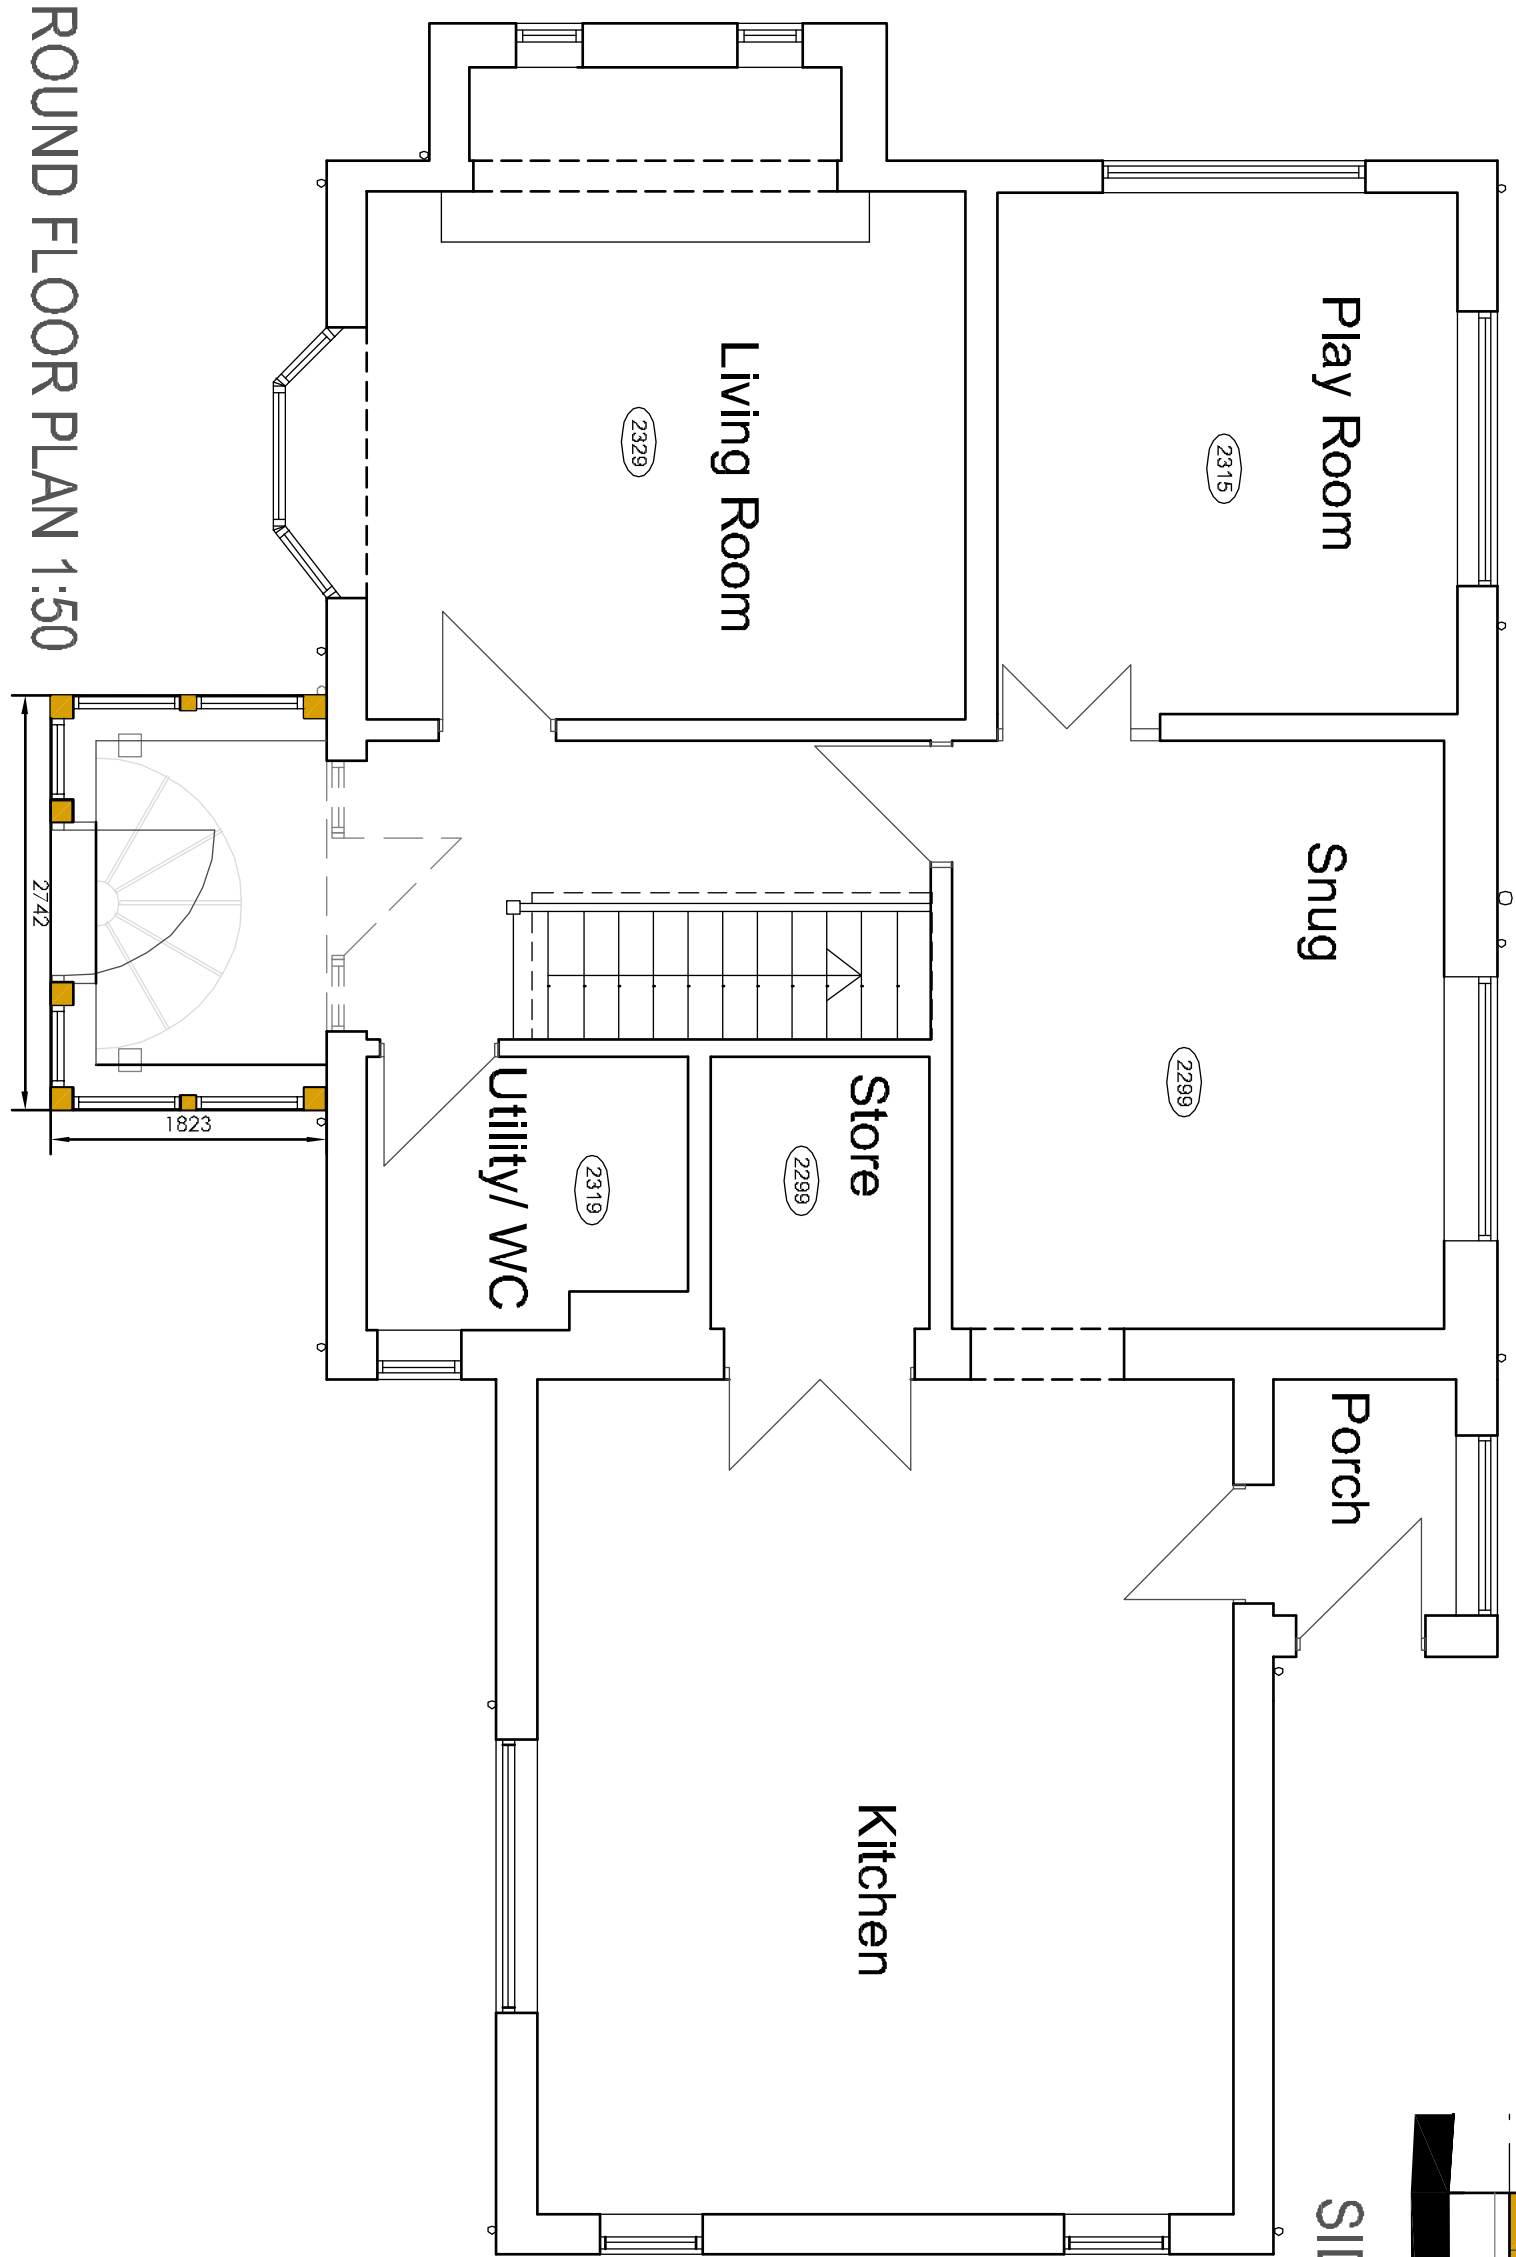
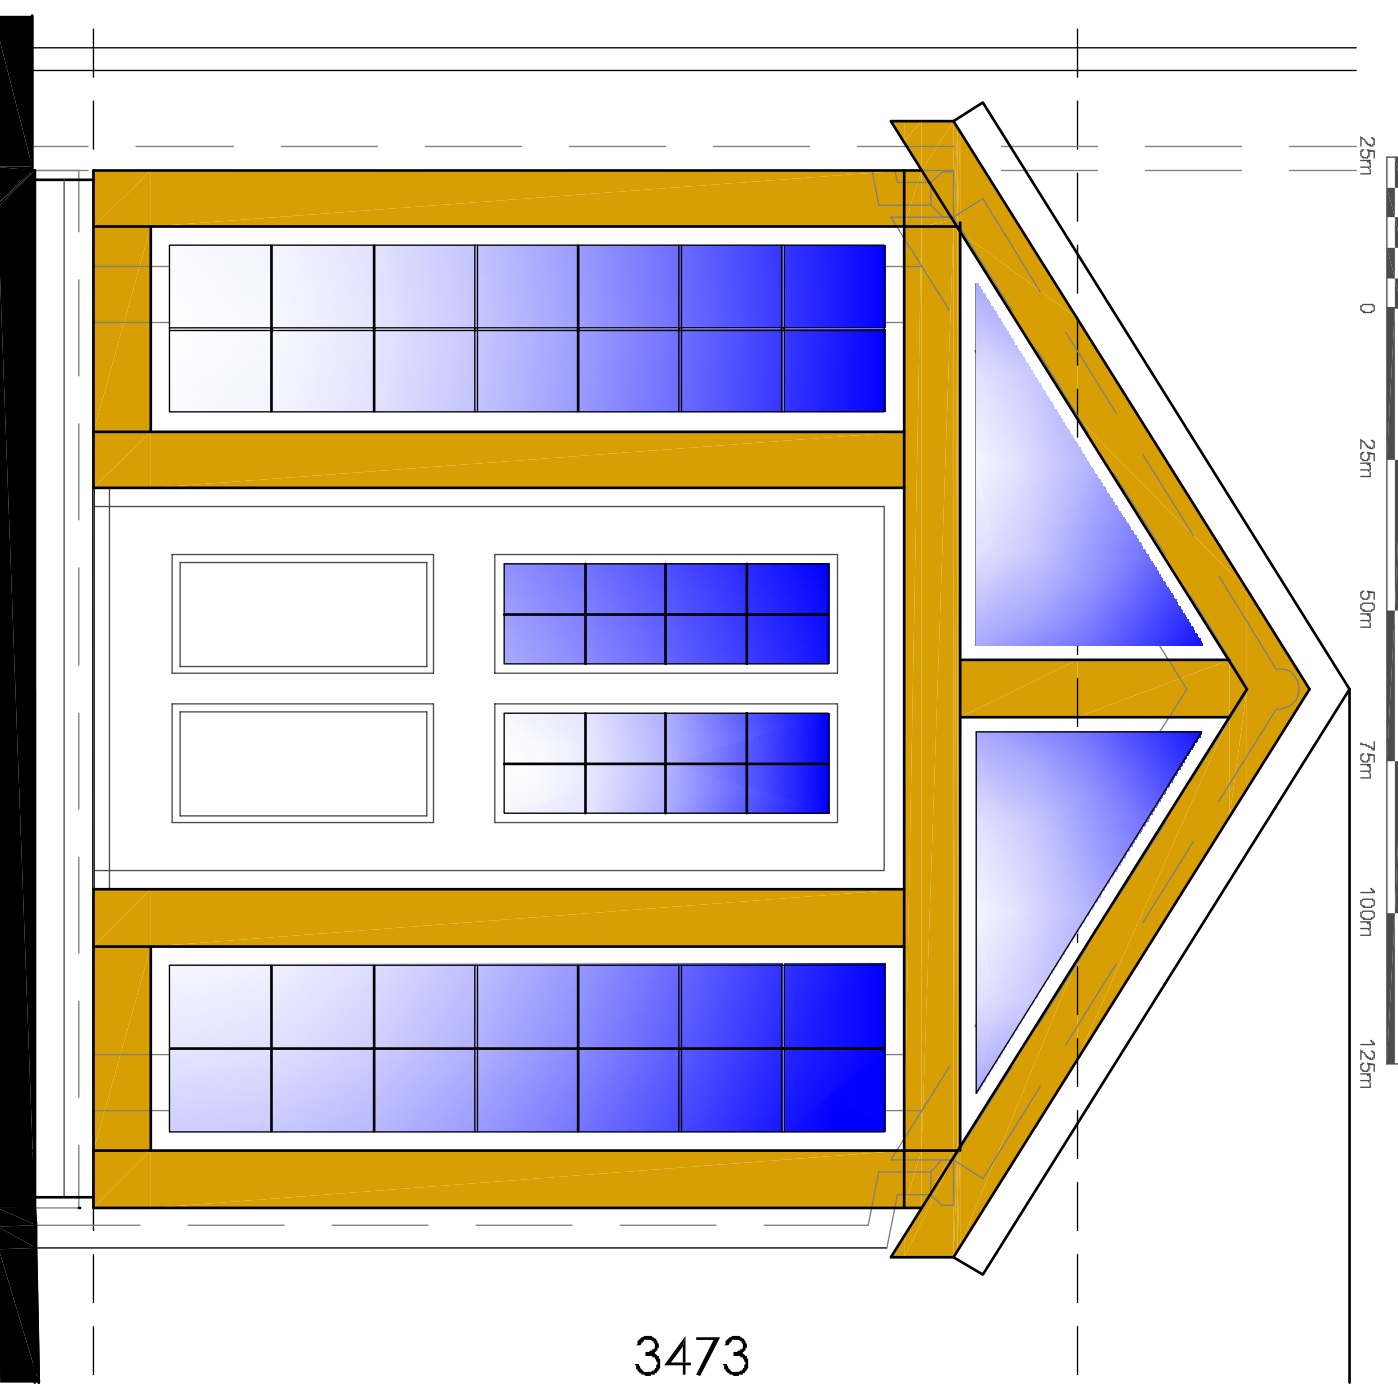
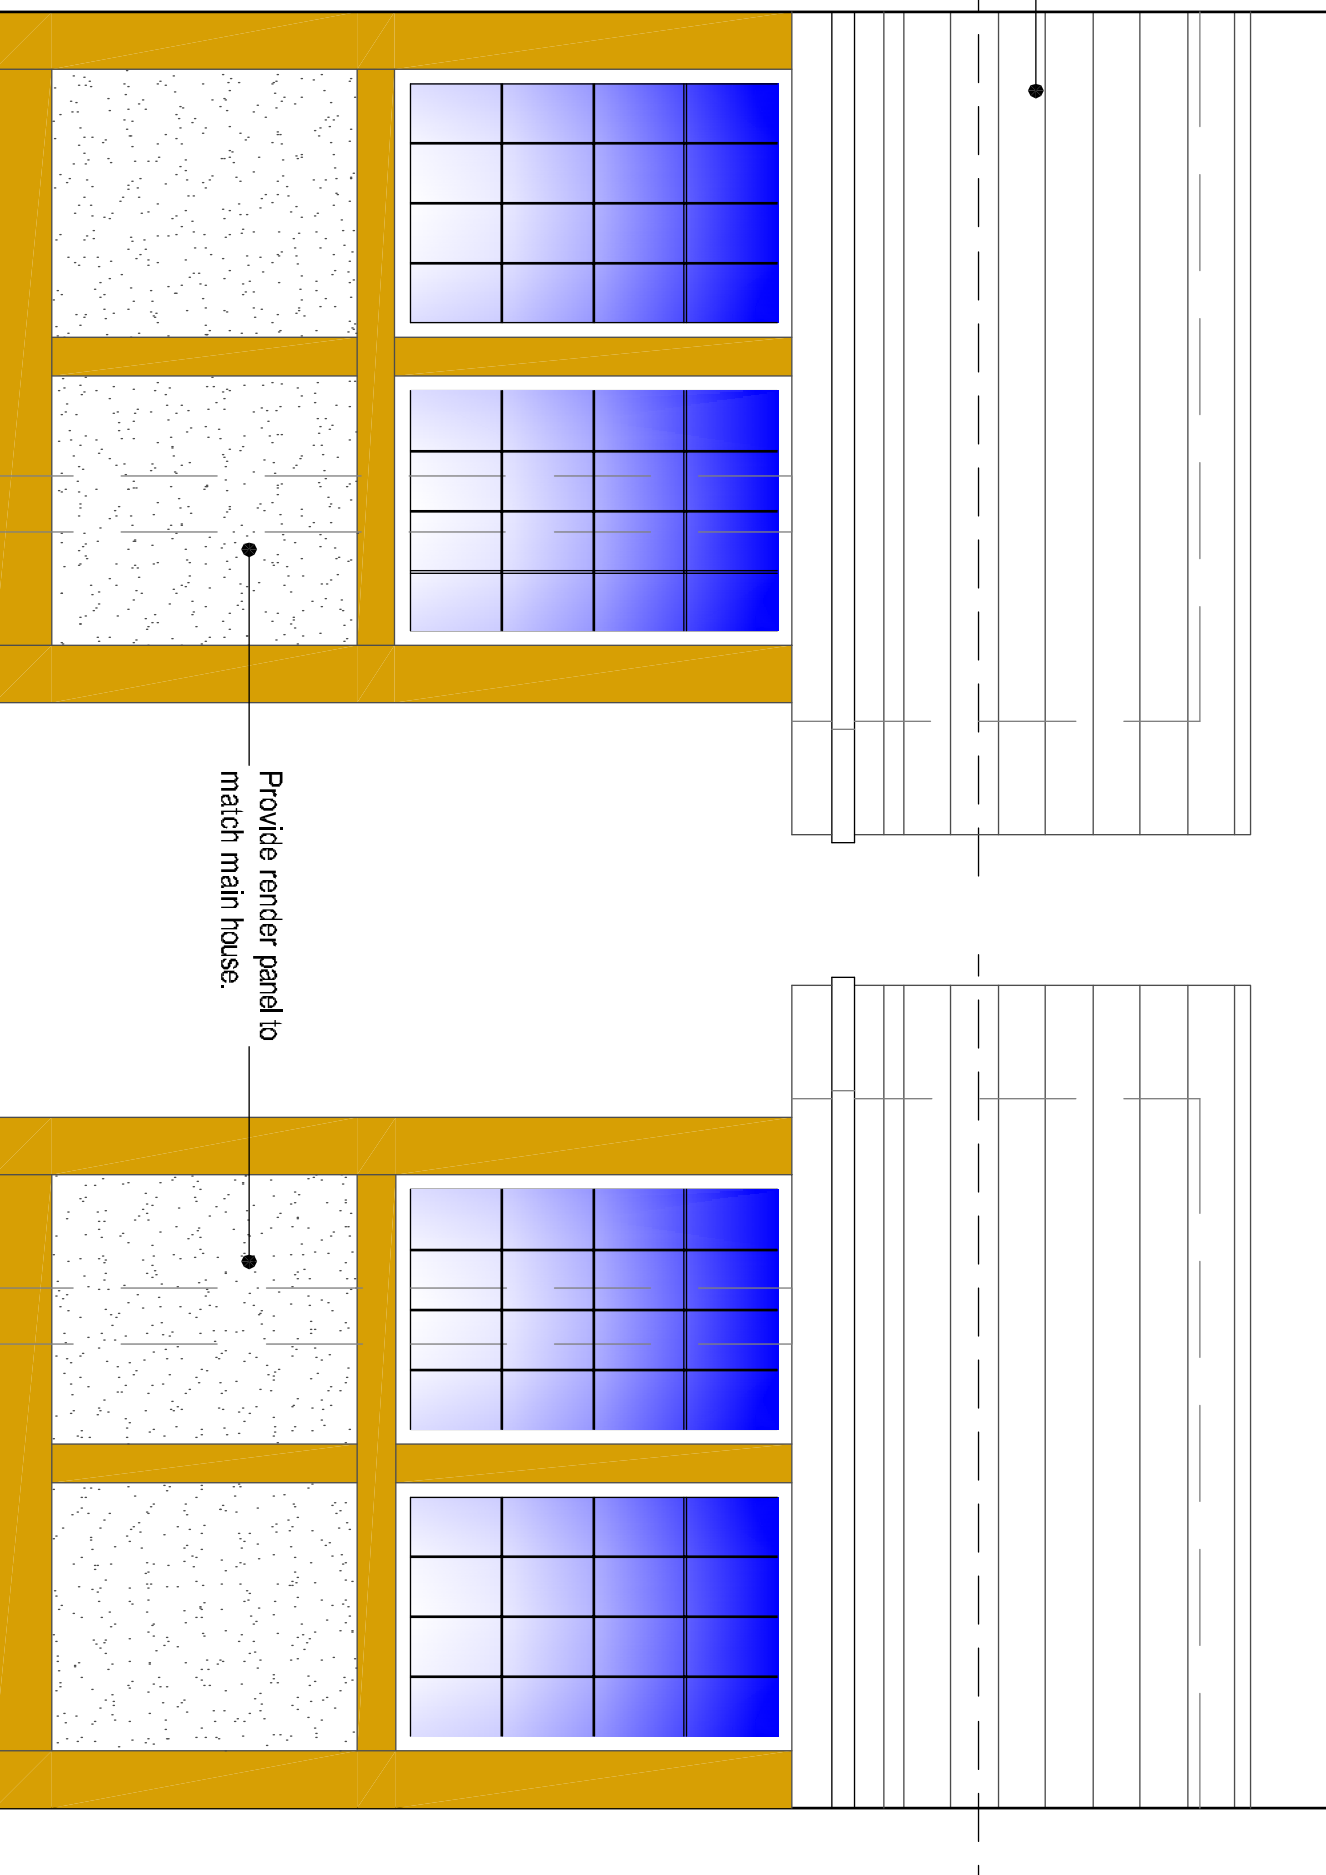
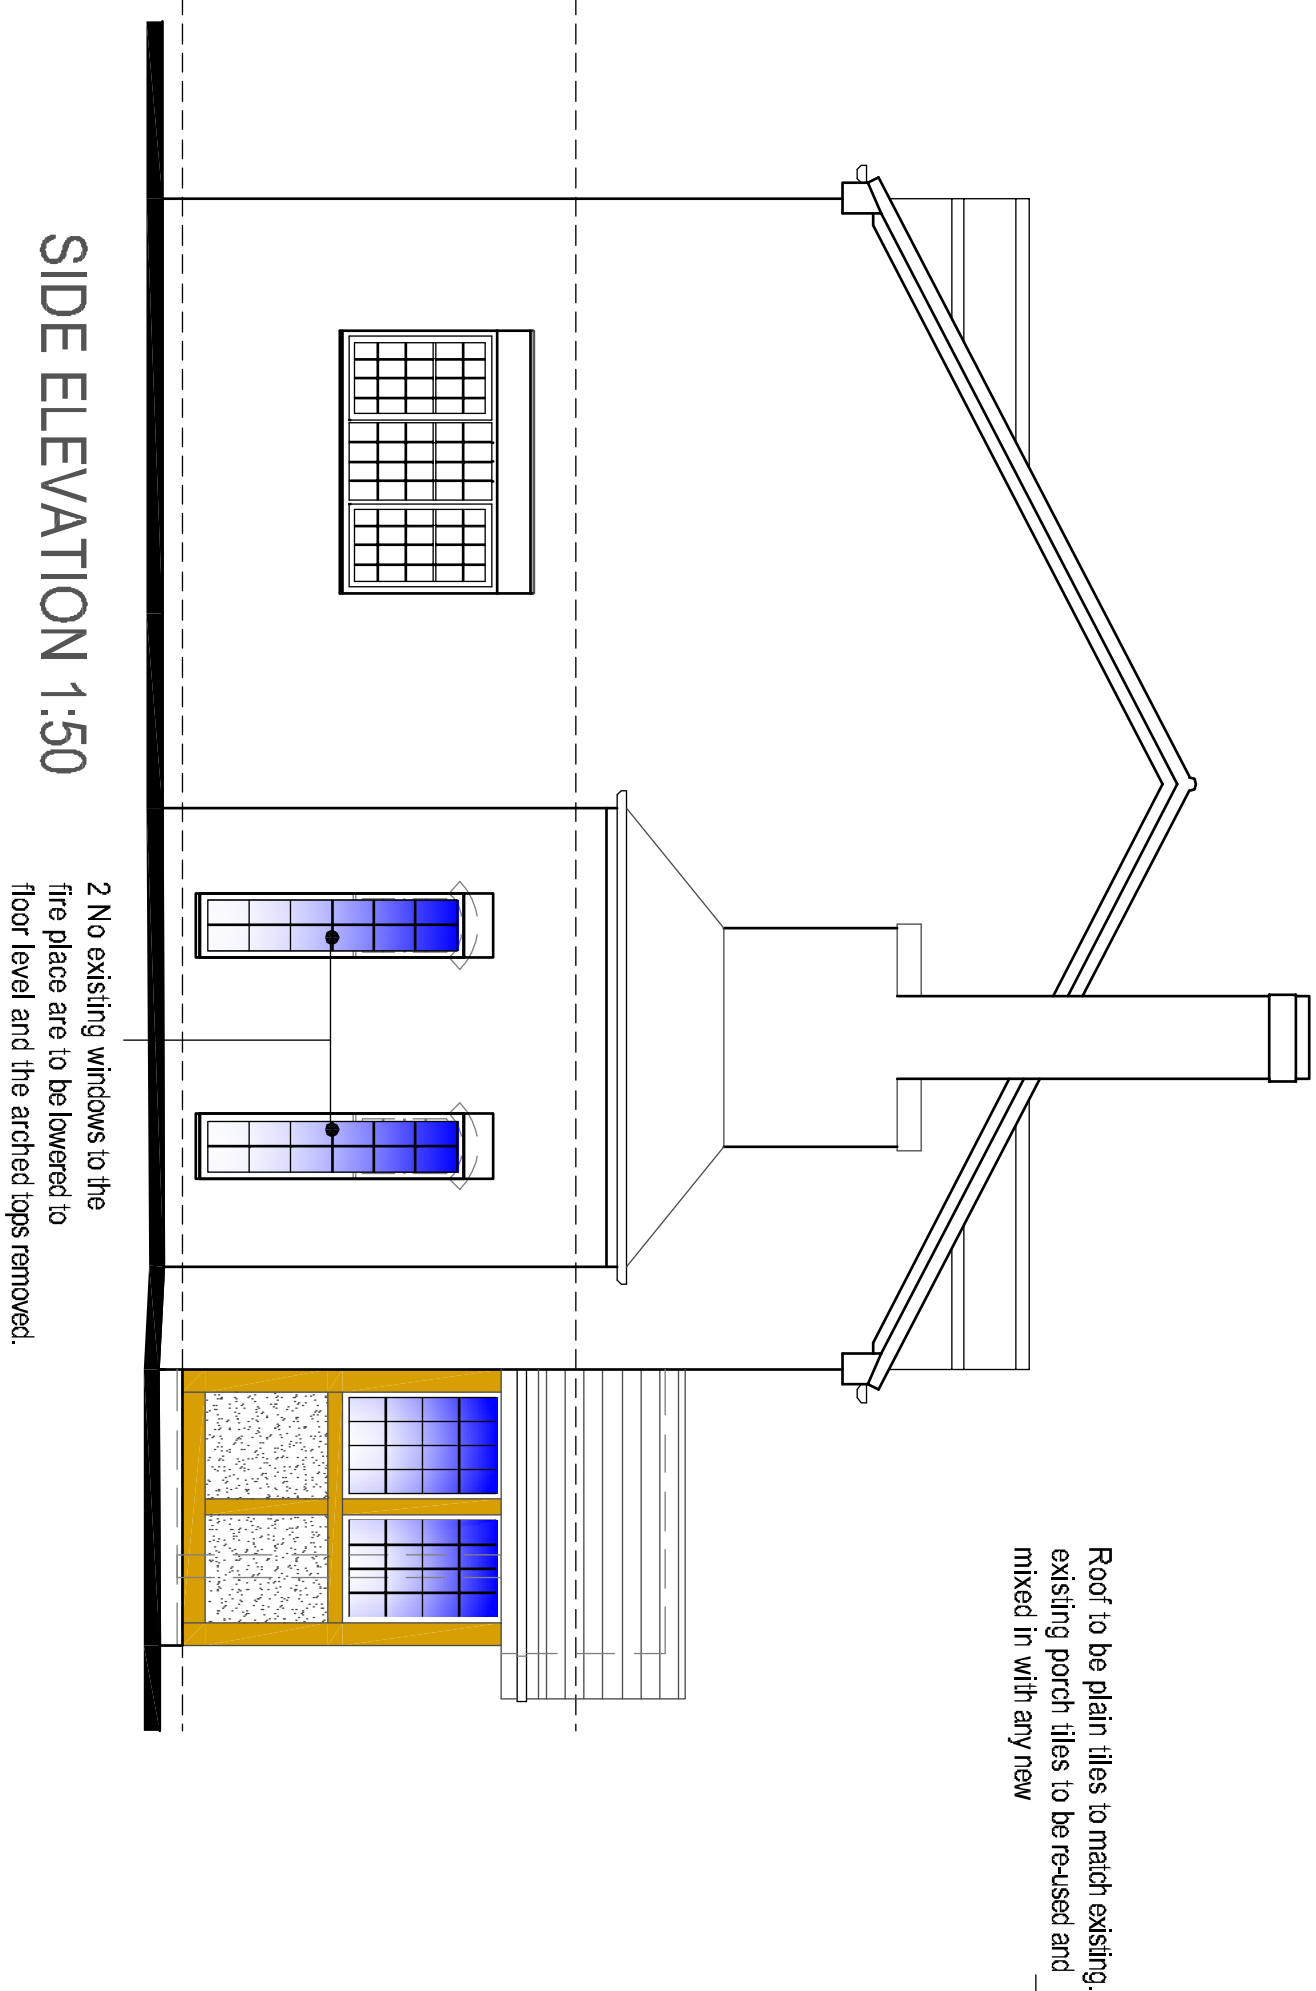
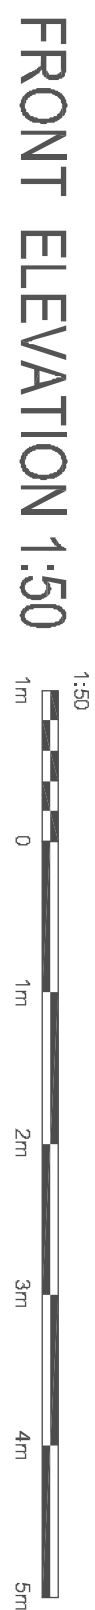


Copyright for this drawing is vested in the Architect and firm and not to be copied or reproduced without consent. All contractors must call this site and be responsible for taking out checking all dimensions before they start work. However, the Architect's drawings are to be used as a guide only and the contractor's drawings are to be used as a guide only and the contractor's drawings are to be used as a guide only.

Rev.	Drawn	Comments	Date
------	-------	----------	------

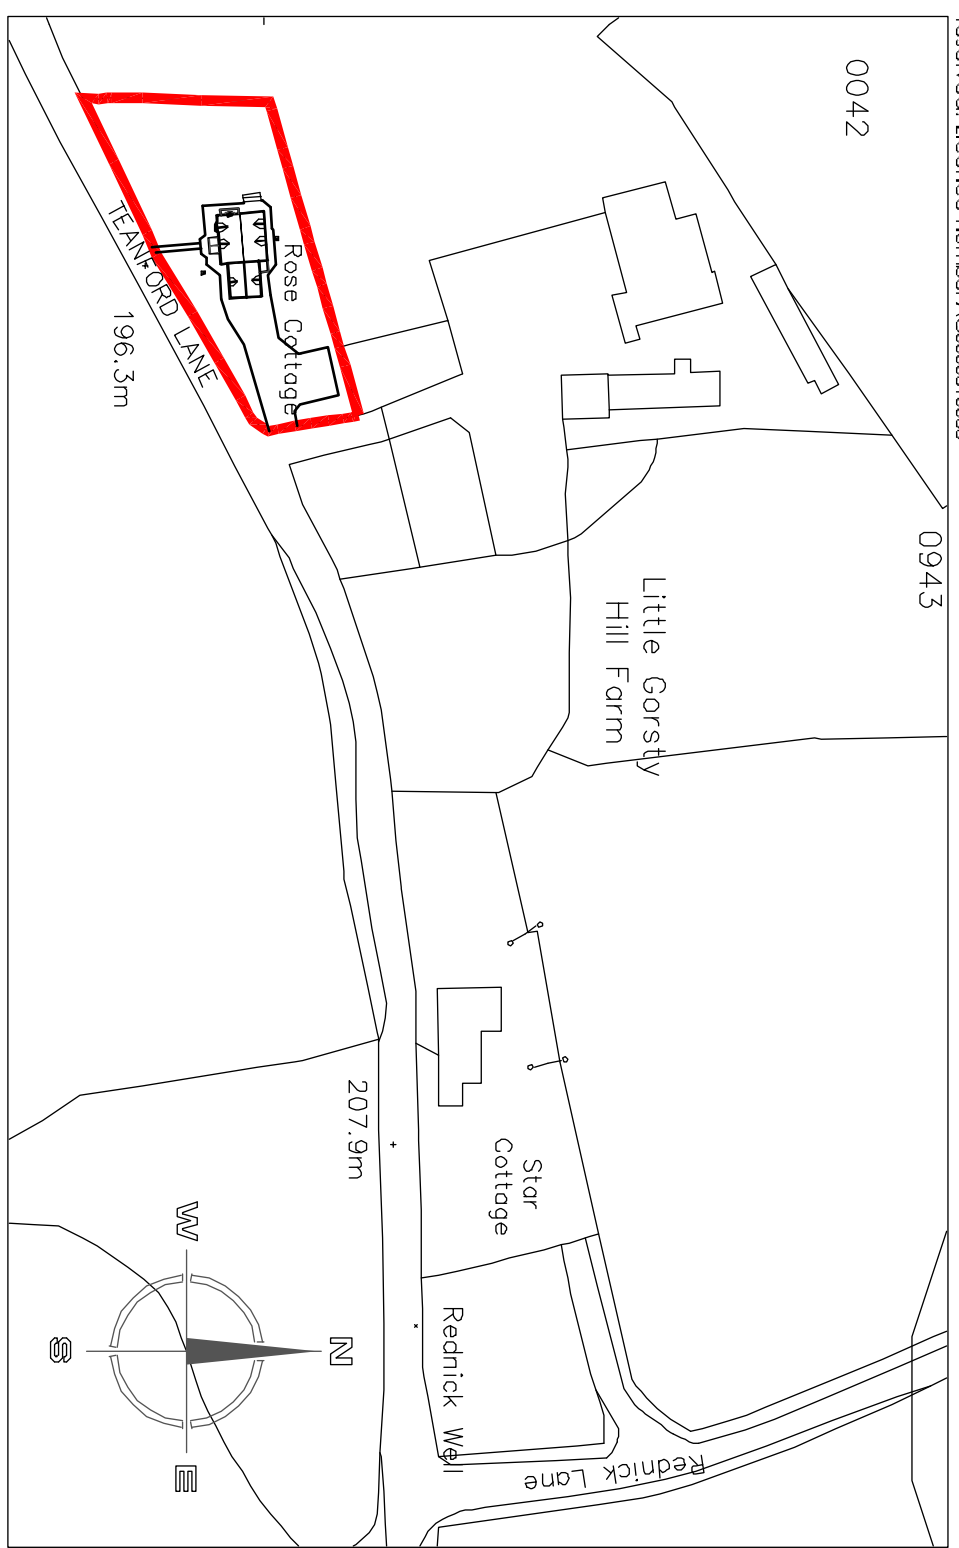

Hewitt & Carr Architects

A: Deafgate House | 17/19 Leek Road | Chocdale | ST10 1JE
T: 01583 756898
E: enquiries@hccarchitects.co.uk
W: www.hccarchitects.co.uk

Client
Mrs & MRS WARD

Project
**PROPOSED PORCH AT ROSE COTTAGE
GORNSEY HILL TEAN ST10 4EL**

THB

PLANS AND ELEVATIONS AS PROPOSED

SCHE	
Status	PLANNING
Date	NOV 2023
Scale @A	AS NOTED
Project No	Drawing No
01343-AL(0)02	
Rev	B
	MJC
	Checked