



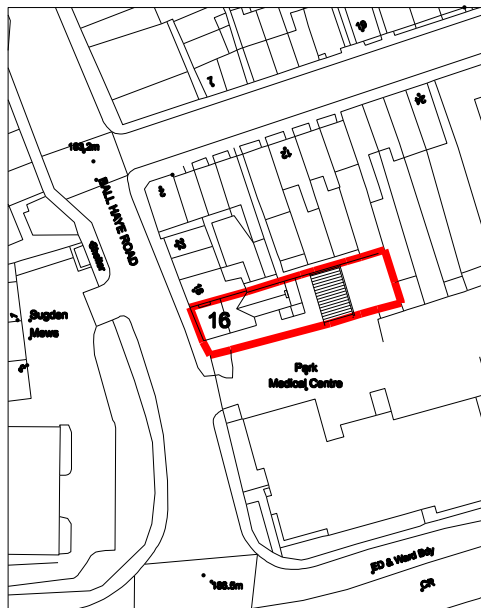

LOCATION PLAN scale 1:1250

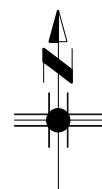

**Drawing no 4
on A4**