

1 METRE X 25 METRES AT 1:500 SCALE






ROBERT L FORD

private architectural practitioner and rural development consultant

PARKSIDE PARK ROAD LEEK STAFFORDSHIRE ST13 8JT

robford@phonecoop.coop 01538 389290 / 07969 68 68 86

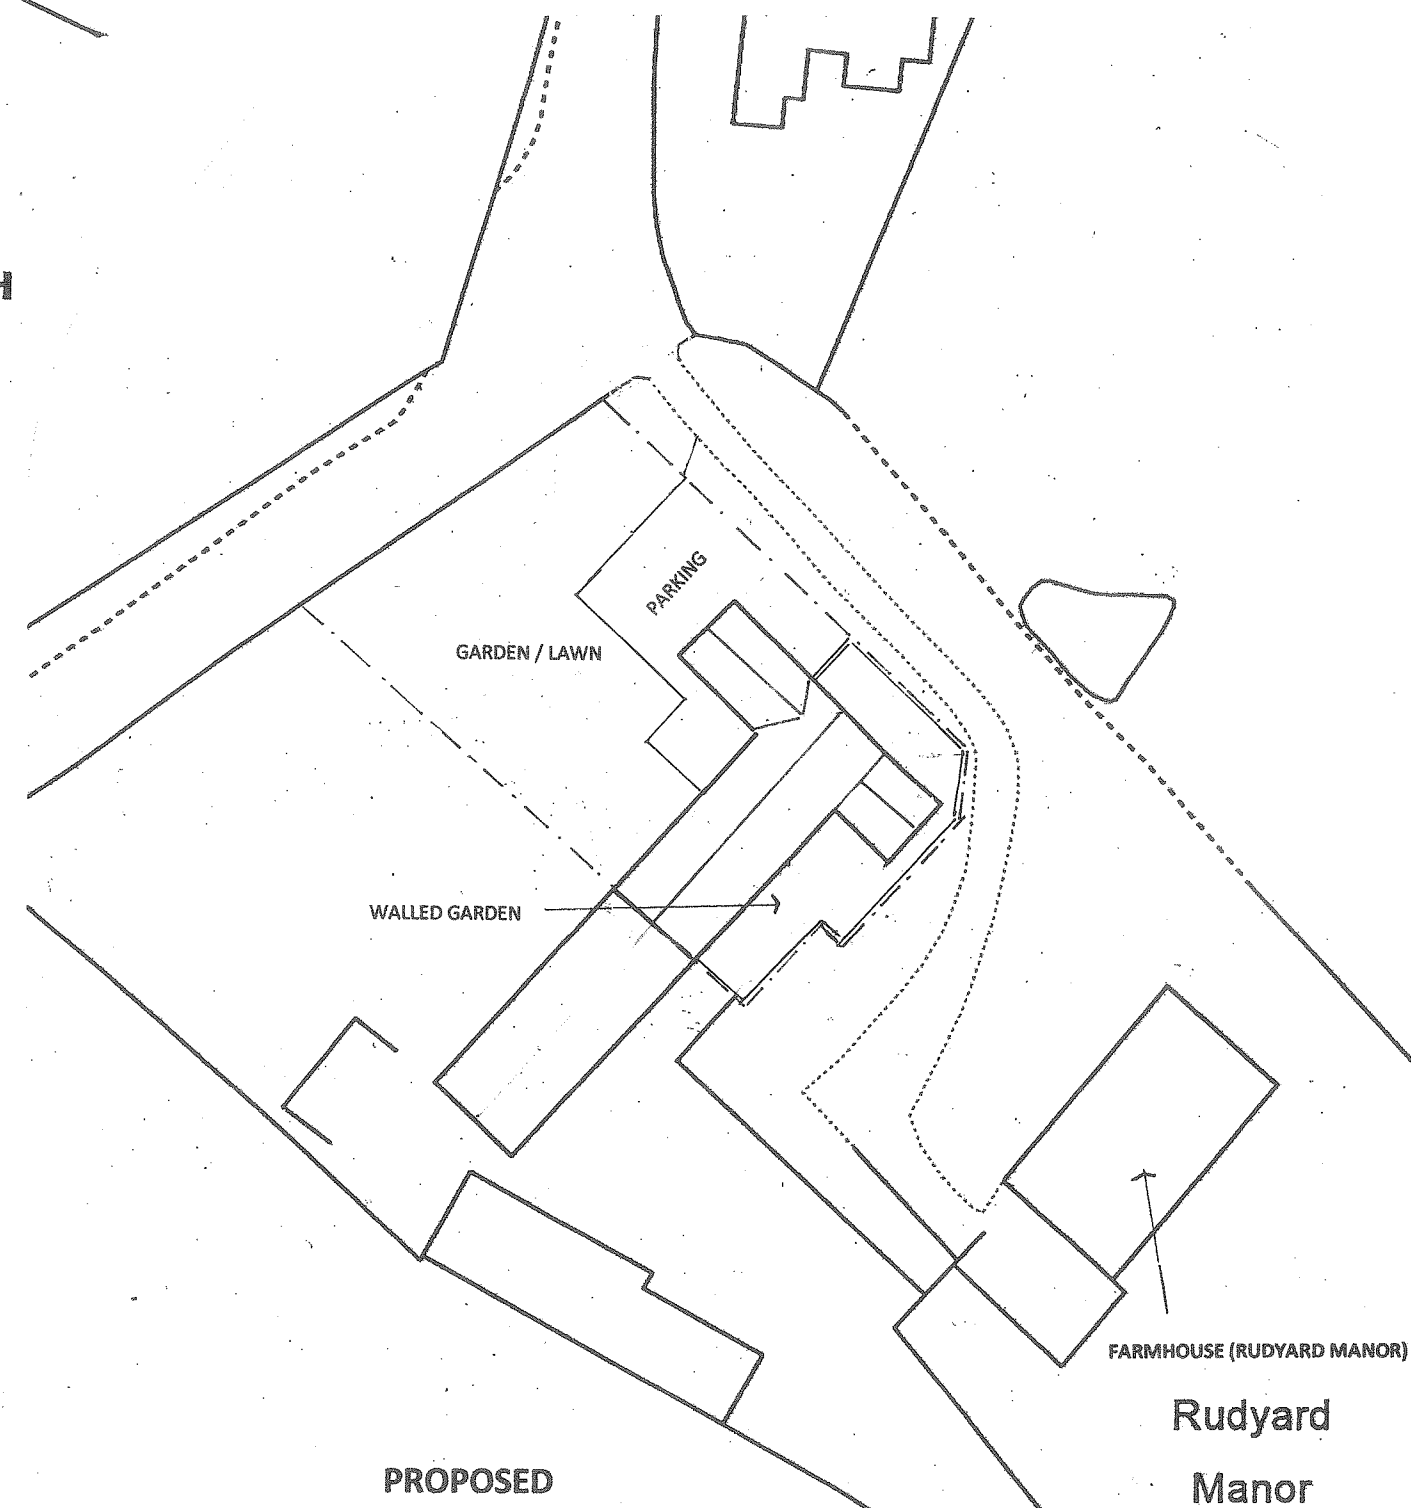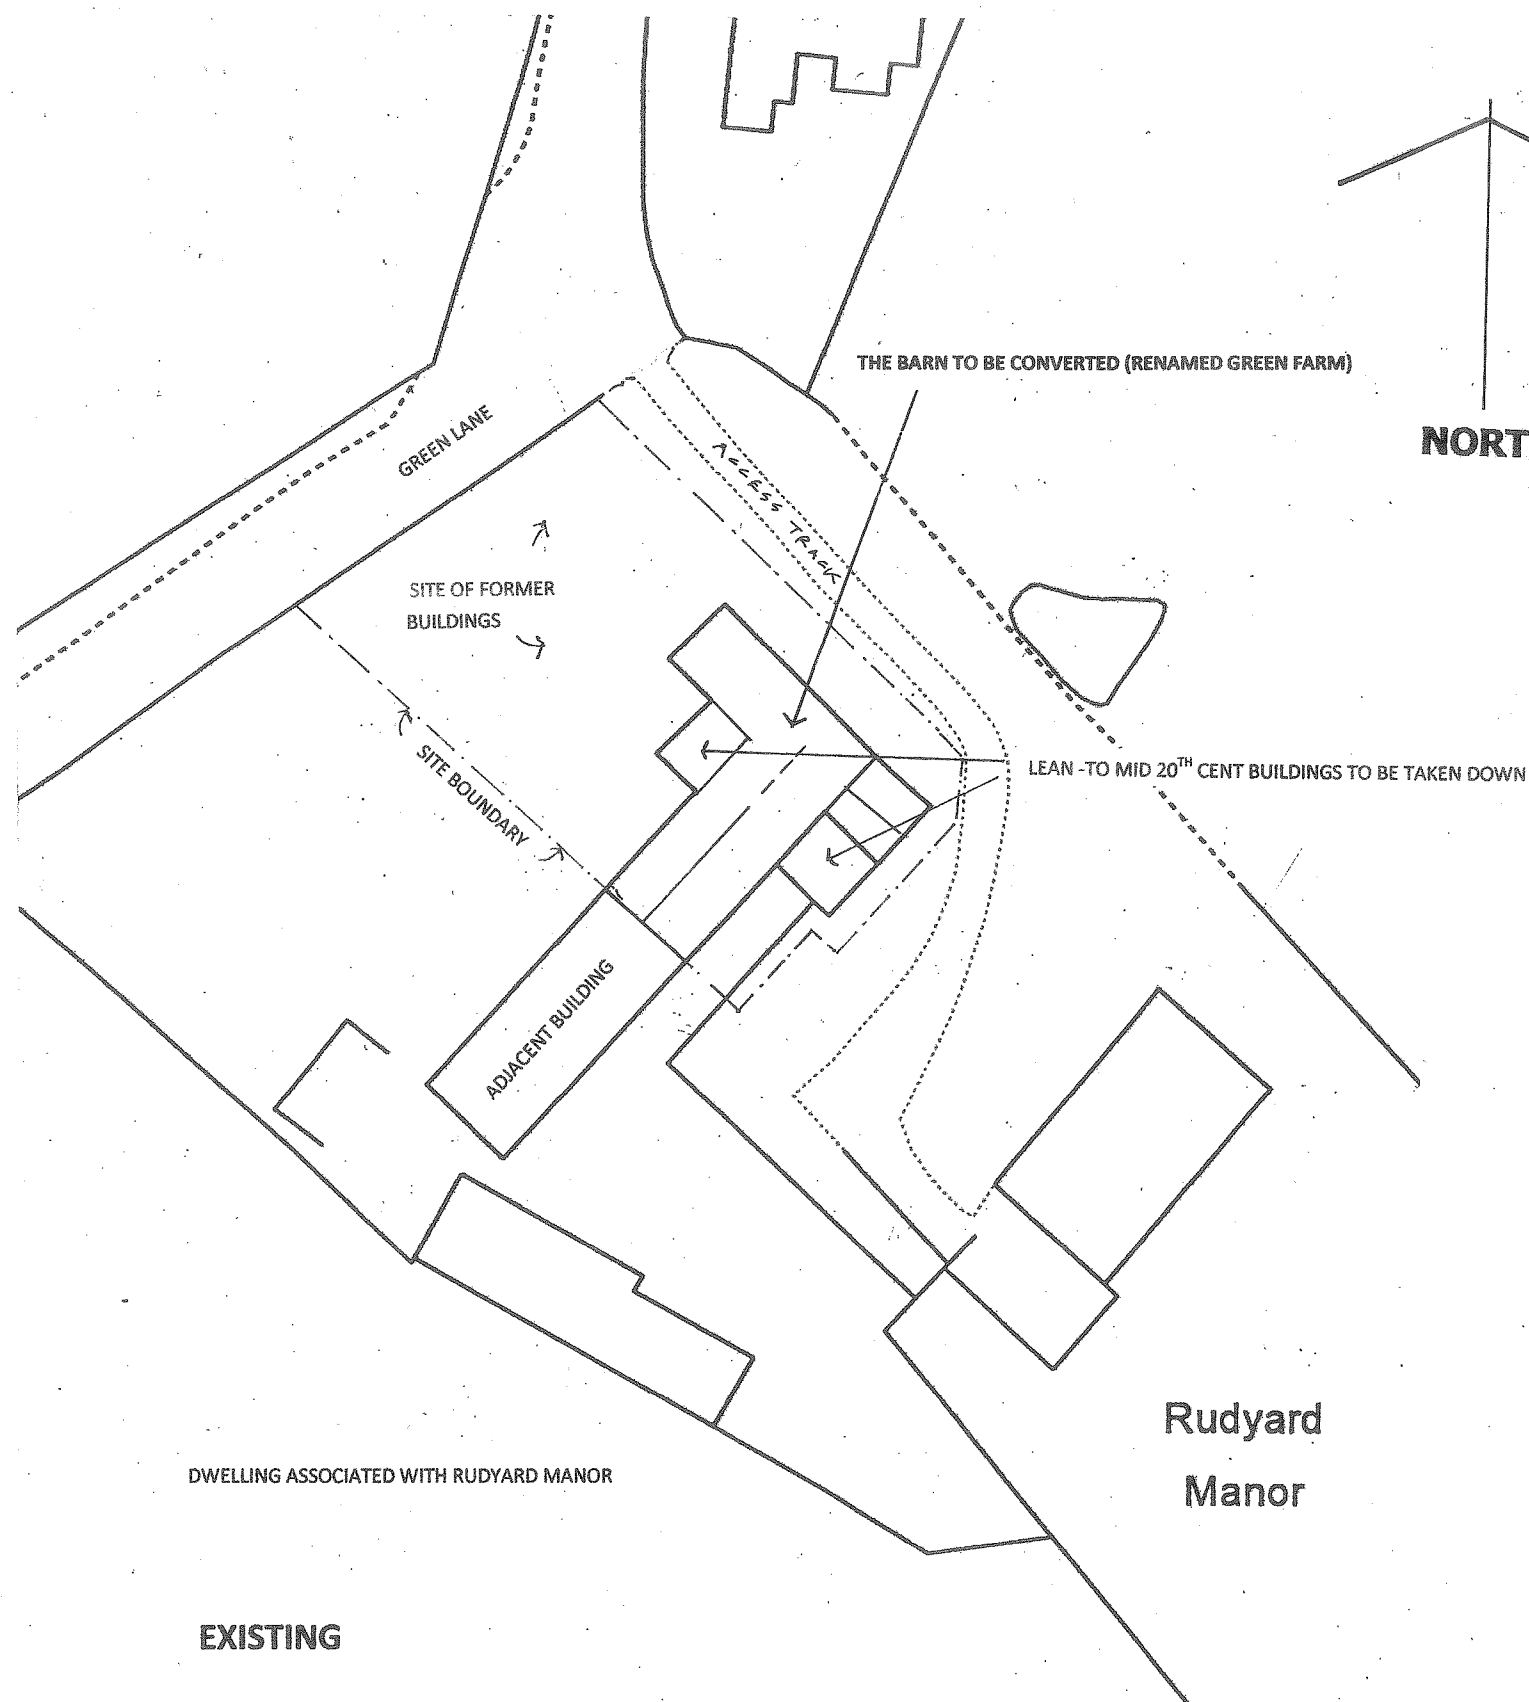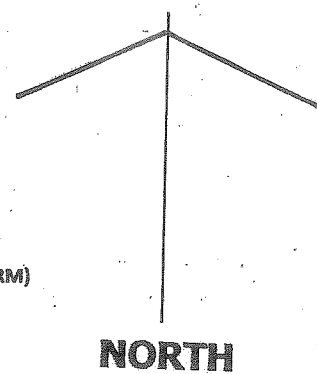

DRAWING NO. GGR 02 BLOCK PLANS SCALE 1:500 AT A3

PROPOSED CONVERSION OF A TRADITIONAL STONE BUILT BARN INTO A
DWELLING HOUSE AT GREEN FARM RUDYARD MANOR GREEN LANE
RUDYARD STAFFORDSHIRE ST13 8PN

10 2022