


ROBERT L FORD


private architectural practitioner and rural development consultant

PARKSIDE PARK ROAD LEEK STAFFORDSHIRE ST13 8JT

roblford@phonecoop.coop 01538 389290 / 07969 68 68 86

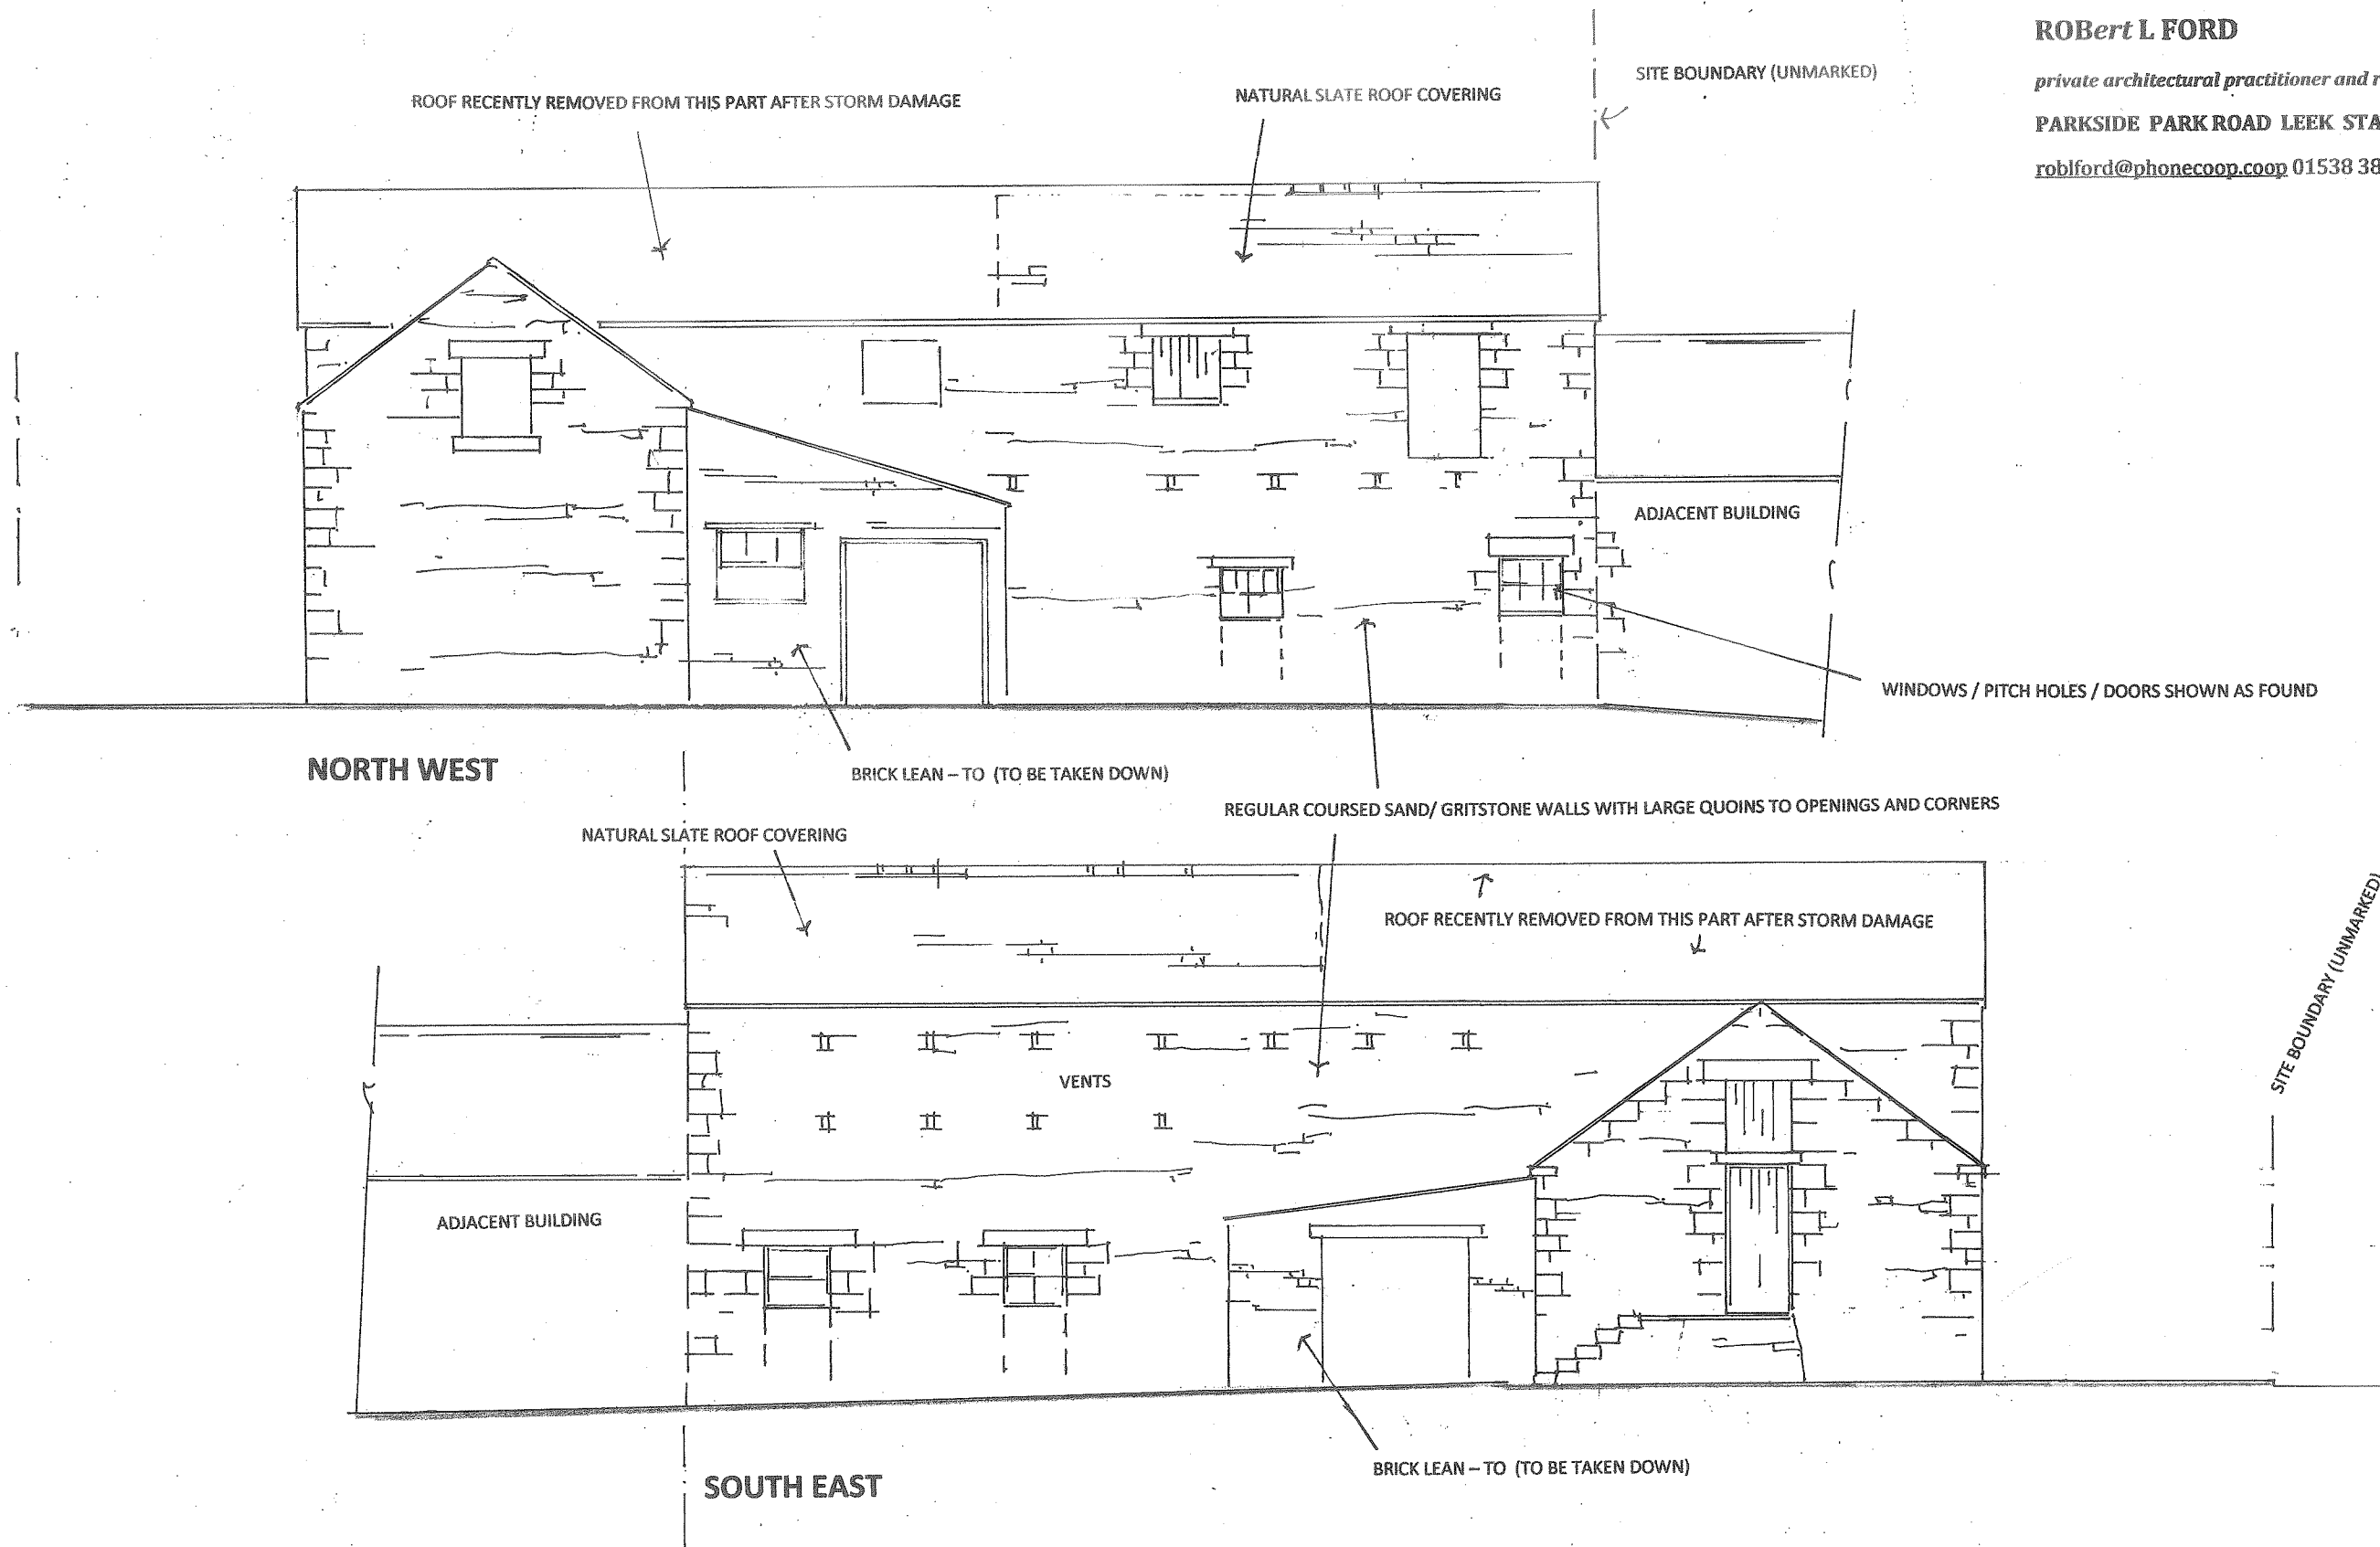

1 METRE X 5 METRES AT 1:100 SCALE

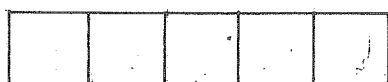

DRAWING NO. GGR 05 SE AND NW ELEVATIONS AS EXISTING SCALE 1:100 AT A3

**PROPOSED CONVERSION OF A TRADITIONAL STONE BUILT BARN INTO A
DWELLING HOUSE AT GREEN FARM RUDYARD MANOR GREEN LANE
RUDYARD STAFFORDSHIRE ST13 8PN**

10 2022