


1 METRE X 5 METRES AT 1:100 SCALE

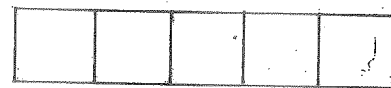

ROBERT L FORD

private architectural practitioner and rural development consultant

PARKSIDE PARK ROAD LEEK STAFFORDSHIRE ST13 8JT

roblford@phoncoop.coop 01538 389290 / 07969 68 68 86

CONSTRUCTION NOTES:

ROOFS: EXISTING NATURAL SLATE ROOF TO BE RELAID ON REPLACEMENT RAFTERS, PURLINS ETC USING SLATES AS EXTANT ON ROOF OR AS STACKED ON SITE / WHERE CORRUGATED SHEETS ARE TO BE REPLACED AND ROOF COVERINGS REINSTATED TO THE WING BUILDING, THESE TO BE PLAIN CLAY TILES (STAFFS BLUE) FROM A SALVAGED SOURCE. ALL WITH PLAIN VERGES AND RETAINED DRIP STONES TO EAVES

RAIN WATER GOODS: BLACK HALF ROUND SIMULATED CAST GUTTERING ON RISE AND FALL BRACKETS AND DOWN PIPES TO GULLIES TO NEW SOAKAWAYS (CONSTRUCTION TO BE AGREED WITH LABC)

STONE WALLS: ALL TO BE REPOINTED AS GENERALLY REQUIRED IN LIME RICH, YELLOW SAND BASED MORTAR WITH SLIGHTLY RECESSED BRUSHED JOINTS

OPENINGS: WHERE MISSING OR INADEQUATE, REPLACE OR PROVIDE NEW HEADS AND CILLS, CILLS TO BE WEATHERED AND STOOLED WHERE APPROPRIATE AND WHERE SHOWN, PROJECTING


WINDOWS AND GLAZED DOORS AND SCREENS: WHITE SIMULATED TIMBER PVC AS EQUAL FLUSH CASEMENTS SET DEEP IN OPENINGS

SOLID DOORS: DARK COLOURED COMPOSITE WITH VERTICAL BOARDED EFFECT

FLUE PIPES: FACTORY COATED BLACK

SOIL AND WASTE PIPES: ALL INTERNAL TO COLLECTING I.C.S TO NEW PACKAGE SEWAGE TREATMENT PLANT TO SOAKWAY – DETAILS TO BE AGREED WITH LABC/EA

NORTH WEST

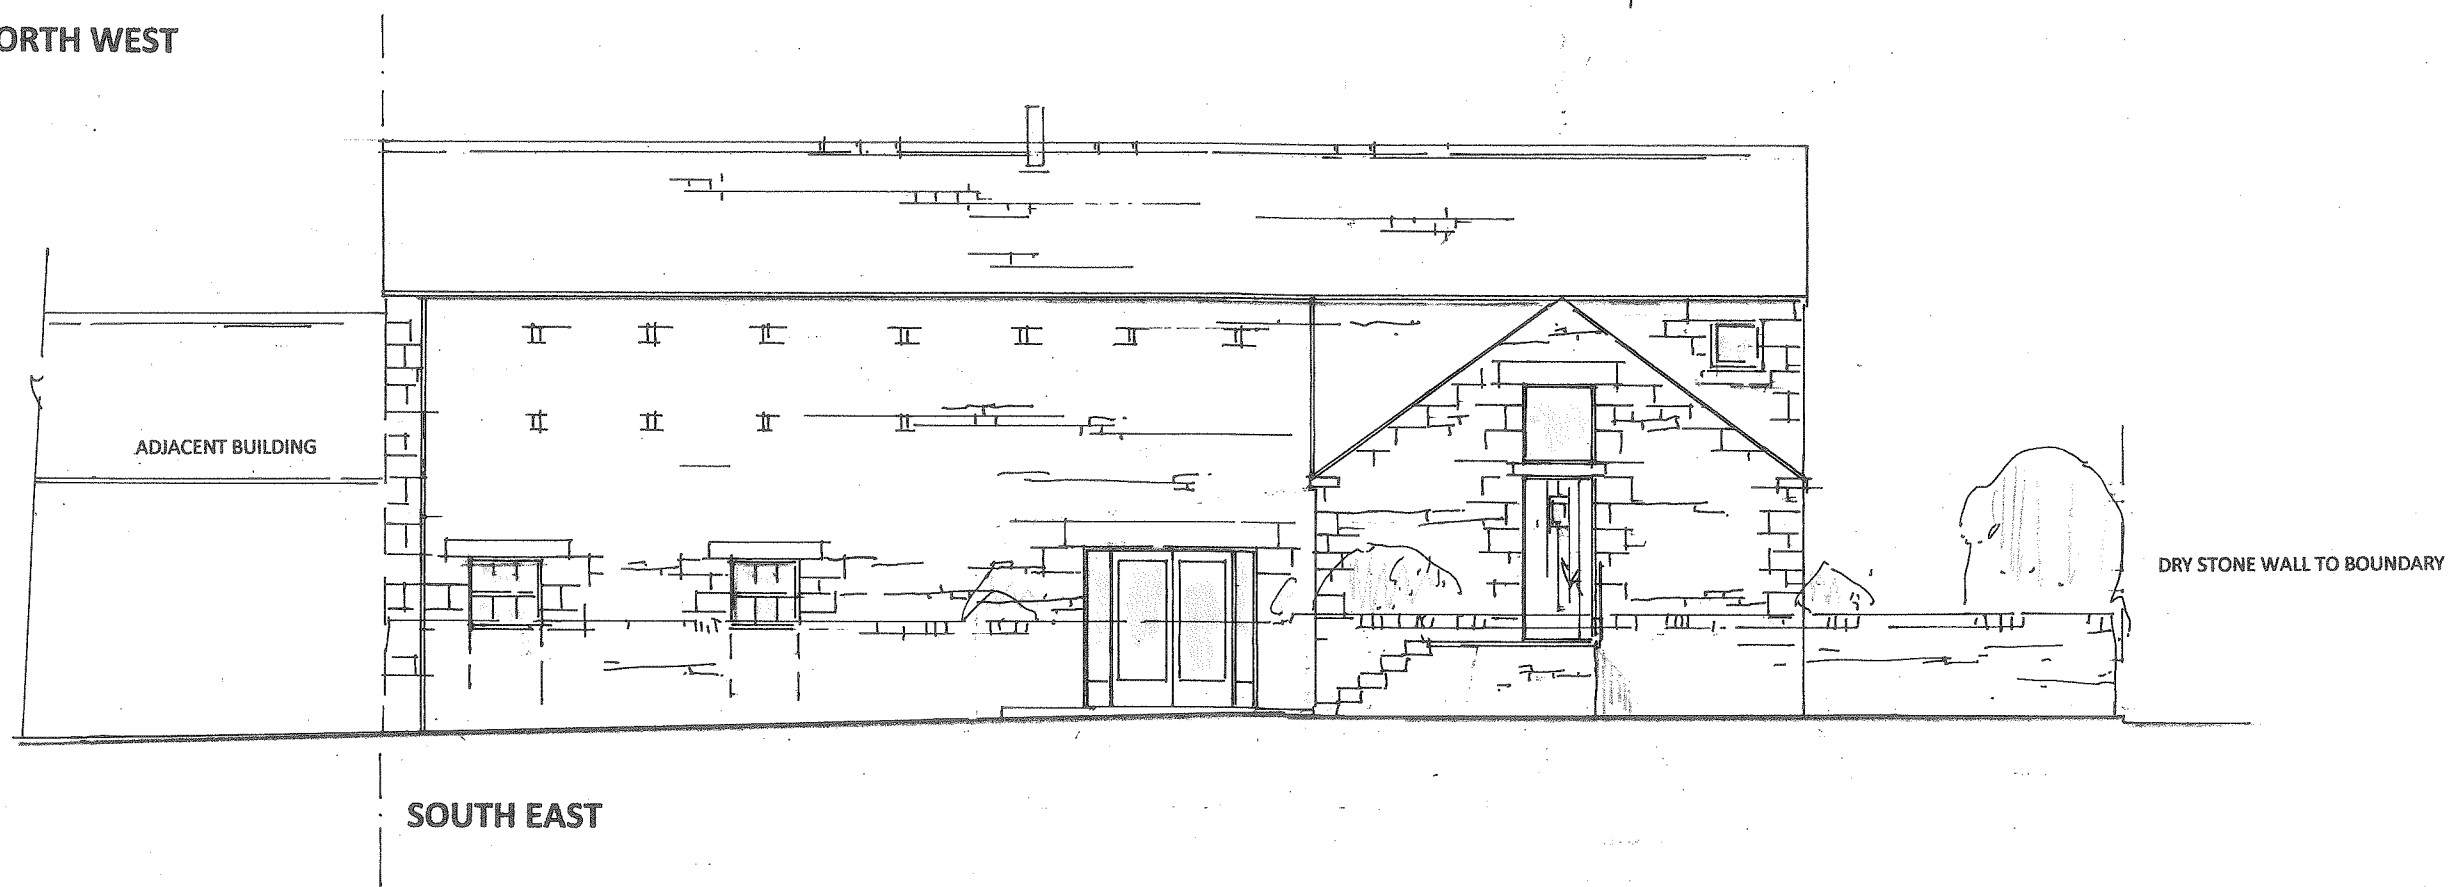

SOUTH EAST

DRAWING NO. GGR 09 SE AND NW ELEVATIONS AS PROPOSED SCALE 1:100 AT A3

PROPOSED CONVERSION OF A TRADITIONAL STONE BUILT BARN INTO A DWELLING HOUSE AT GREEN FARM RUDYARD MANOR GREEN LANE RUDYARD STAFFORDSHIRE ST13 8PN

10 2022