

1 METRE X 5 METRES AT 1:100 SCALE



ROBERT L FORD

private architectural practitioner and rural development consultant

PARKSIDE PARK ROAD LEEK STAFFORDSHIRE ST13 8JT

roblford@phoncoop.coop 01538 389290 / 07969 68 68 86

CONSTRUCTION NOTES:

ROOFS: EXISTING NATURAL SLATE ROOF TO BE RELIED ON REPLACEMENT RAFTERS, PURLINS ETC USING SLATES AS EXTANT ON ROOF OR AS STACKED ON SITE / WHERE CORRUGATED SHEETS ARE TO BE REPLACED AND ROOF COVERINGS REINSTATED TO THE WING BUILDING, THESE TO BE PLAIN CLAY TILES (STAFFS BLUE) FROM A SALVAGED SOURCE. ALL WITH PLAIN VERGES AND RETAINED DRIP STONES TO EAVES

RAIN WATER GOODS: BLACK HALF ROUND SIMULATED CAST GUTTERING ON RISE AND FALL BRACKETS AND DOWN PIPES TO GULLIES TO NEW SOAKAWAYS (CONSTRUCTION TO BE AGREED WITH LABC)

STONE WALLS: ALL TO BE REPOINTED AS GENERALLY REQUIRED IN LIME RICH, YELLOW SAND BASED MORTAR WITH SLIGHTLY RECESSED BRUSHED JOINTS

OPENINGS: WHERE MISSING OR INADEQUATE, REPLACE OR PROVIDE NEW HEADS AND CILLS, CILLS TO BE WEATHERED AND STOOLED WHERE APPROPRIATE AND WHERE SHOWN, PROJECTING

WINDOWS AND GLAZED DOORS AND SCREENS: WHITE SIMULATED TIMBER PVC AS EQUAL FLUSH CASEMENTS SET DEEP IN OPENINGS

SOLID DOORS: DARK COLOURED COMPOSITE WITH VERTICAL BOARDED EFFECT

FLUE PIPES: FACTORY COATED BLACK


SOIL AND WASTE PIPES: ALL INTERNAL TO COLLECTING I.C.S TO NEW PACKAGE SEWAGE TREATMENT PLANT TO SOAKWAY – DETAILS TO BE AGREED WITH LABC/EA

DRY STONE WALL TO BOUNDARY


EXISTING STONE WALL TO ROAD FRONTAGE

ADJACENT BUILDING

SITE BOUNDARY

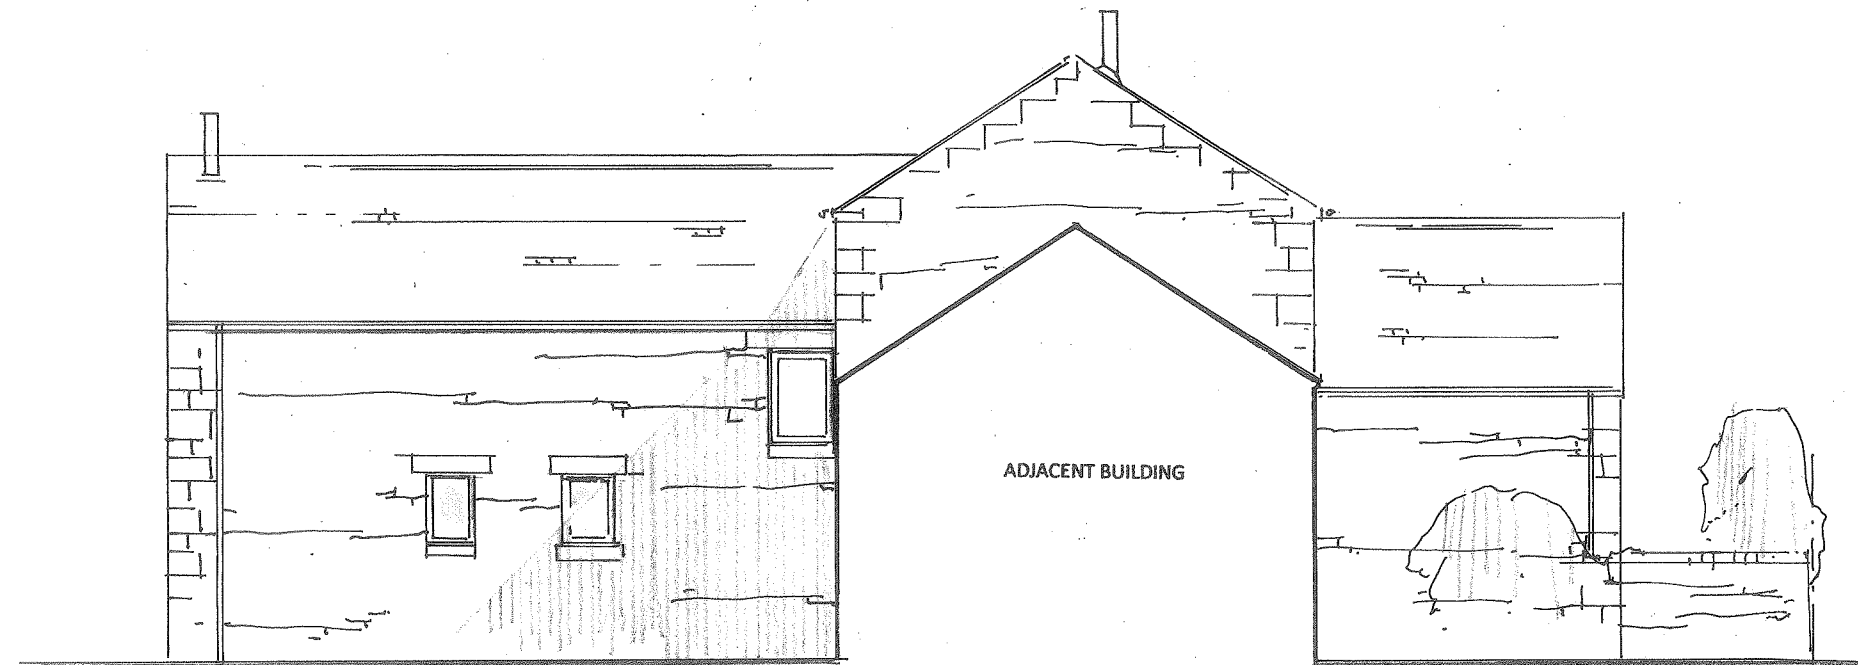

SOUTH WEST

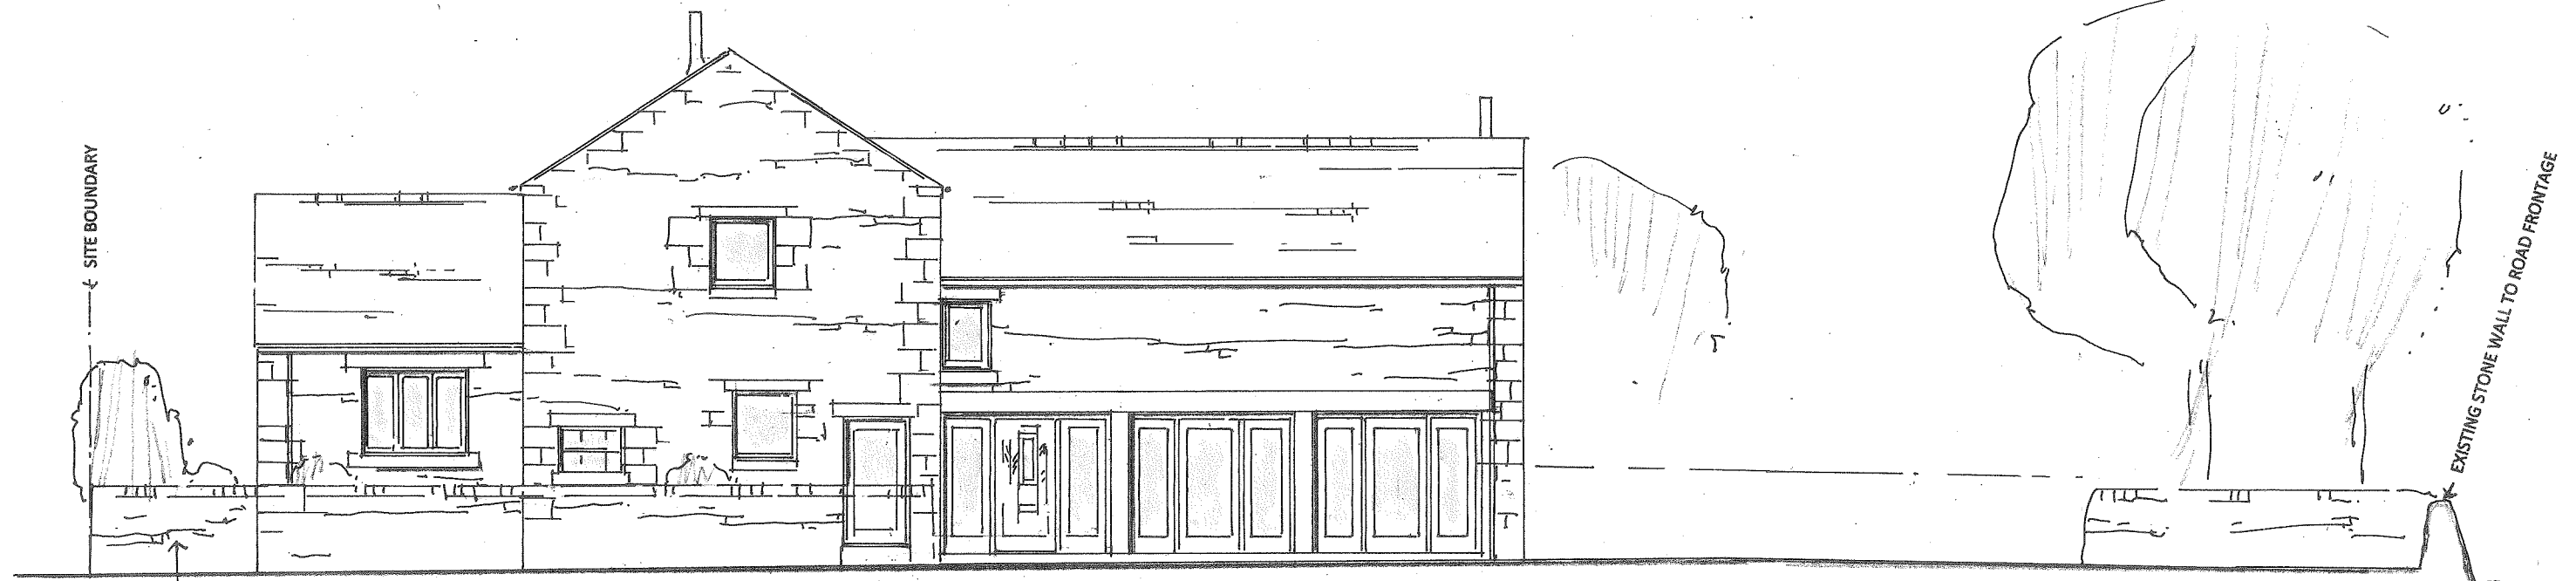

NORTH EAST

DRY STONE WALL TO BOUNDARY

DRAWING NO. GGR 10 SW AND NE ELEVATIONS AS PROPOSED SCALE 1:100 AT A3

PROPOSED CONVERSION OF A TRADITIONAL STONE BUILT BARN INTO A
DWELLING HOUSE AT GREEN FARM RUDYARD MANOR GREEN LANE
RUDYARD STAFFORDSHIRE ST13 8PN

10 2022